PERMIT

Form new valley gutter between roofs in accordance with recommendations of Lead Sheet Association on 25mm WBP ply boarding. Lead sheeting to be dressed up and over new treated softwood fillets (min. 150mm upstand)

Use copper or stainless steel nails only.

Pitch 1 in 60 – steps @ 1.5m ctrs.

Retain ventilation to underside.

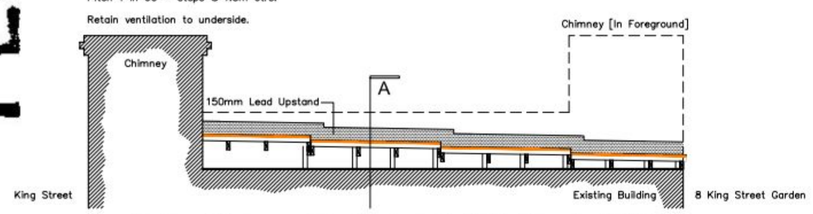

Long Section of Replacement Lead Valley to North West Elevation @ 1:20

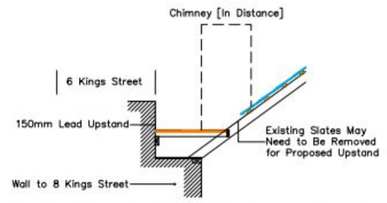

Section Through Detail of Replacement Lead Valley to North West Elevation @ 1:20

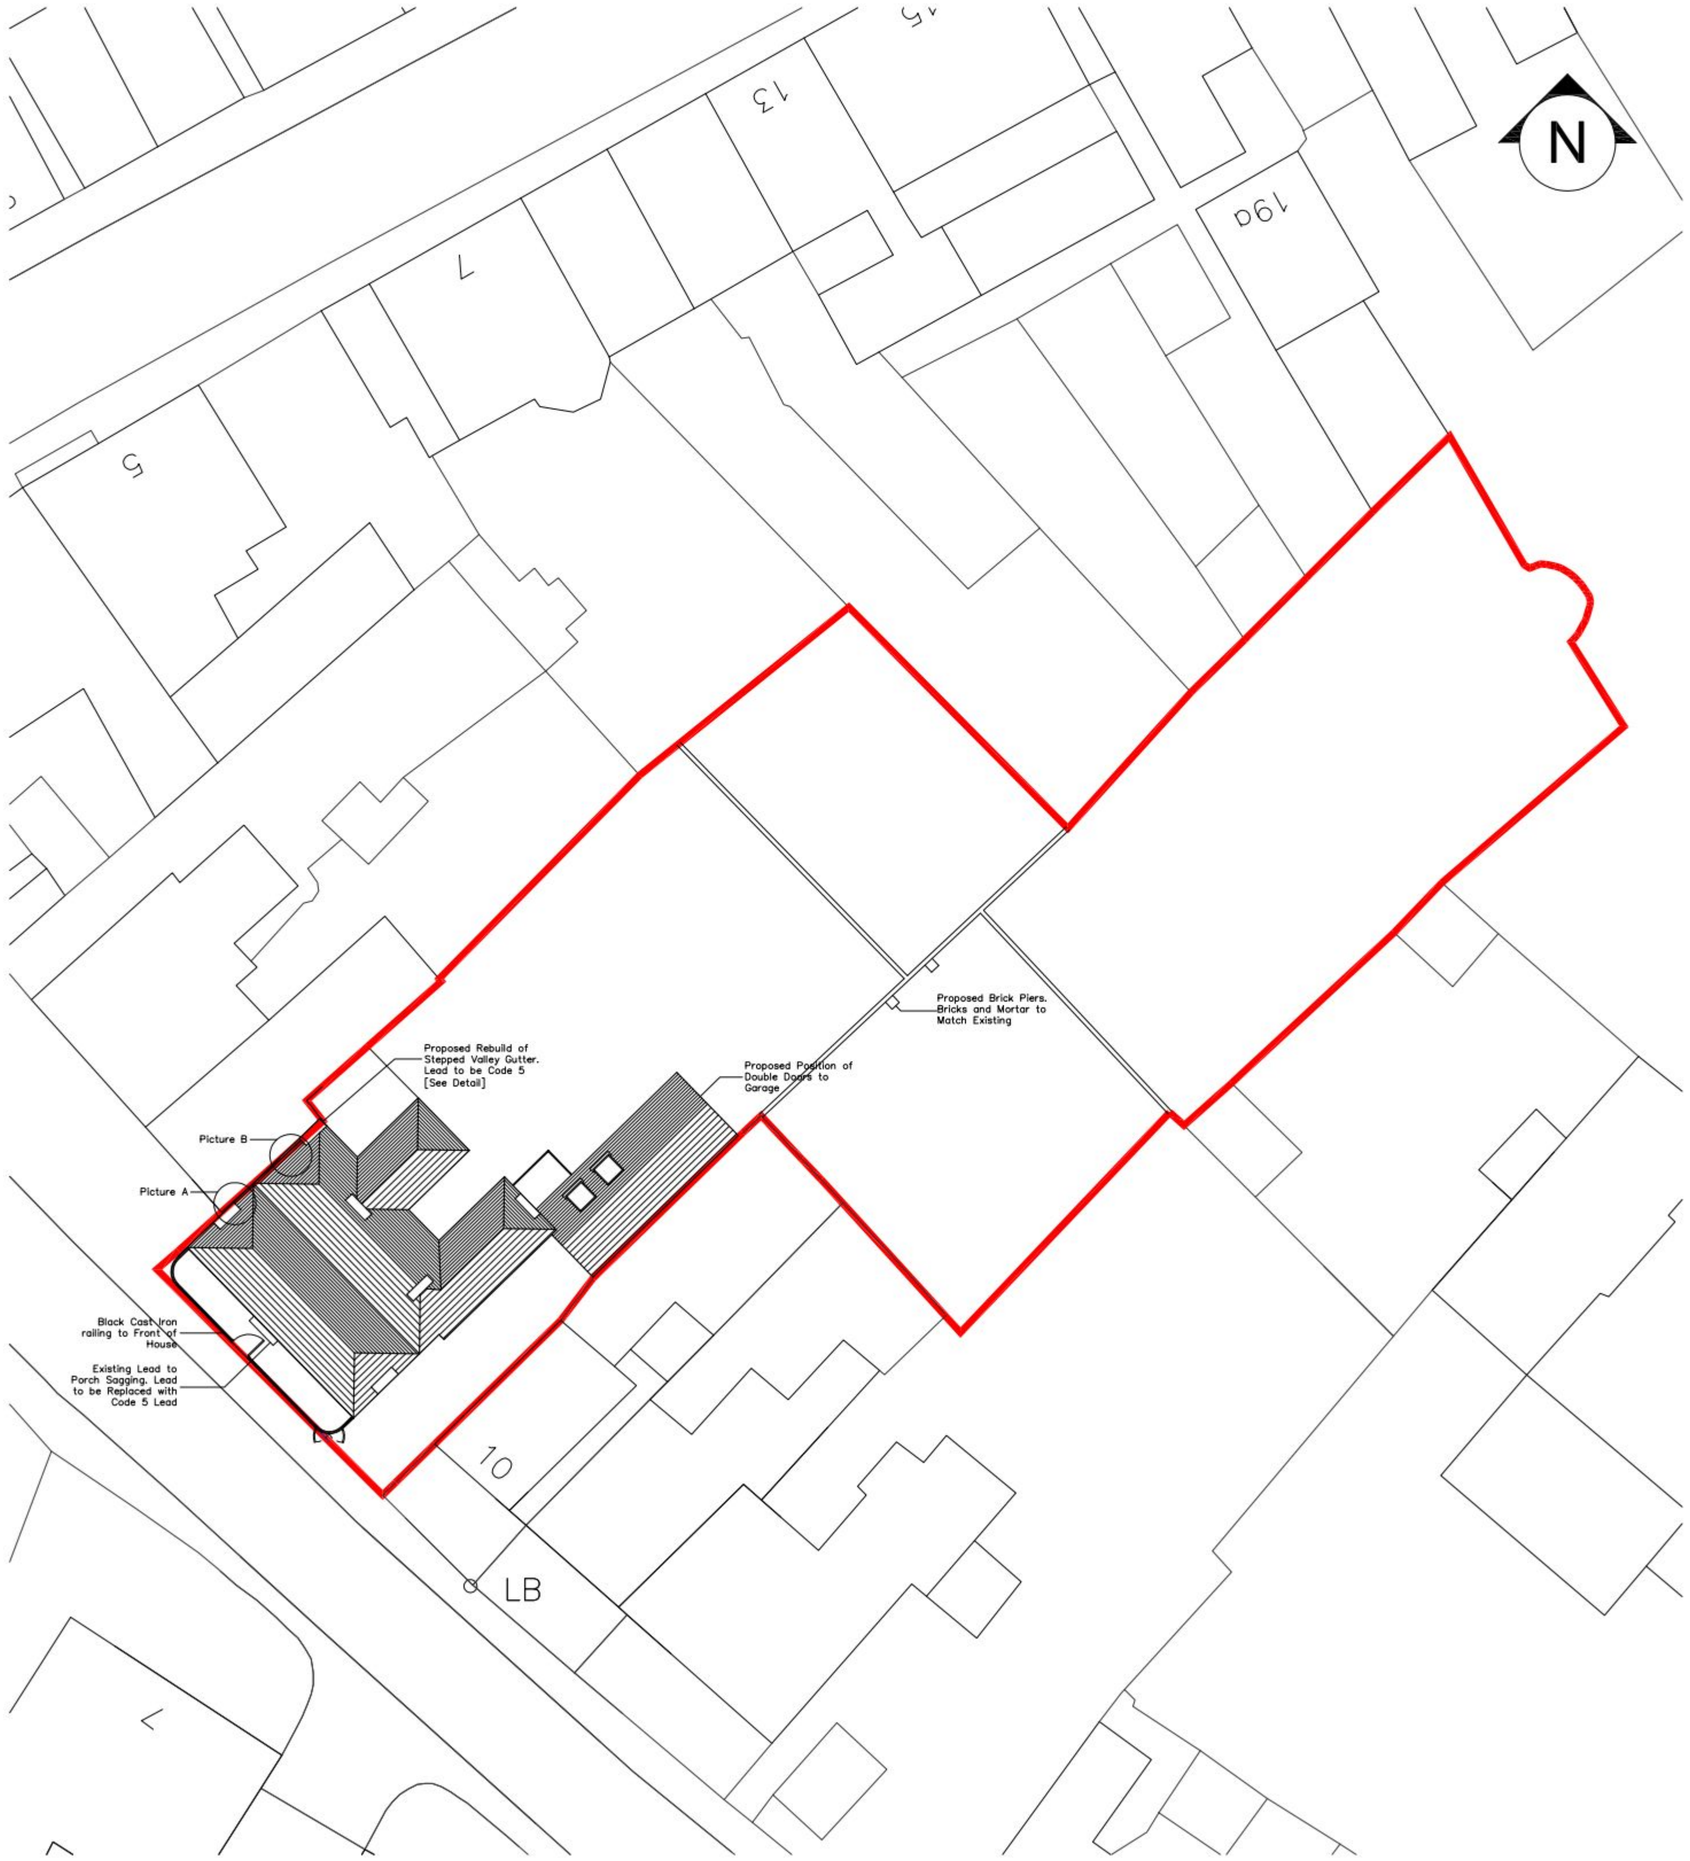

Proposed Site Plan @ 1:200

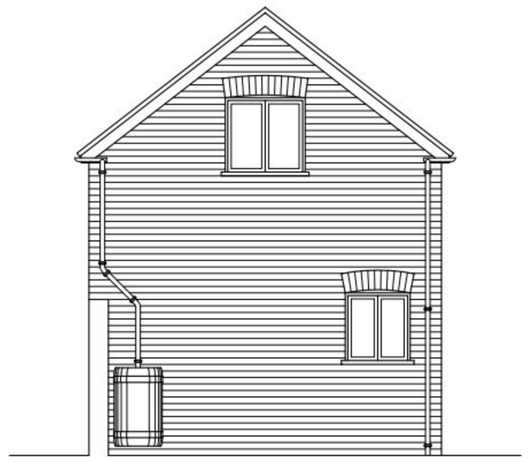

Existing North East Elevation of Garage @ 1:50

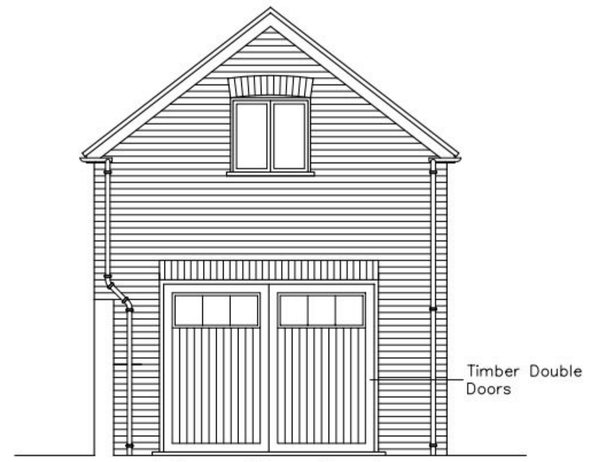

Proposed North East Elevation of Garage @ 1:50

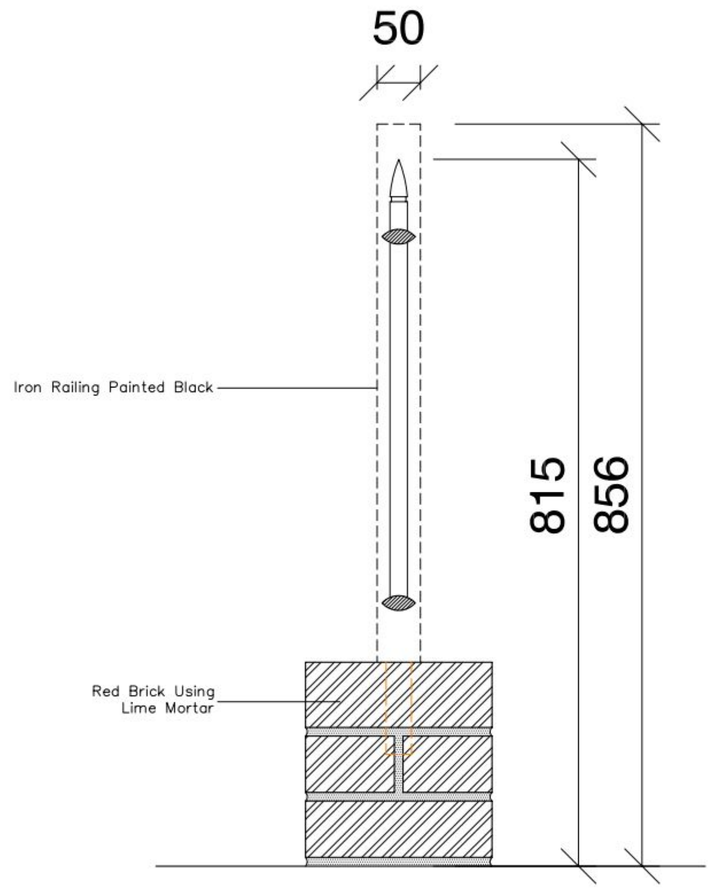

Proposed Cast Iron Railing @ 1:5

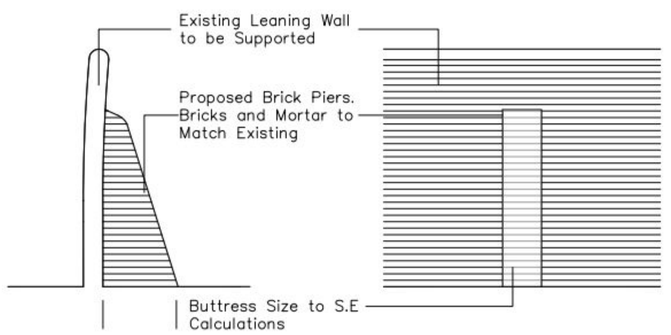

Buttress South West Elevation @ 1:50 Buttress South East Elevation @ 1:50

NOTES:

Dimensions to be checked on site before commencing work. Any discrepancies shall be reported to the architect immediately.

Do not scale from these drawings except for planning purposes. Use figured dimensions only.

Where applicable this drawing is to be read in conjunction with other consultants' drawings.

All drawings to be read in conjunction with specification and all other drawings including structural engineer and mechanical and electrical drawings / specification

REV	DATE	AMENDMENT	DRAWN

helyerdesign
sustainability through design
mail@helyerdesign.co.uk www.helyerdesign.co.uk.
1 The Old Flour Mill, Emsworth, PO10 7BT
01243 370 715

CLIENT
Mr John Harris Butland

PROJECT
8 KIng Road
Emsworth

DRAWING	SCALE
Existing and Proposed	As Noted

DATE Aug 2011	DRAWN TD
DRAWING NUMBER 11116/002	REVISION -