


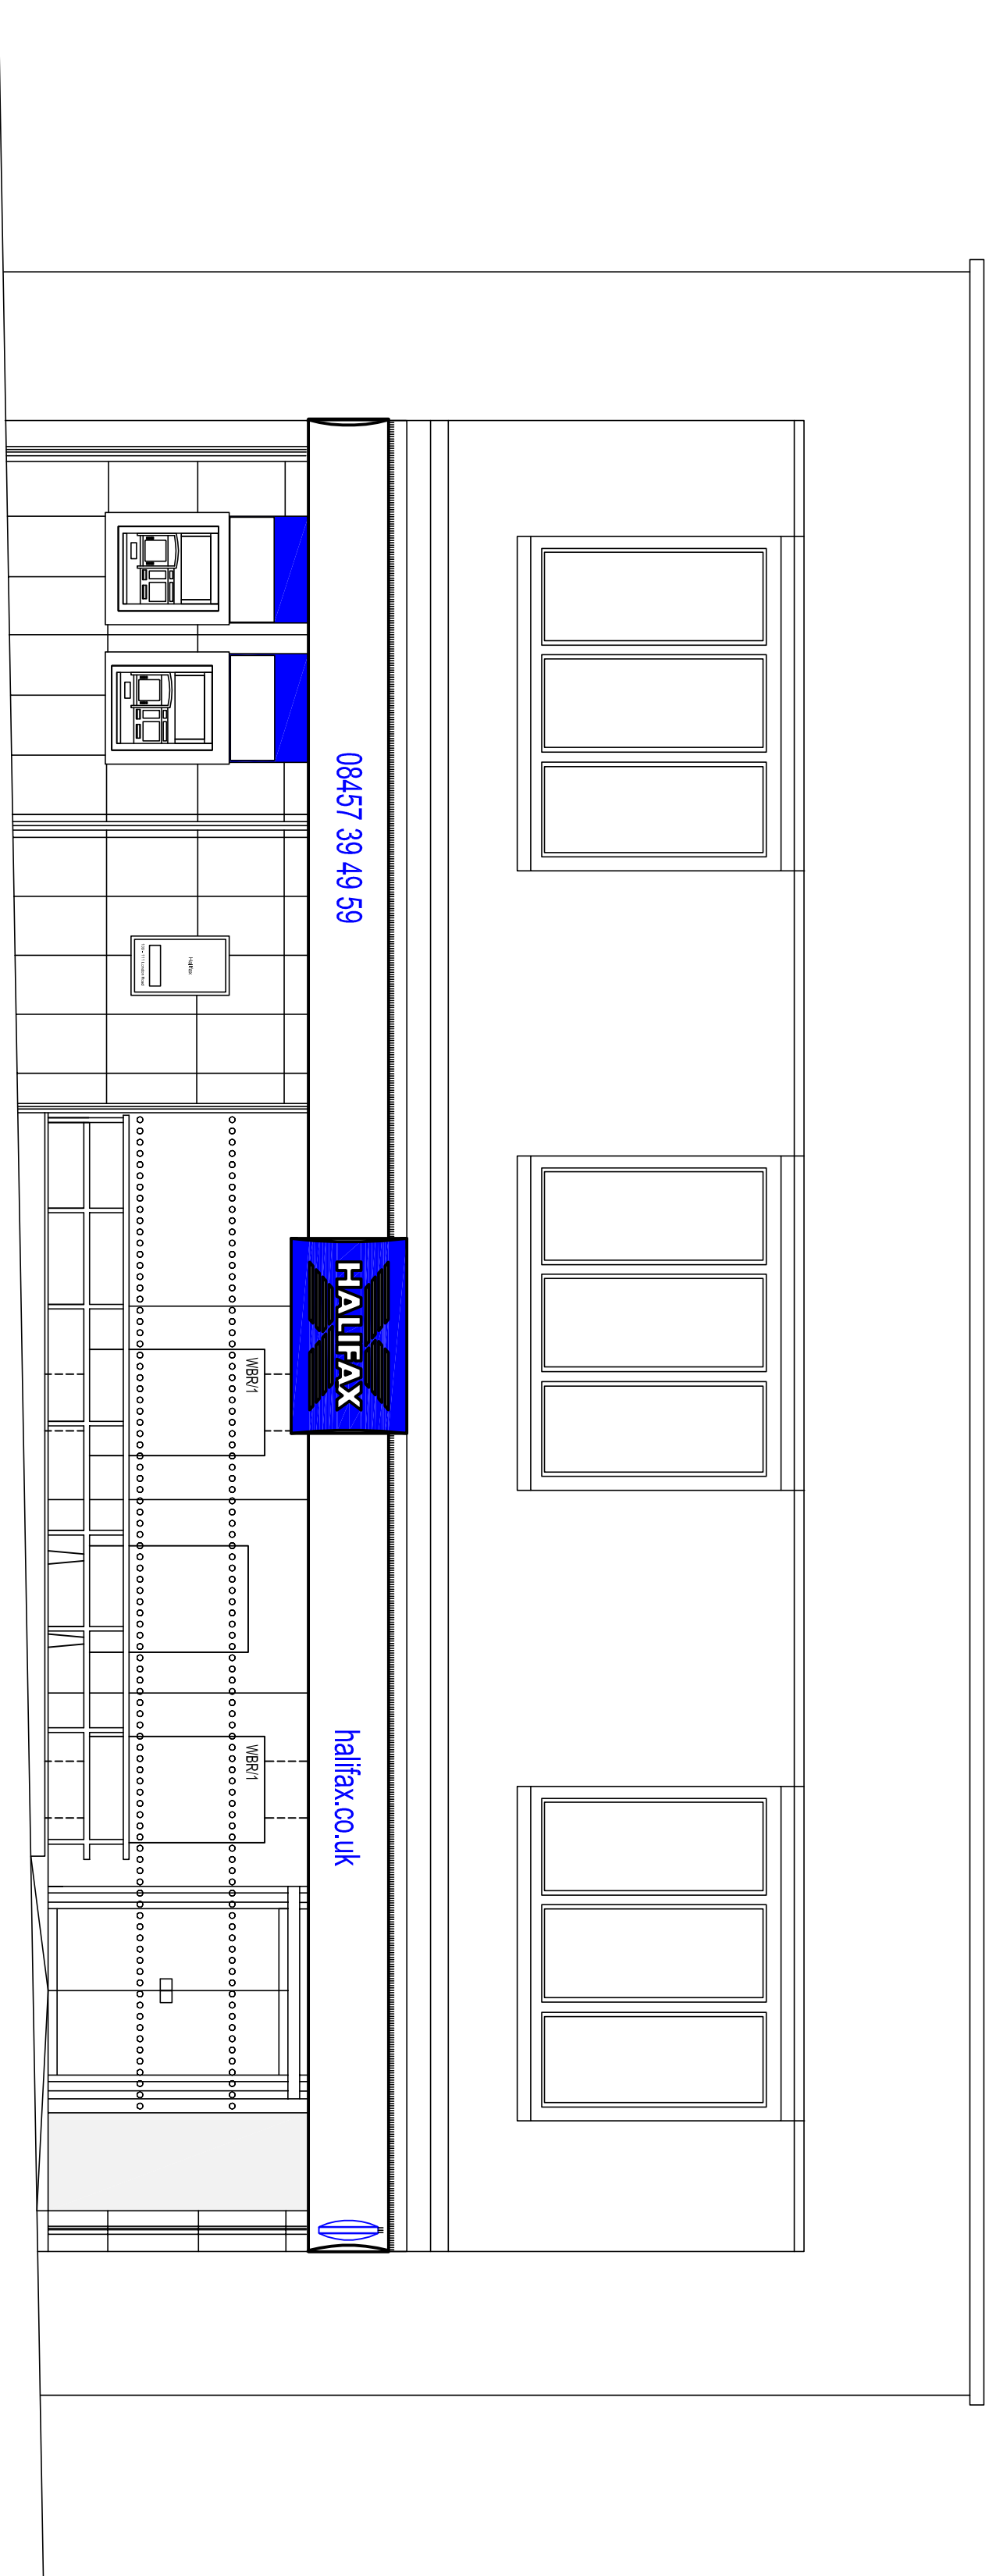

EXISTING EXTERNAL ELEVATIONS

Scale 1:50 @ A1

R/O	DATE	REVISION	INITIALS
		S&W DESIGN	
		Aspet House - Manchester Road - Alfrington	
		Creative - WA & SQD	
		T : +44 (0) 161 928 0000	
		F : +44 (0) 161 928 0001	
		www.sandwichroad.co.uk	
Contractors Reference: D0667-1094			
INFORMATION			
LLOYDS BANKING GROUP			
ALL INFORMATION TO BE REFERRED FIRST TO COMMERCIAL WORK. DRAWINGS TO BE RETURNED IN CONNECTION WITH PROJECT SPECIFICATION.			
THE DRAWINGS ARE THE PROPERTY OF LLOYDS BANKING GROUP AND CANNOT BE REPRODUCED BY ANY OTHER PERSON WITHOUT THE WRITTEN PERMISSION OF LLOYDS BANKING GROUP. GROUP PROPERTY IS ALL NOTED.			
DRAWINGS SHOULD BE RETURNED TO LLOYDS BANKING GROUP.			
GROUP PROPERTY			
DESIGNER: S&W Design Limited, Coventry, CV4 9JZ DRAWN: Andrew Stoddart, 12 Berrard Close, Stoke Newington, EN1 4BN CHECKED: Peter Bond, Huddersfield, West Yorkshire, WF1 3PS			
PROJECT ADDRESS	SCALE		
Halliley	A1 - 1:50		
Waterloo Road	A3 - 1:100		
Watlingtonville			
P07 / E00	DATE		
DRAWING DESCRIPTION	09/05/13		
External Elevations	TOWNPLAN		
AS EXISTING	LGS		
DRAWING NUMBER	REVISION		
50961692-AFR0-E-I-10101	/		