
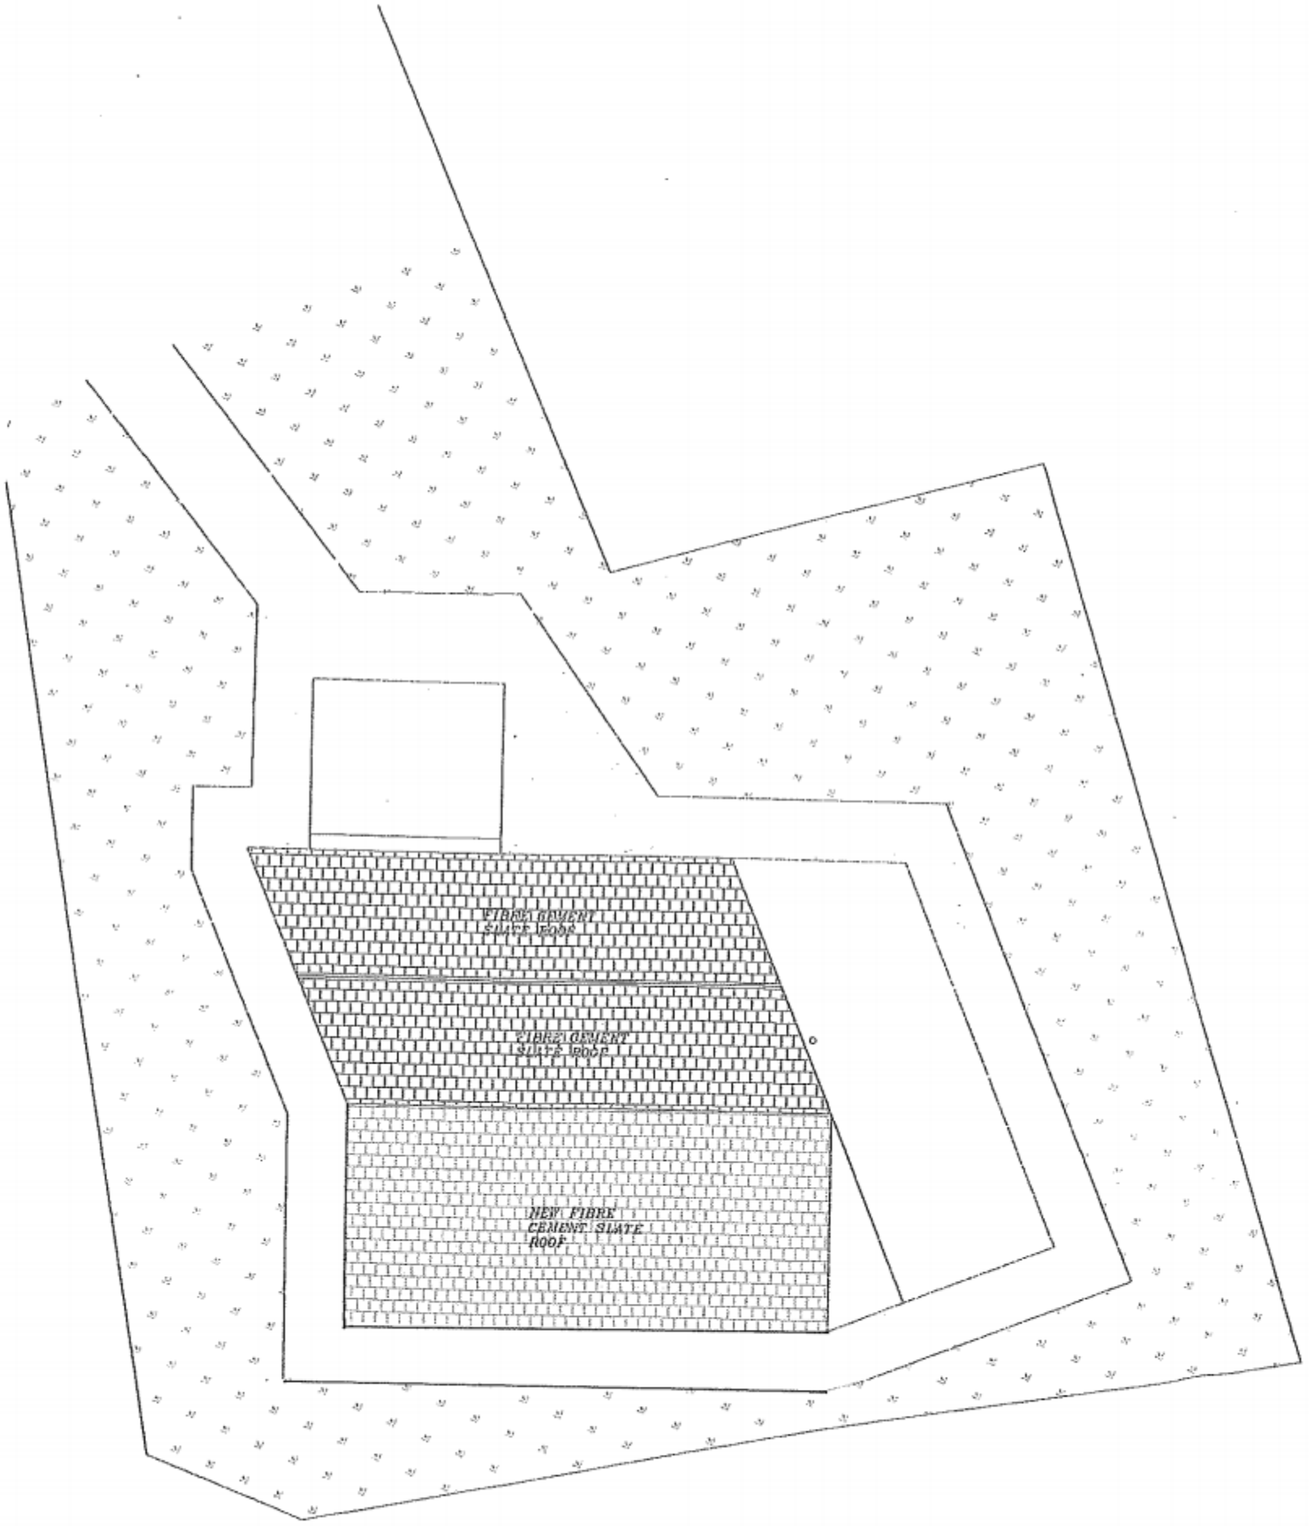


PROPOSED PLAN VIEW

SCALE 1:100

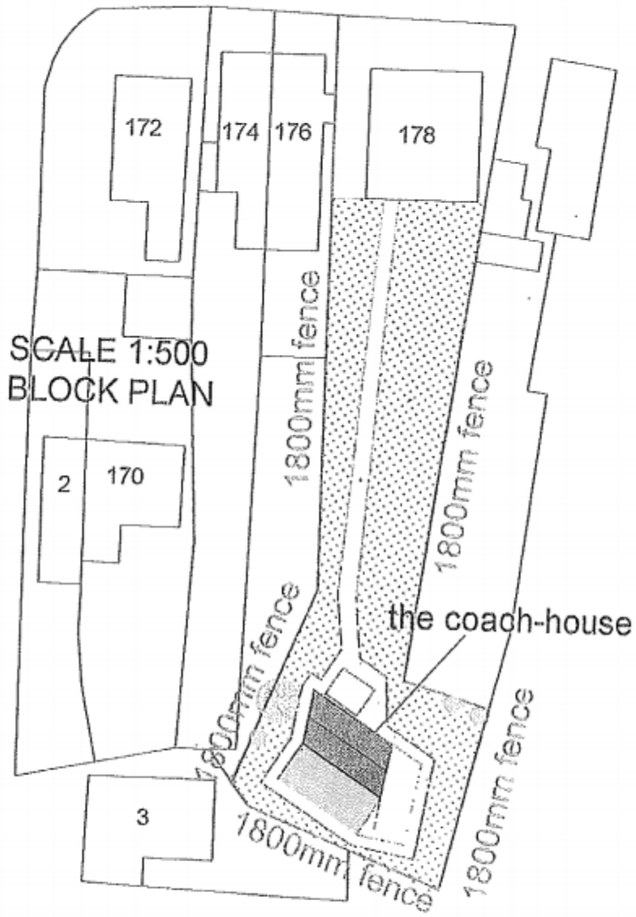

SCALE 1:500
BLOCK PLAN

MR & MRS B. McGLINCHEY
178 STAKES HILL ROAD
THE COACH-HOUSE
WATERLOOVILLE
PO7 7BS


DRAWING 001

BUILDING REGULATIONS
APPLICATION TO CONVERT
STORE TO PLAYROOM AND
UPGRADE MAIN ROOF INSULATION



~~EXISTING~~ FRONT ELEVATION (EAST)

ORIGINAL

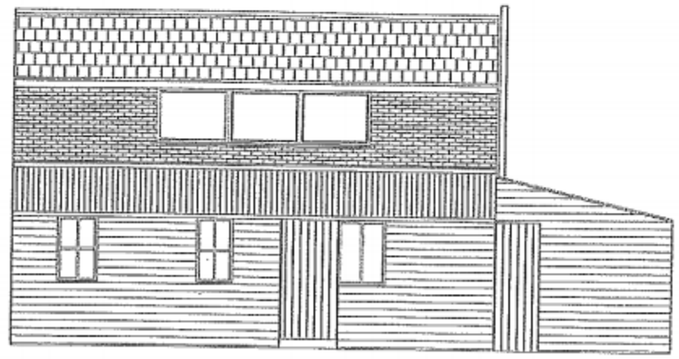


~~EXISTING~~ REAR ELEVATION (WEST)

ORIGINAL

SCALE 1:100




PROPOSED FRONT ELEVATION (EAST)

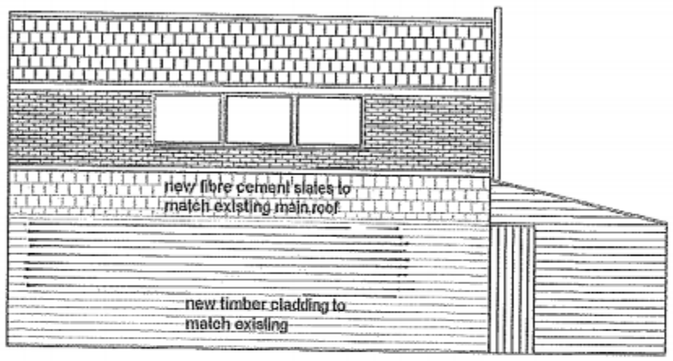


PROPOSED REAR ELEVATION (WEST)

DRAWING 002

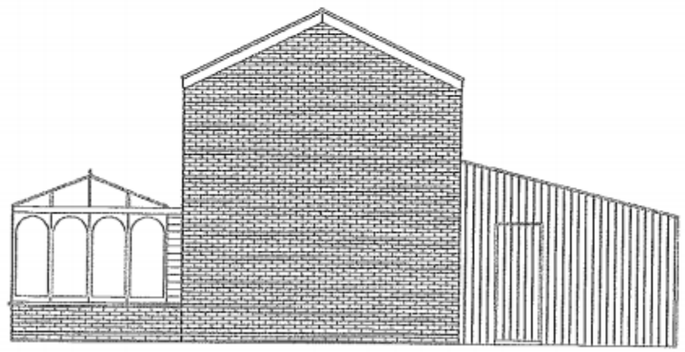


EXISTING SIDE ELEVATION (NORTH)
ORIGINAL

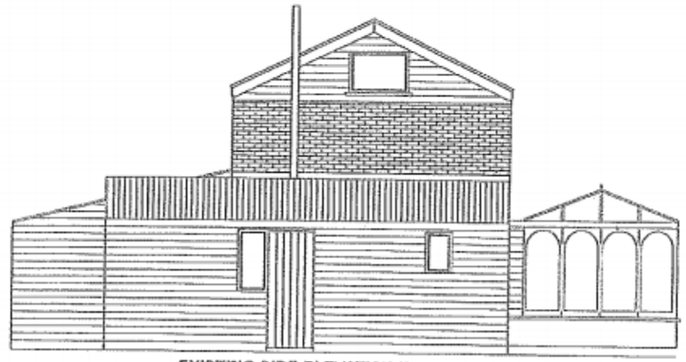


EXISTING SIDE ELEVATION (SOUTH)
ORIGINAL

SCALE 1:100

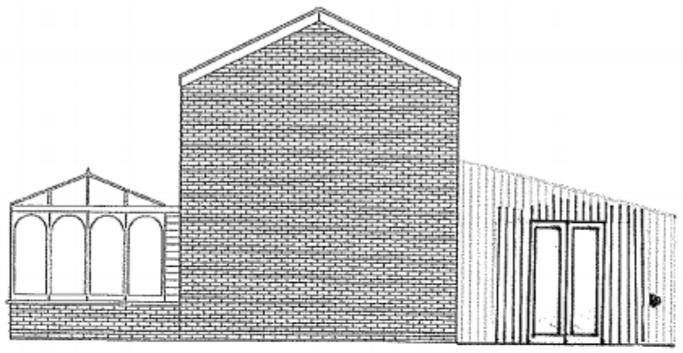

PROPOSED SIDE ELEVATION (NORTH)

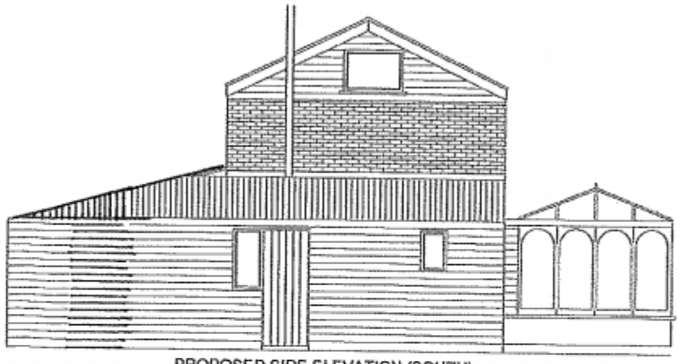

PROPOSED SIDE ELEVATION (SOUTH)

DRAWING 003