


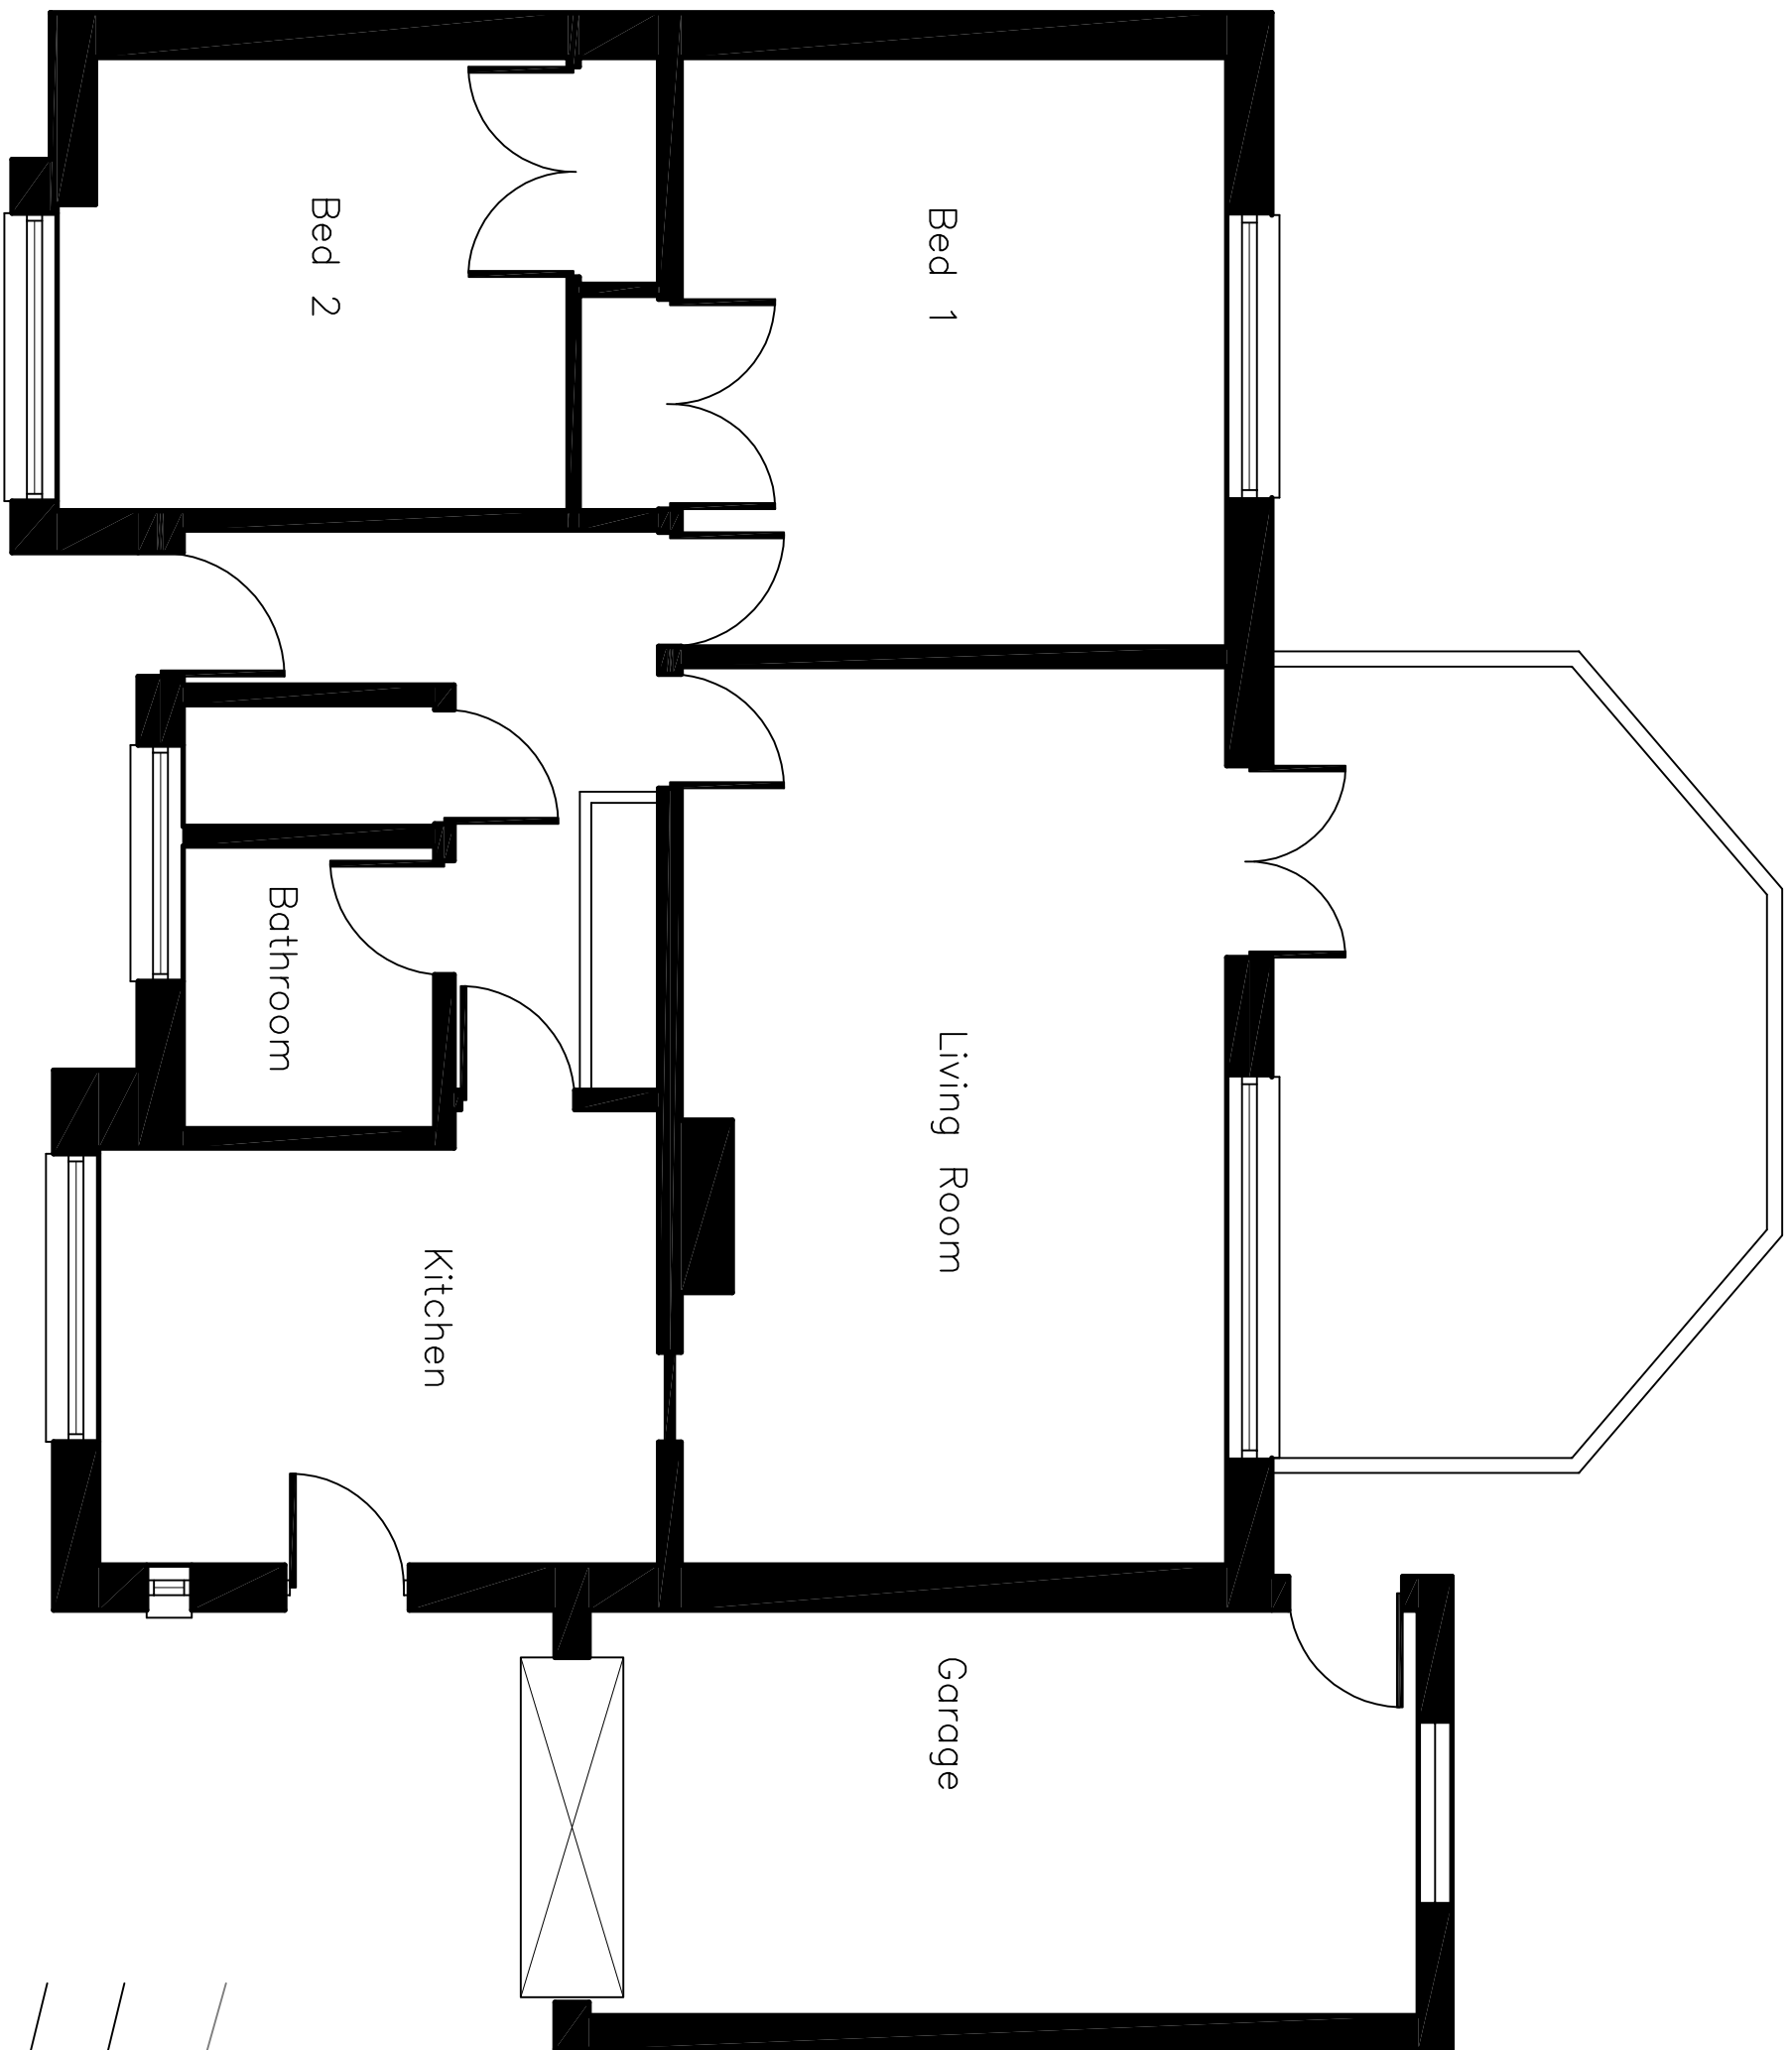


Ground Floor Plan As Existing




Location Plan 1:1250




Block Plan 1:500

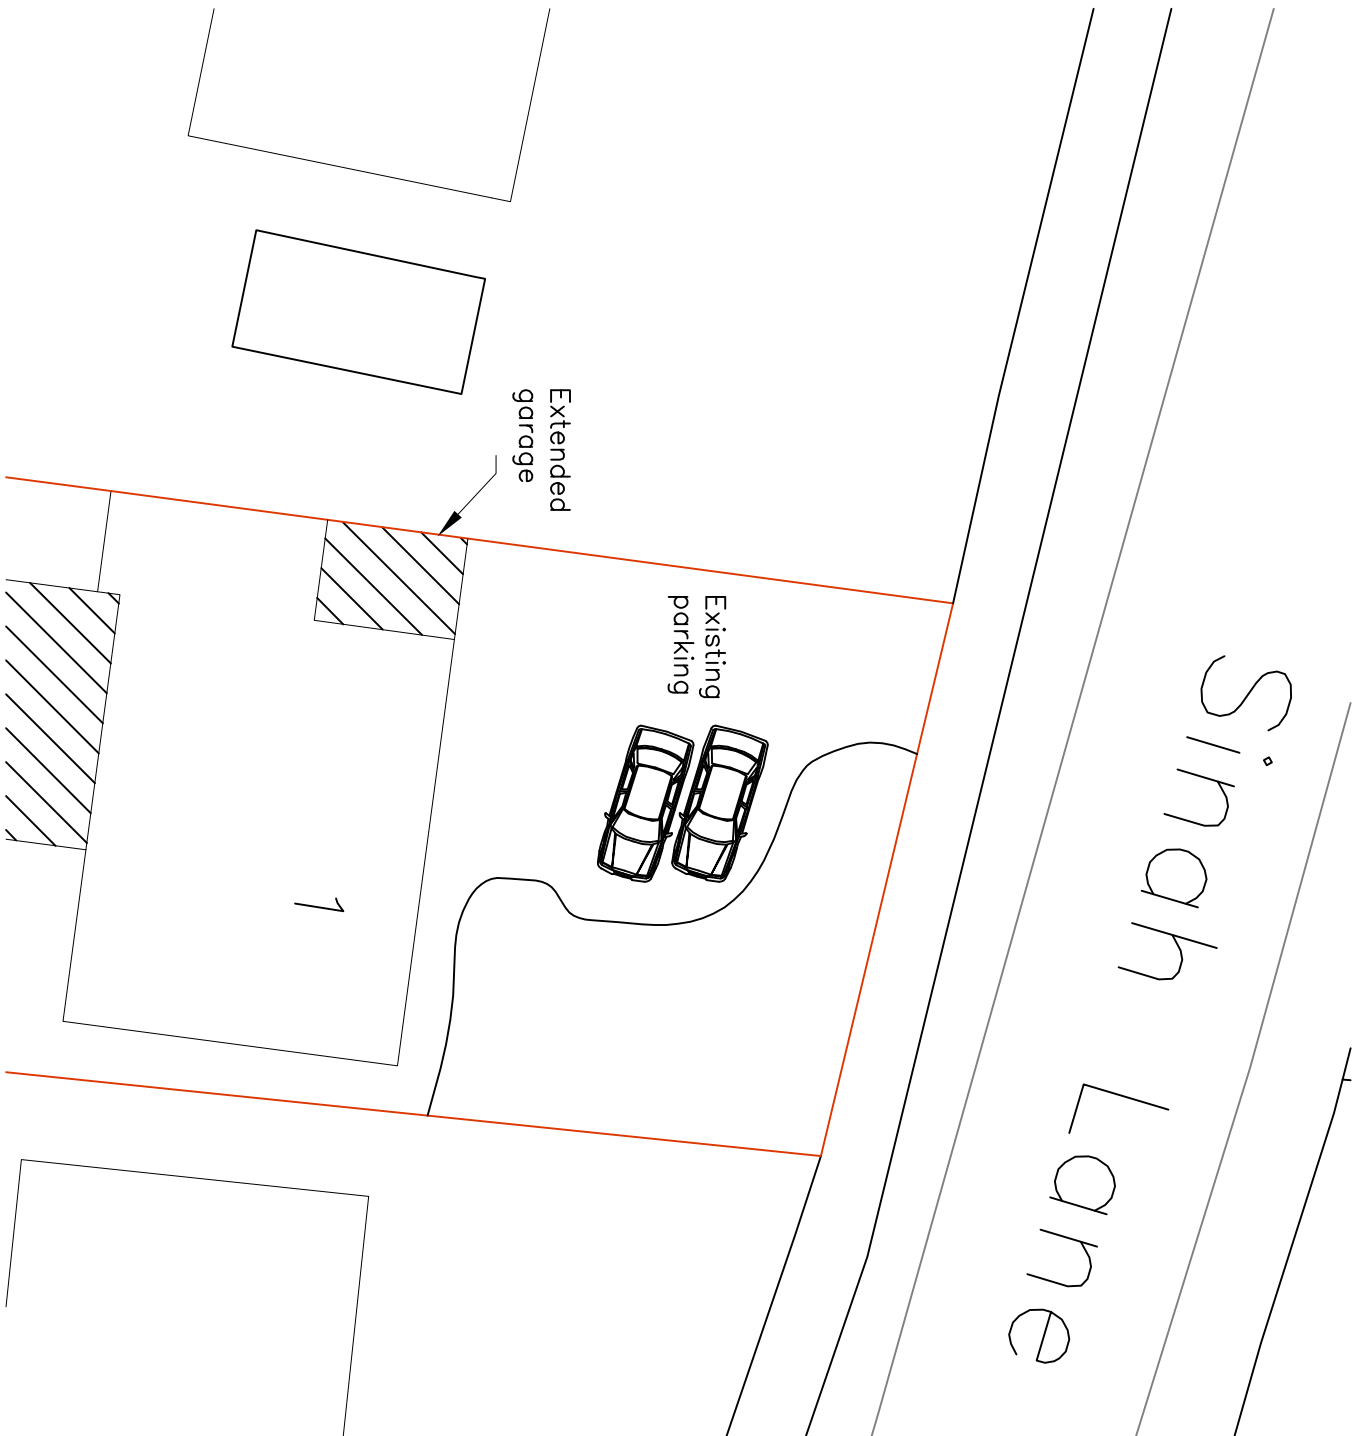


Car Parking (1:200)

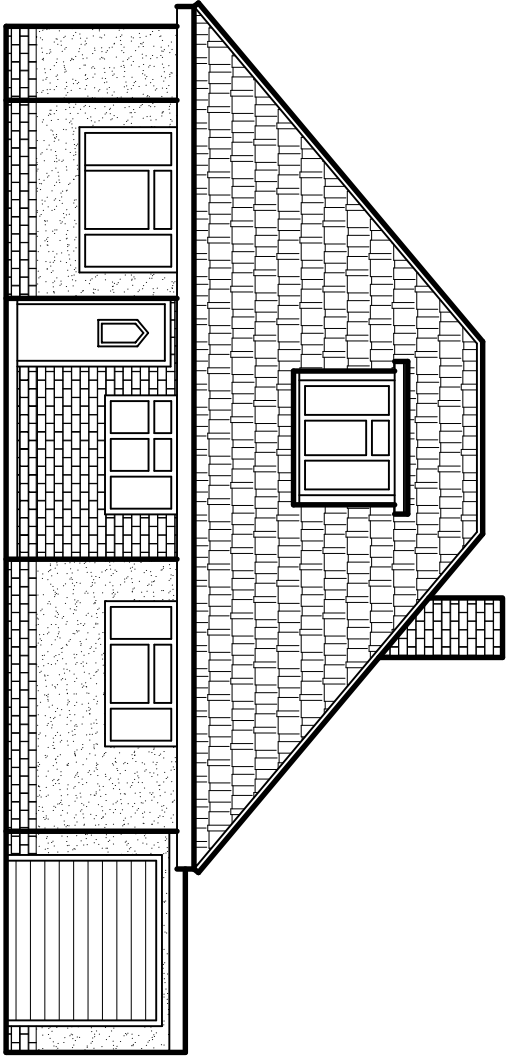


Front Elevation As Existing

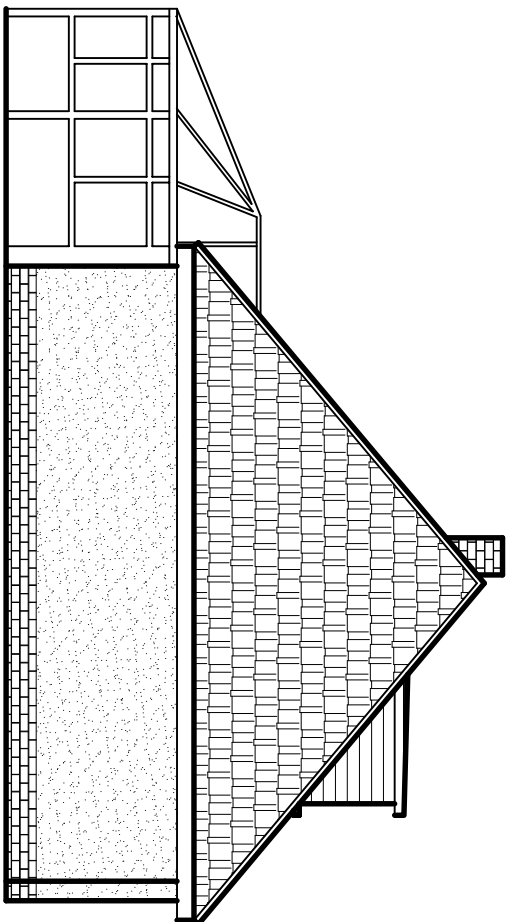

Side Elevation As Existing

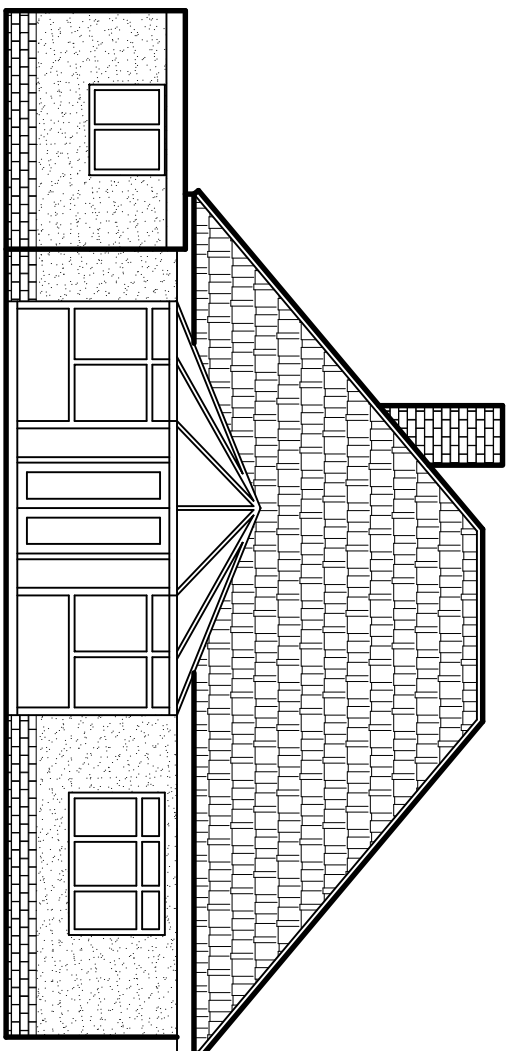

Rear Elevation As Existing

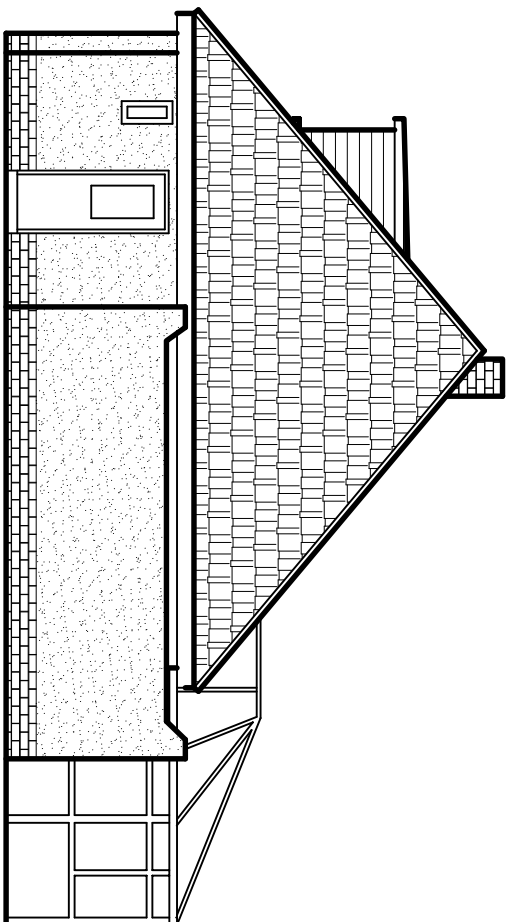

Side Elevation As Existing



WILDcRY Technical Services
1, Bedding Close
Sinnington
SO16 3AW
email: admin@wildcry.co.uk
Web: www.wildcry.co.uk

SCHEME TITLE

1 Sinah Lane
Hayling Island PO11 0EY

DRAWINGS TITLE

Plan & Elevation
As Existing + OS Maps

CREATED	DATE	CHECKED	APPROVED
MAH	Oct 2012		

DRAWINGS NUMBER	PROJECT NO.	SCALE
Sin002		AS SHOWN

REVISION	DWG SHEET
REV	1_OF_1