



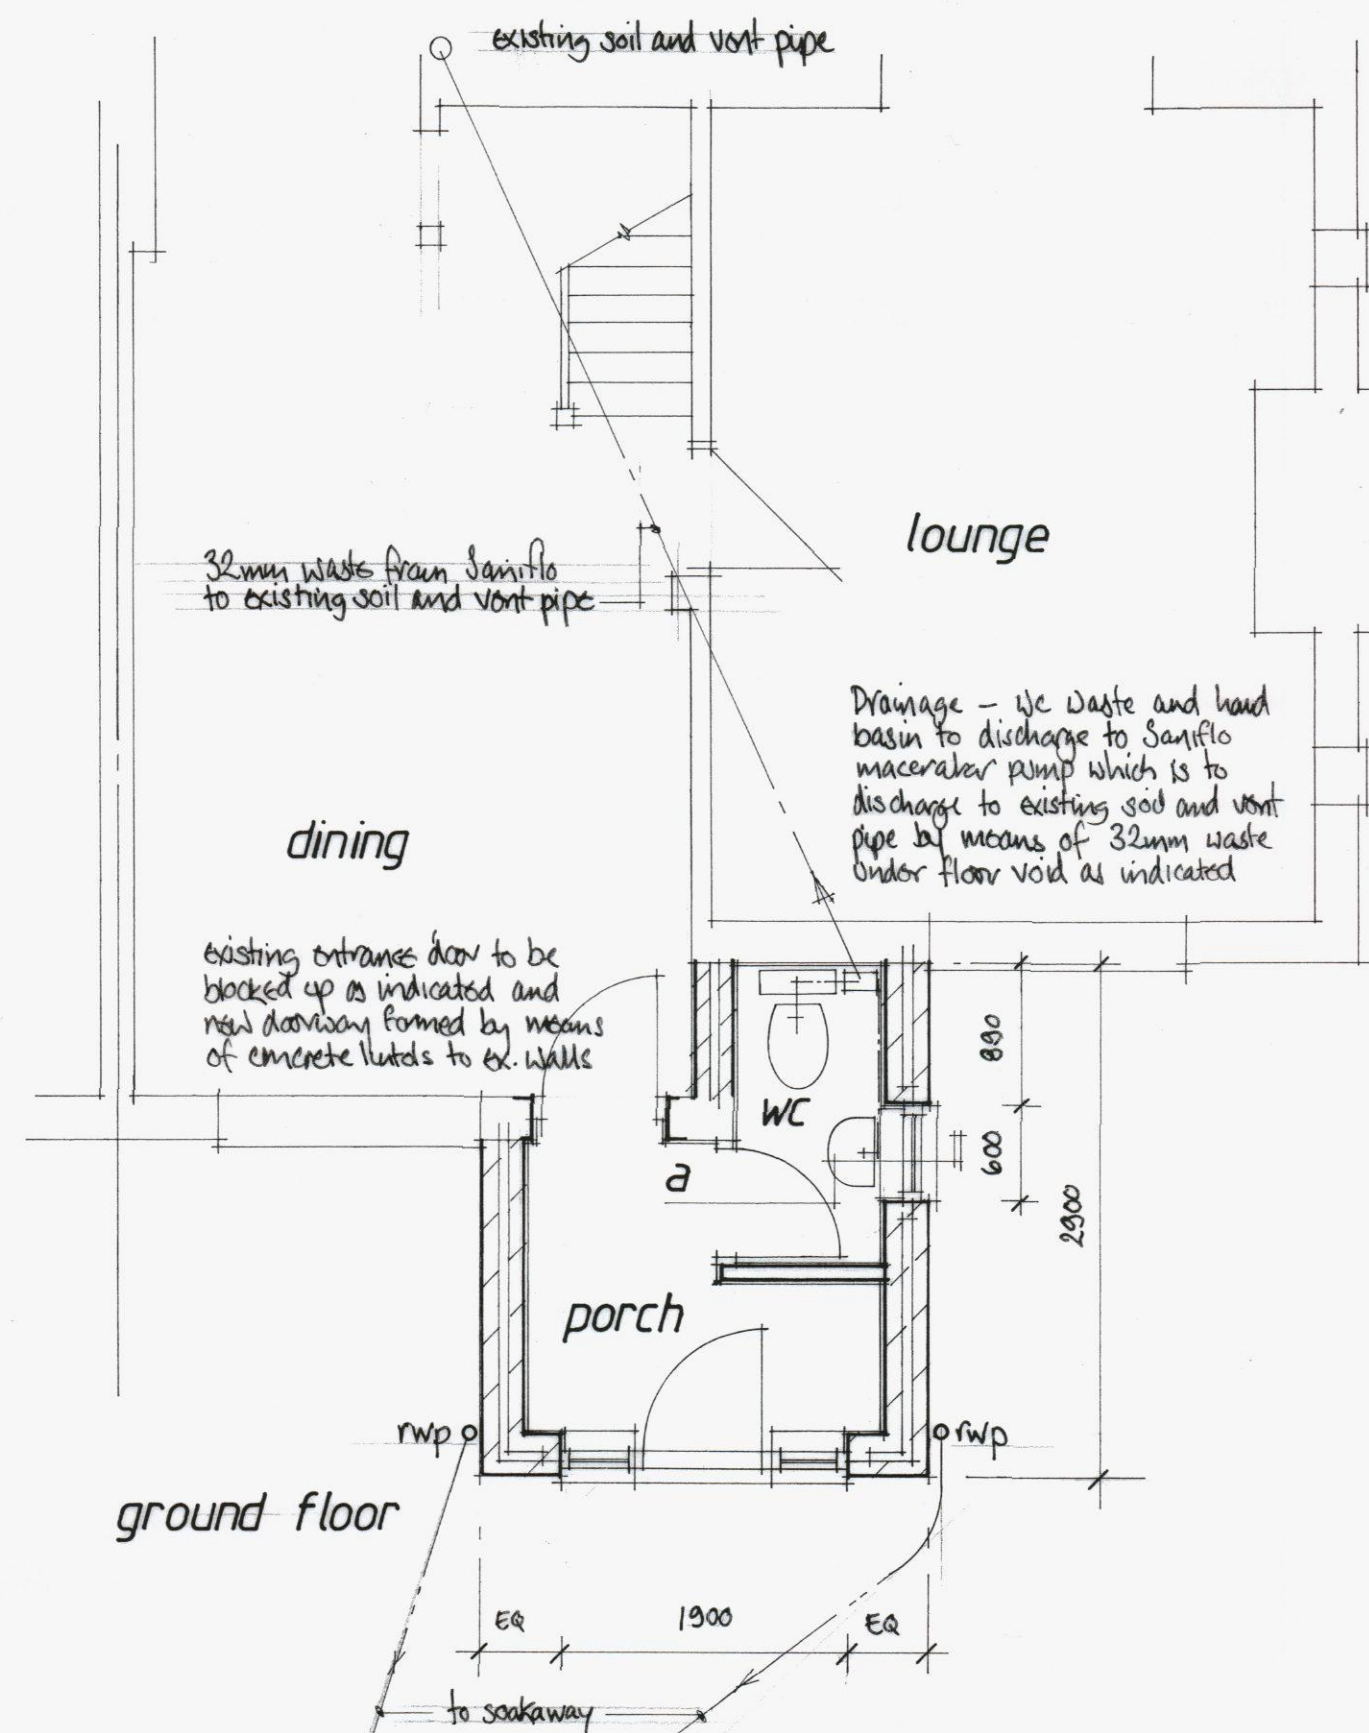

roof construction - plain tiles, 25x38mm softwood batten, Tyvek breathable membrane, 47x100mm C24 rafters @ 400mm c/c, 47x150mm C24 ridge, 47x100mm C24 hangers, 47x100mm C24 ceiling joists @ 400mm c/c, insulated by means of 150mm quilt insulation between joists with 200mm thick over, 12.7mm plasterboard and skim.

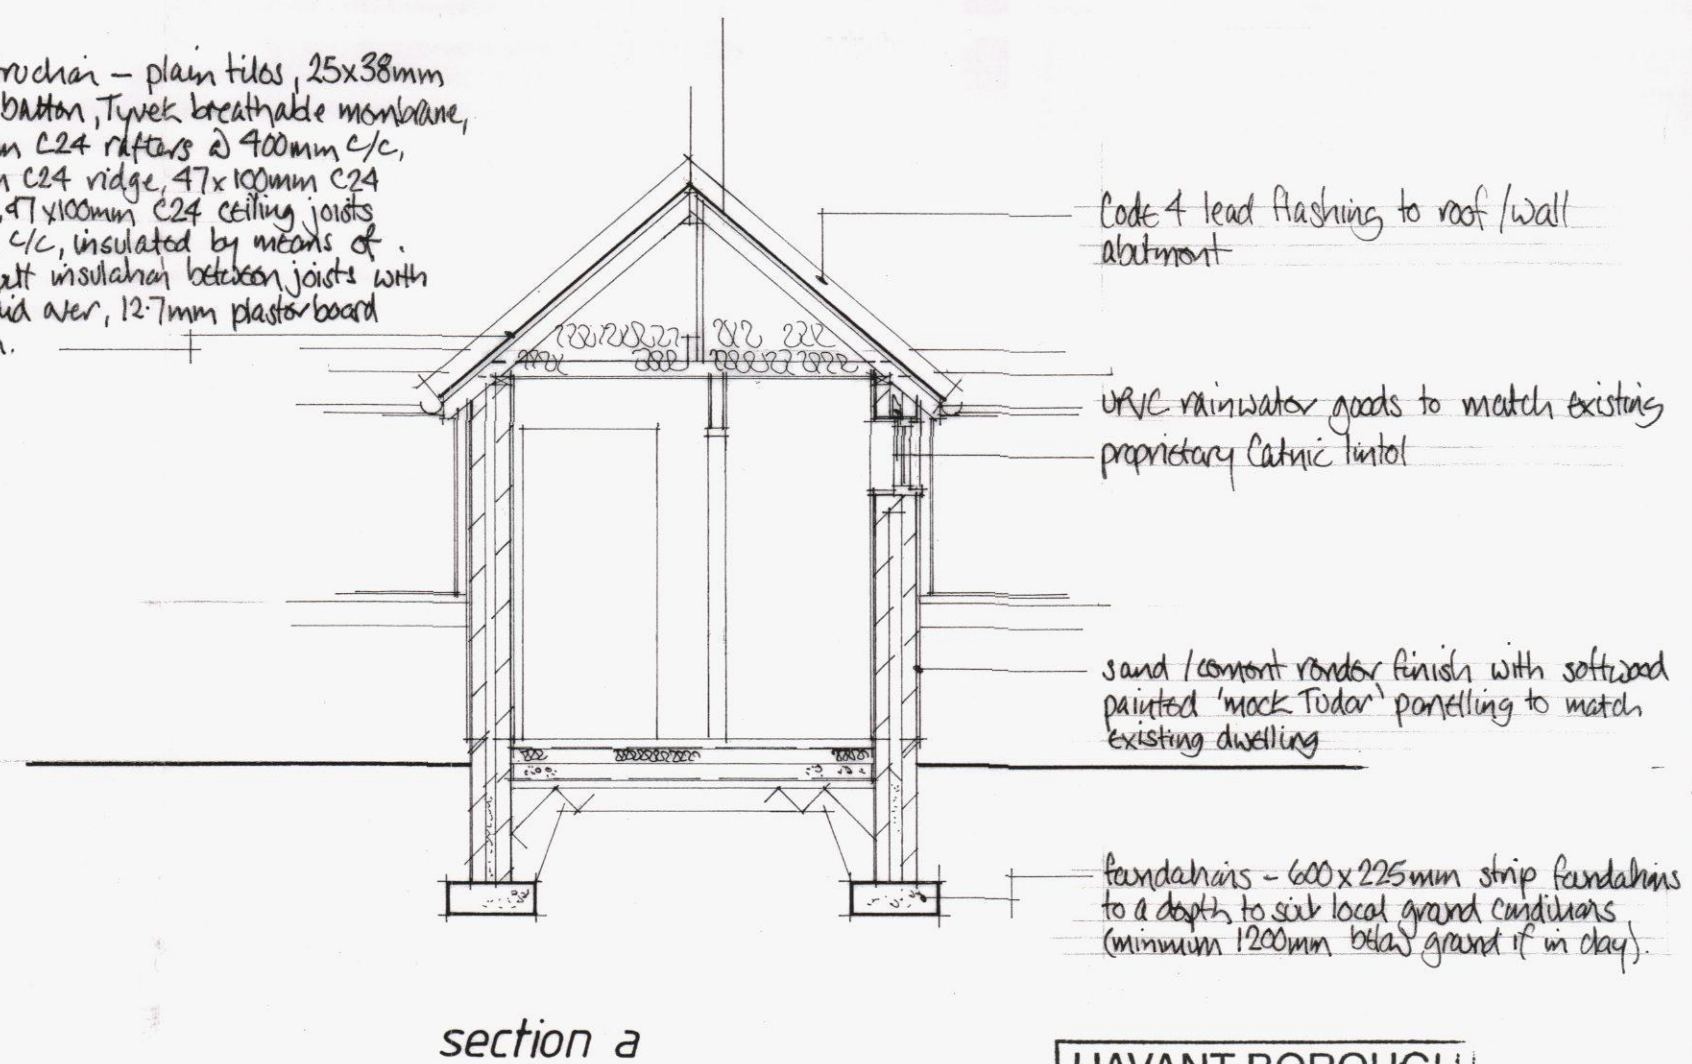

HAVANT BOROUGH COUNCIL
01 AUG 2013
RECEIVED

Note:
All dimensions must be checked on site

A	Date	Revision
---	------	----------

© copyright

Client

Mr & Mrs K Stagg

Job Title

11 The Brow
Widley

Drawing Title

Proposed front
entrance porch

Scale 1:50 1:100

Date July 13 Drawn by

Drg. No. 11/02 Rev.