



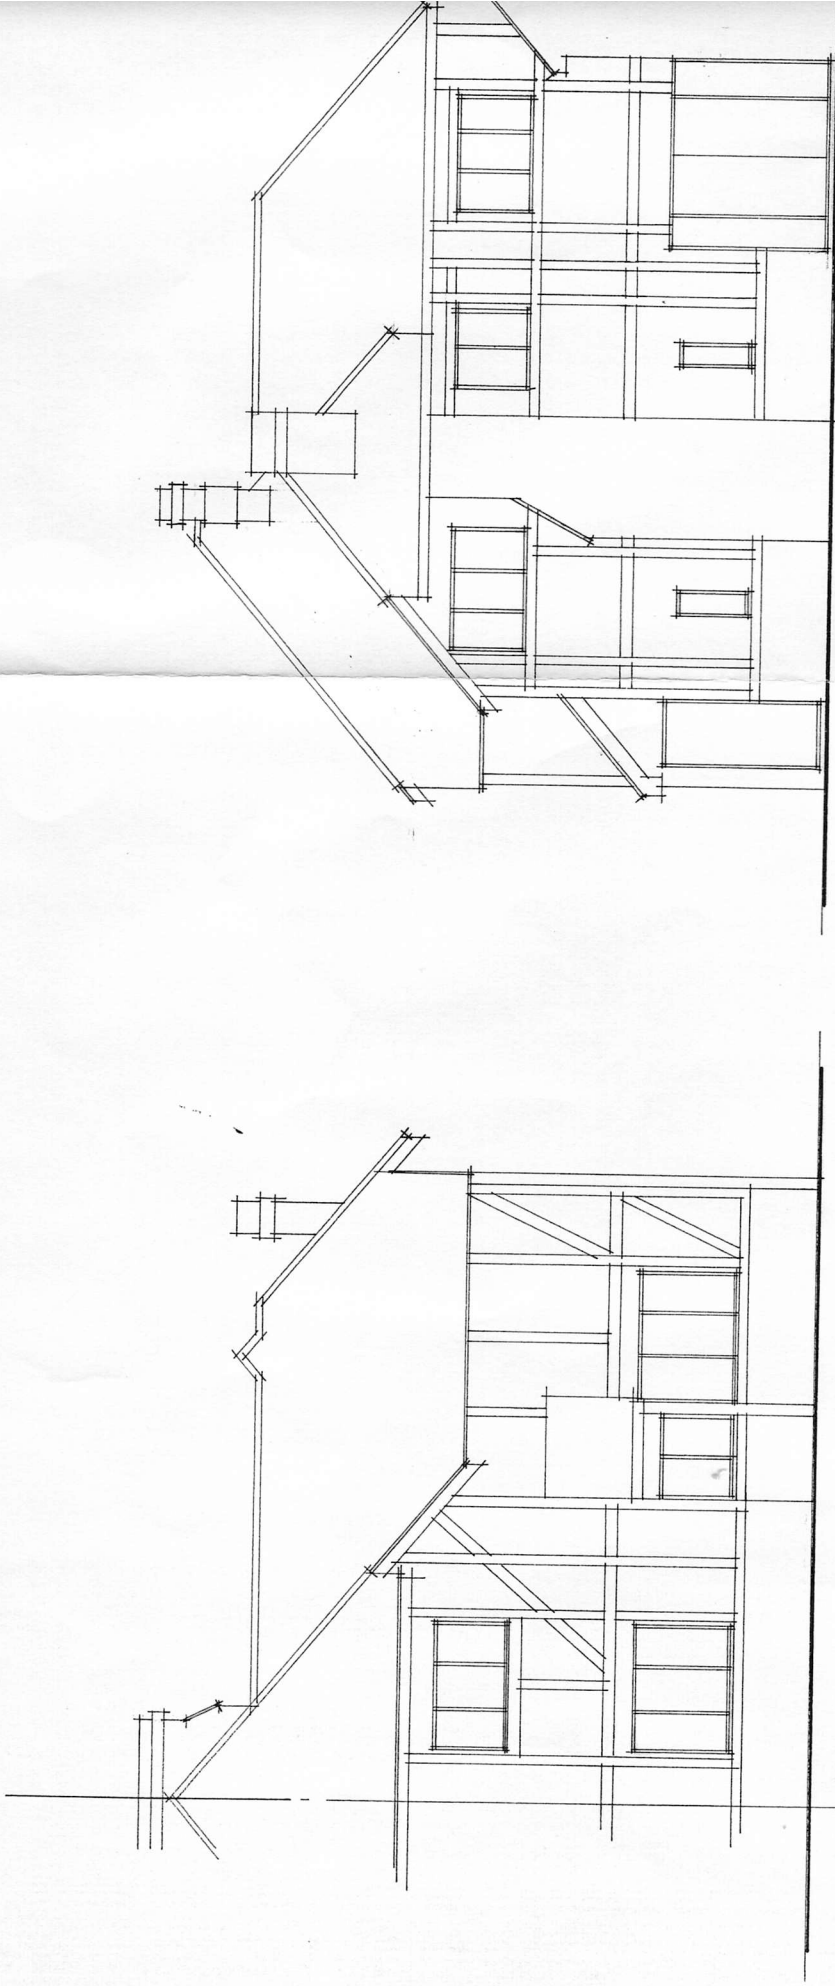

front

side

existing soil and vent pipe ducting
to be reduced to minimum dimensions
as indicated

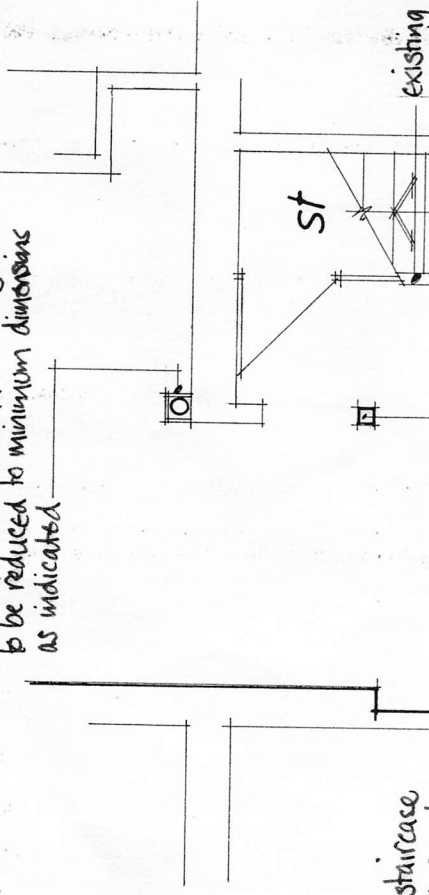

existing support to staircase

existing panelling to staircase to be