


© Crown copyright.
All rights reserved.
Reproduced by
permission.
Licence No. 100046837

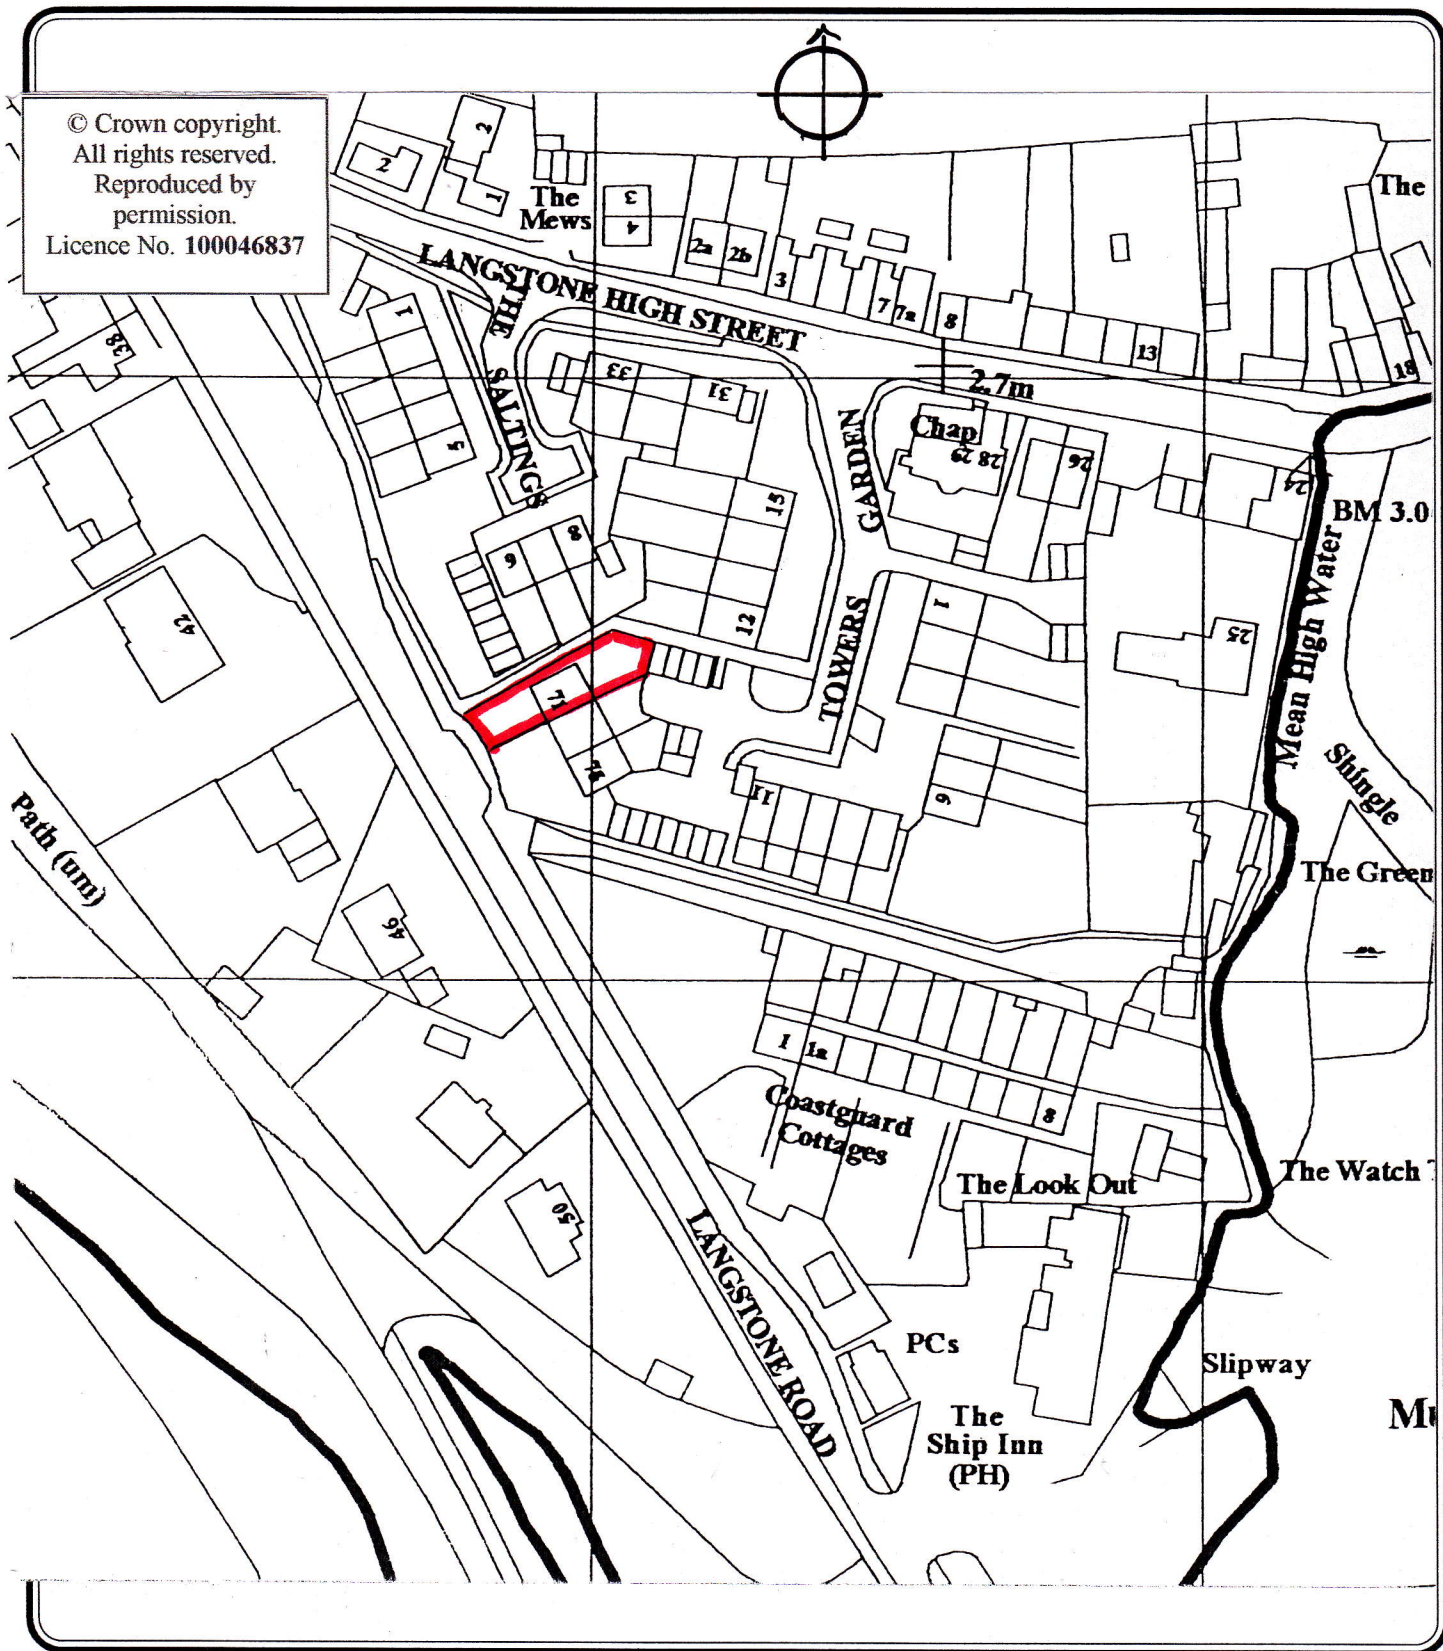

Martin Critchley
Consultants Ltd.
Architectural and
Design Services.

7, North Street, Havant,
Hampshire, PO9 1PW.
Tel. 02392 474 919
Fax. 02392 49 99 33

JOB

71 LANGSTONE ROAD,
LANGSTONE, PO9 1RD

Date 04/07/12

Job No.

1223

DRAWING

LOCATION PLAN

Scale 1:1250

Drawn P.C.

Drg.No.

202