


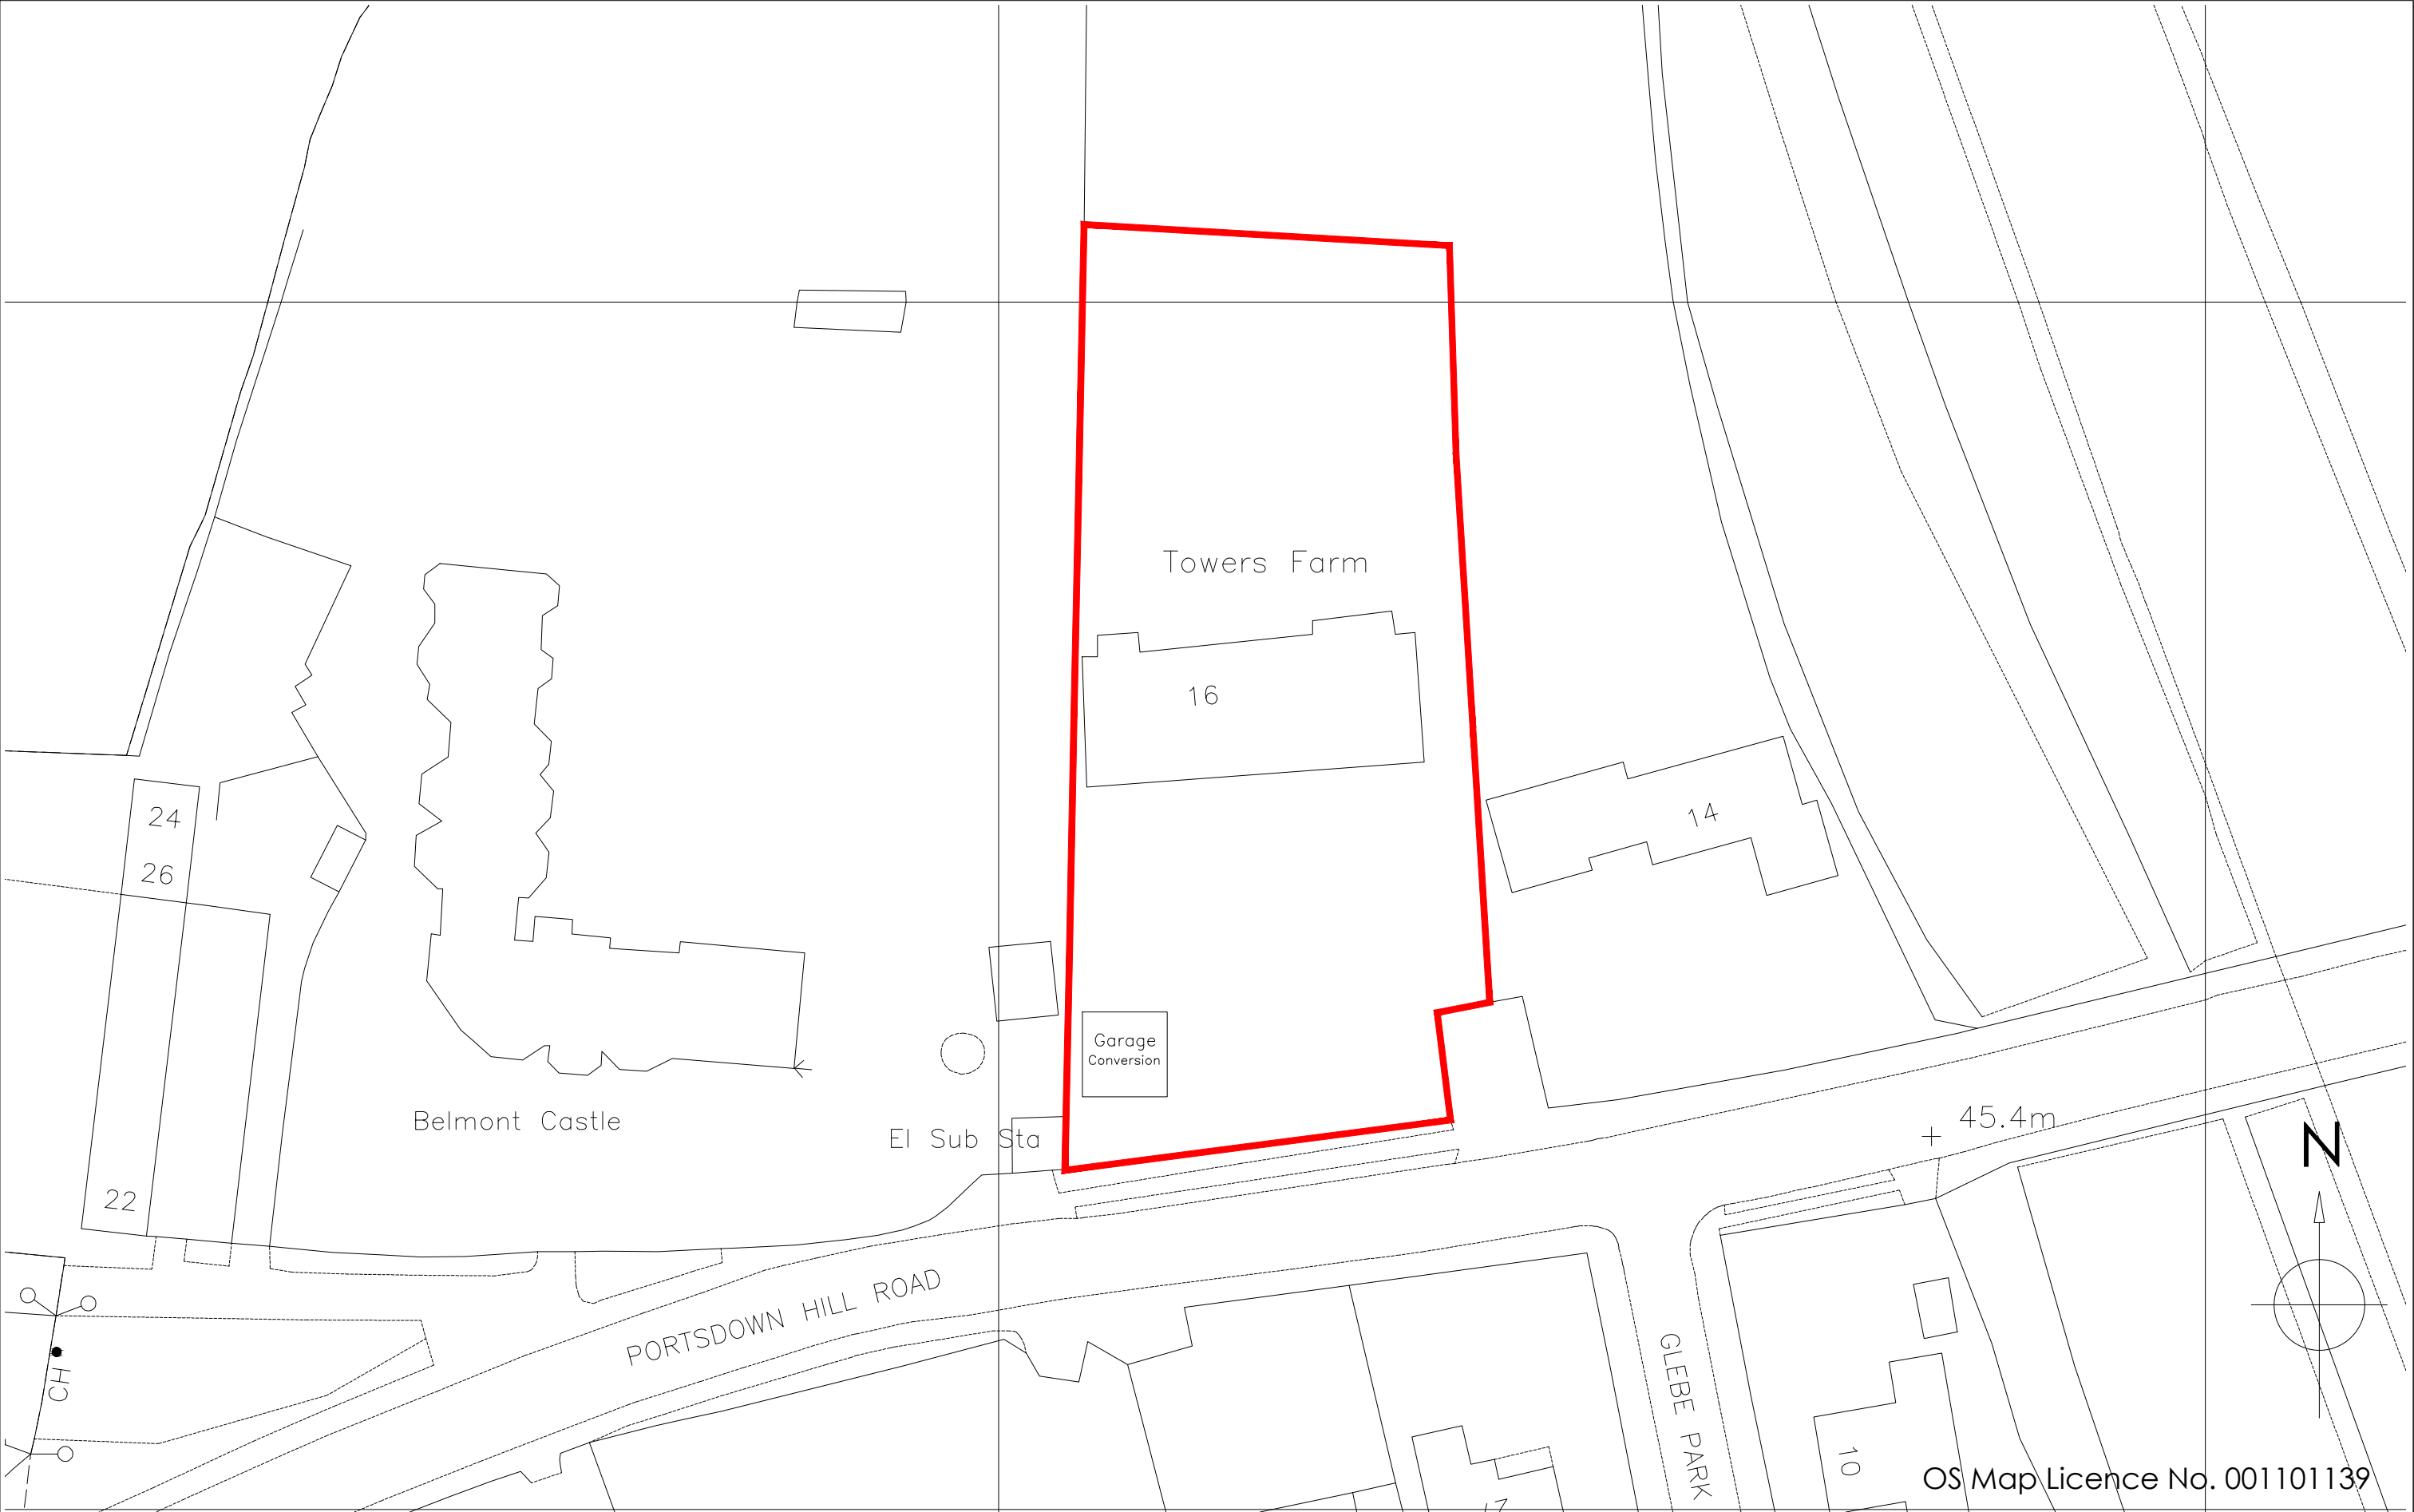

Copyright is reserved by GBS Designs and is issued on the condition that it is not copied or disclosed by or to any unauthorised persons without prior consent in writing from GBS Designs. All dimensions to be checked on site	REV	DESCRIPTION	DRAWN	DATE	Drawing Ref		Drawing Title	
	-	Initial design	GBS	12.05.13	GRIFFIN 06		Garage Conversion at 16 Towers Farm Portdown Hill Road Bedhampton Hampshire PO9 3JY	
	A	Window to stairs added	GBS	14.05.13	Scale at A1	Scale at A3		
					N/A	1:200		
					Date		6 Shillinglee Waterloooville Hampshire PO7 5RW Tel 023 9225 8315 www.gbsimages.co.uk	
					12 May 2013			
					Drawn by			
					GBS			
							 CAD - ARCHITECTURE - DESIGN	