


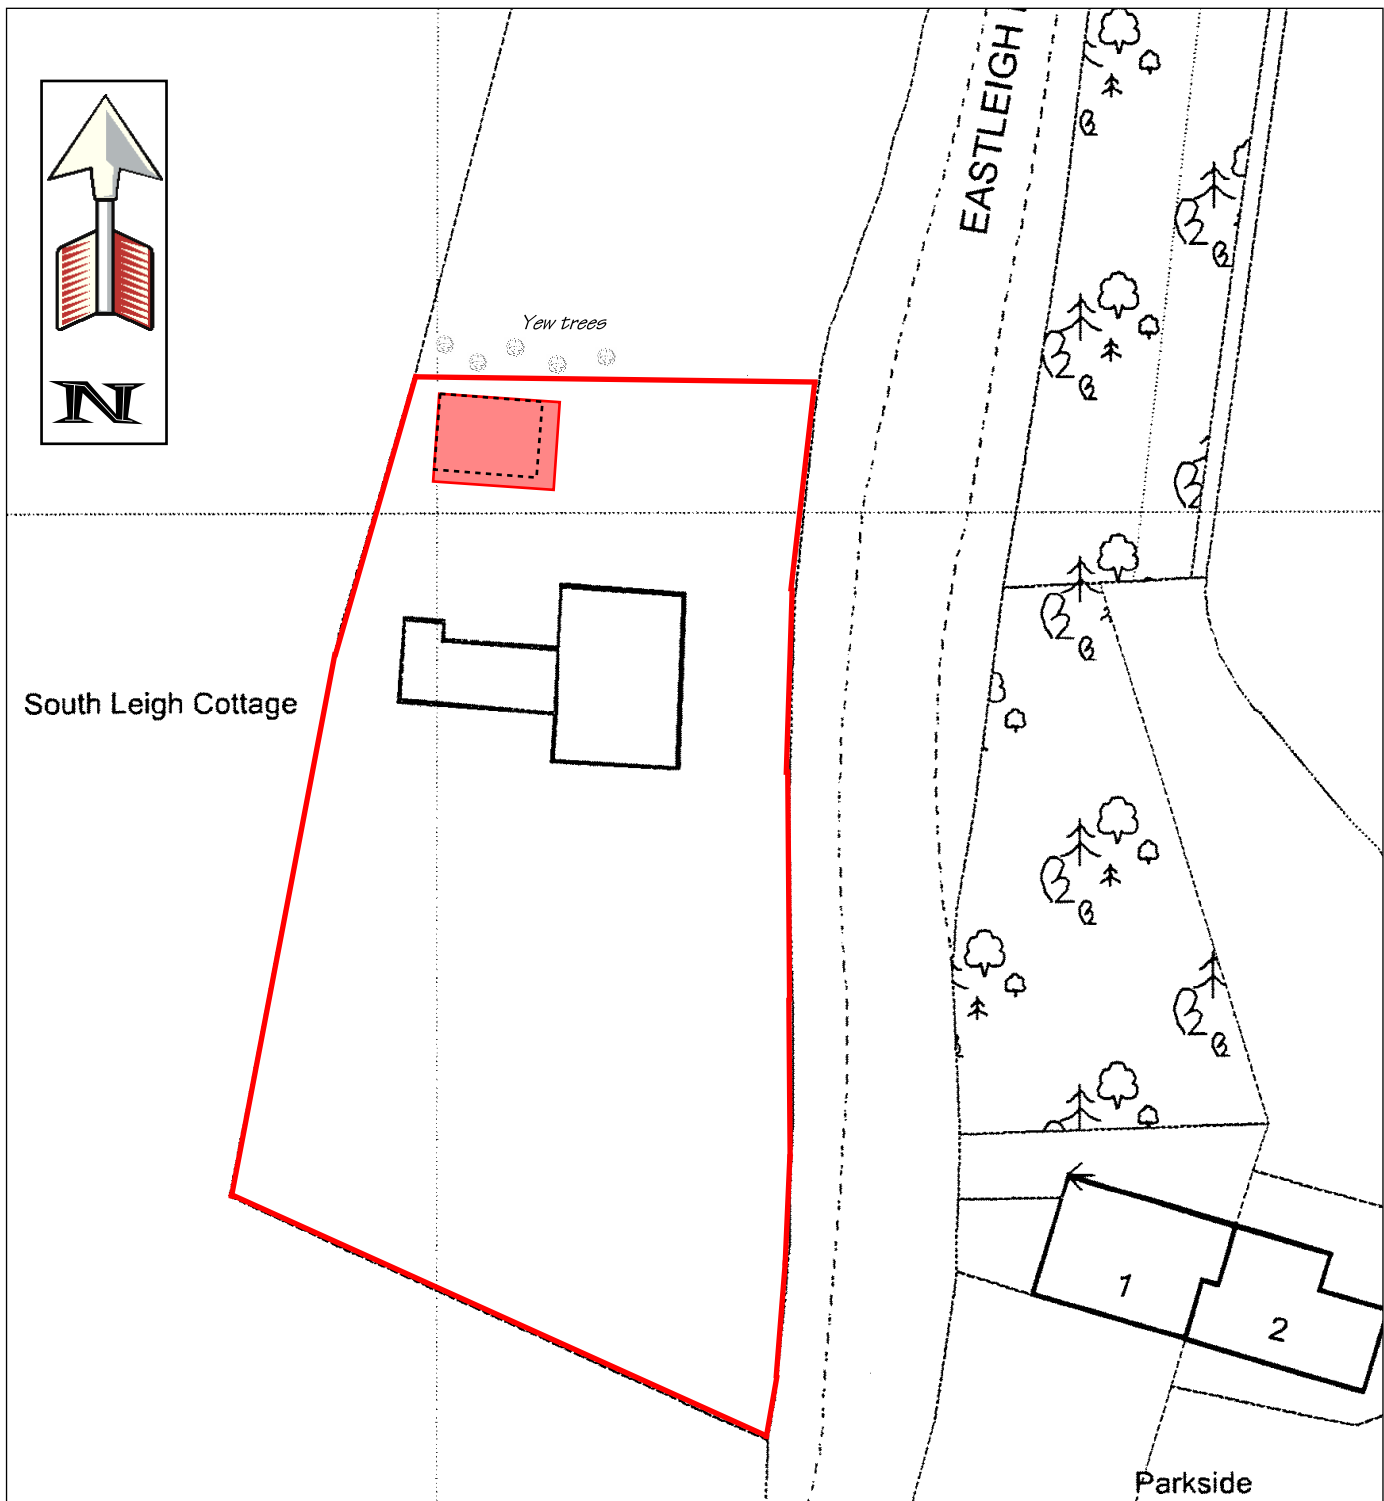

Site Layout Plan

Southleigh Cottage, Eastleigh Road, Havant

Scale - 1:500 @ A4 Page Size

Drawing No. 3728/500

