



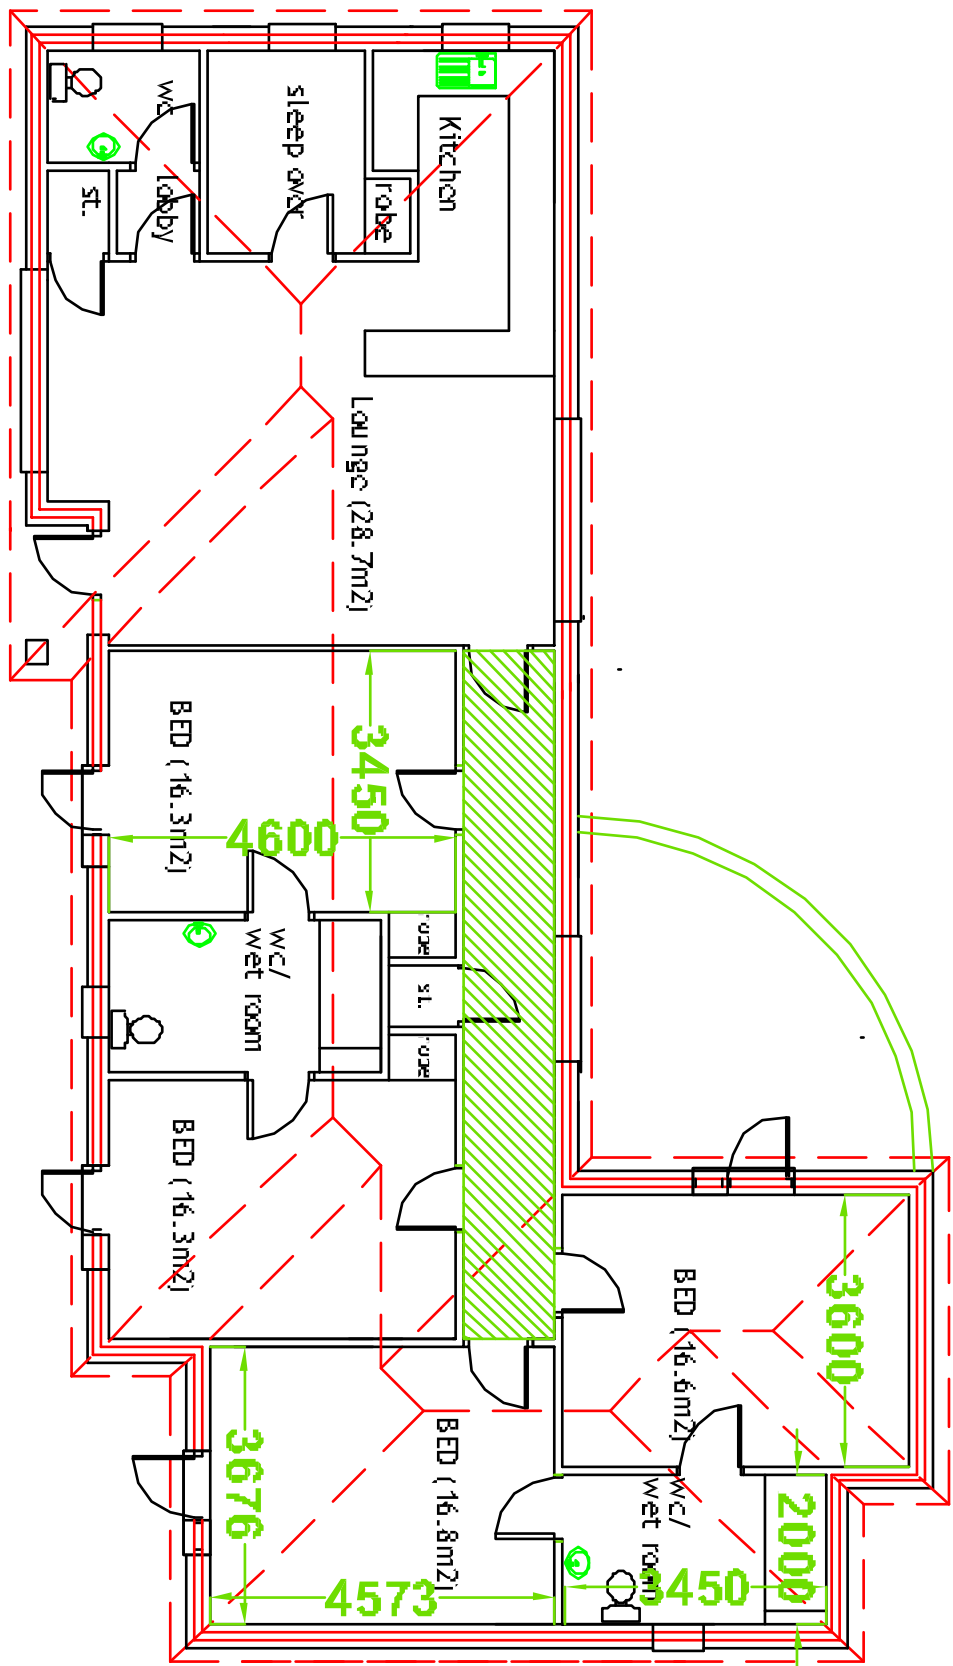

Floor Plan

Gross Internal Area = 147m2  
Gross External Area = 167m2

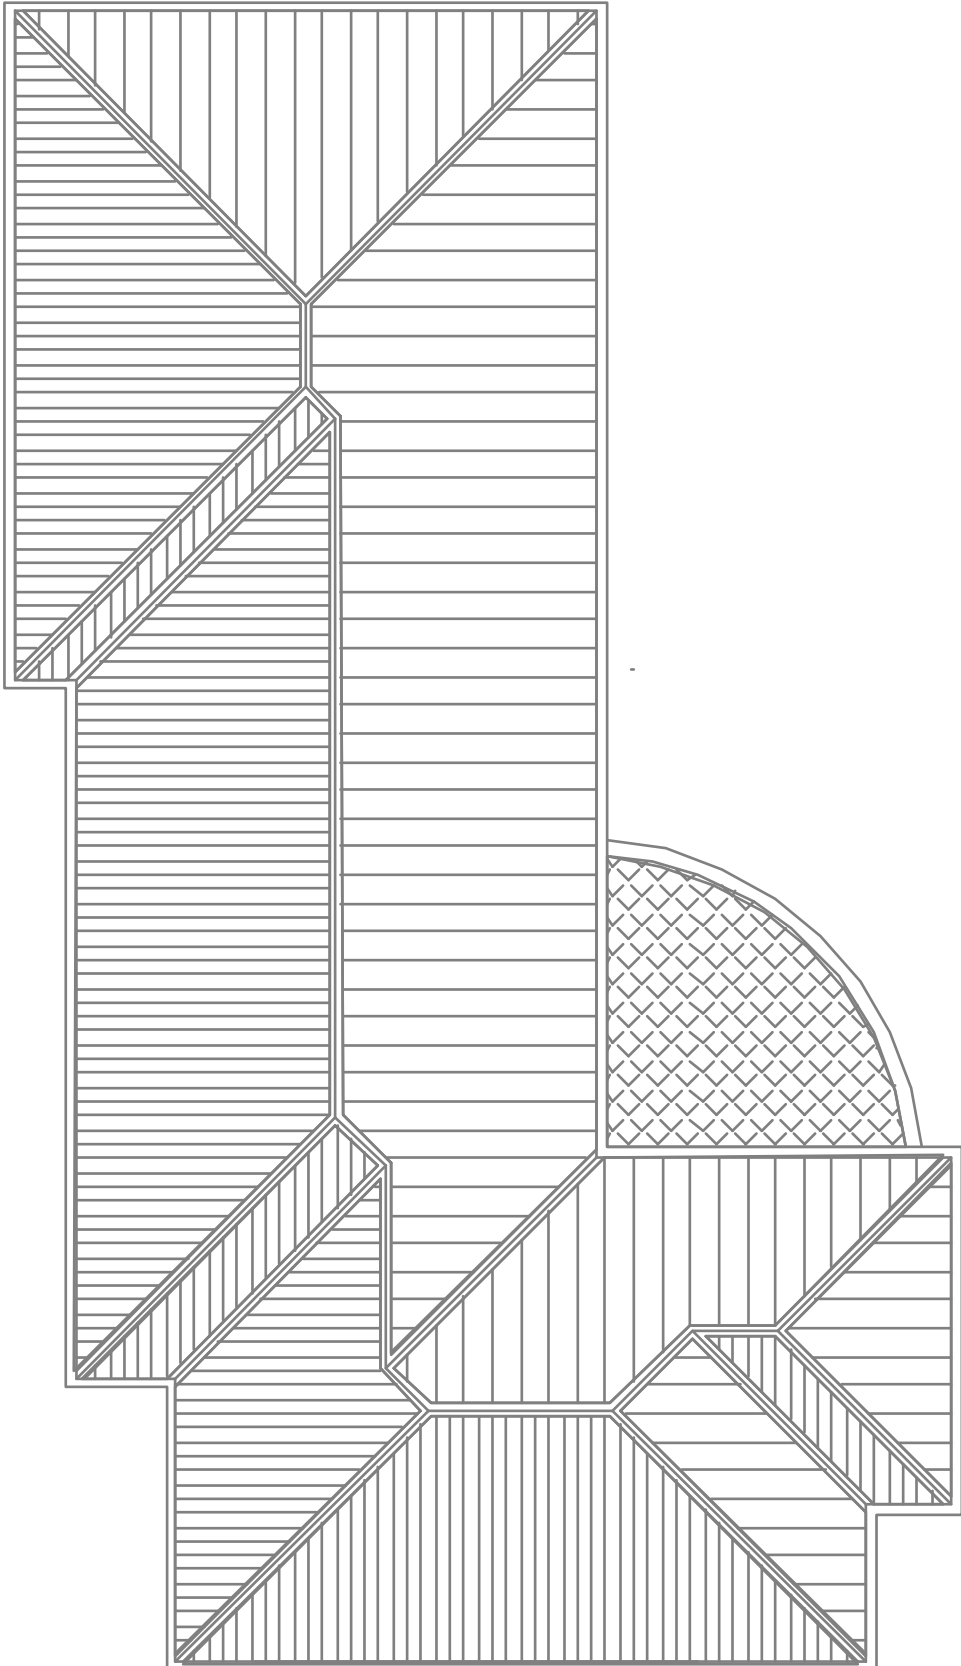

Roof Plan

Materials

Roof  
Blue/Black

Rivendale  
Slates

Cladding  
White


Marley  
Eternit  
Central

Walls  
Light Buff


Ibstock  
Bradgate

Lintols  
Stone


Keystone  
Lintols

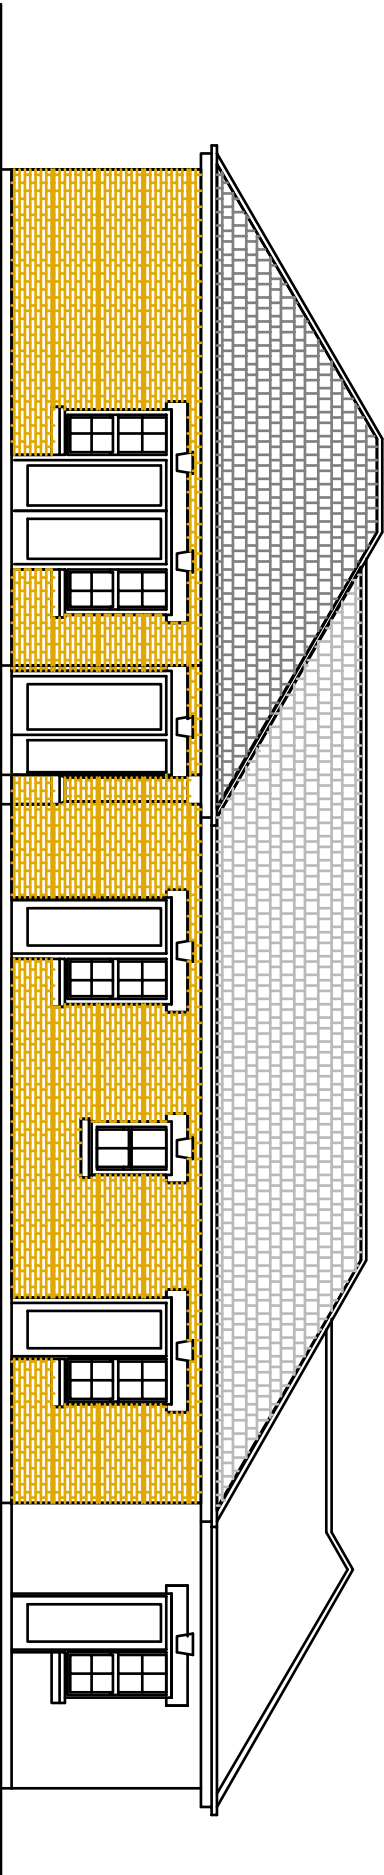


South

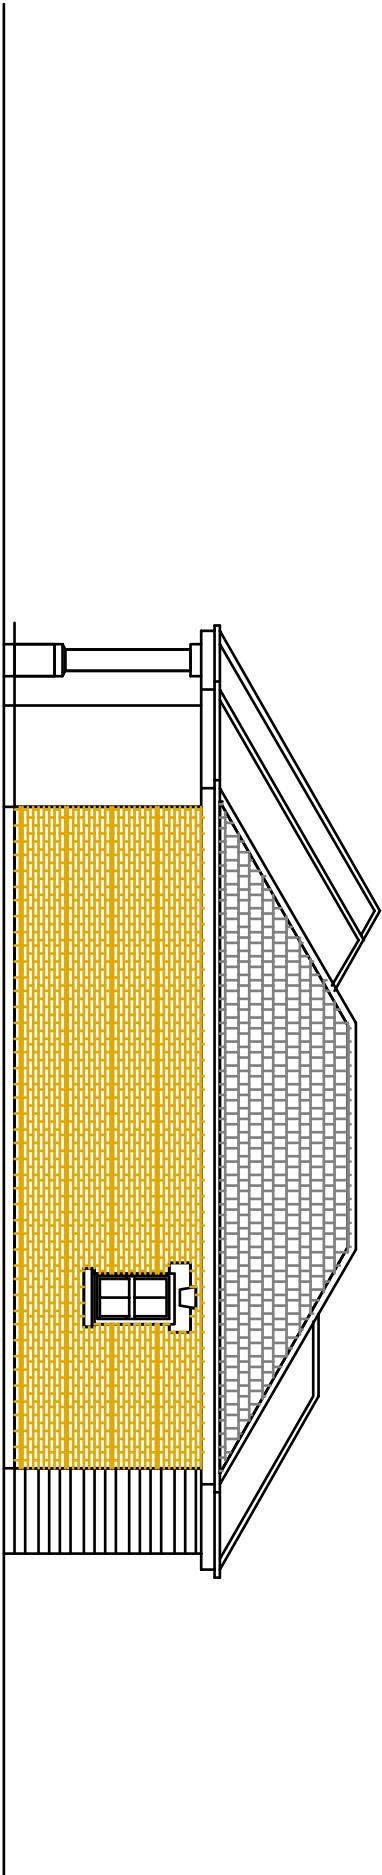

East

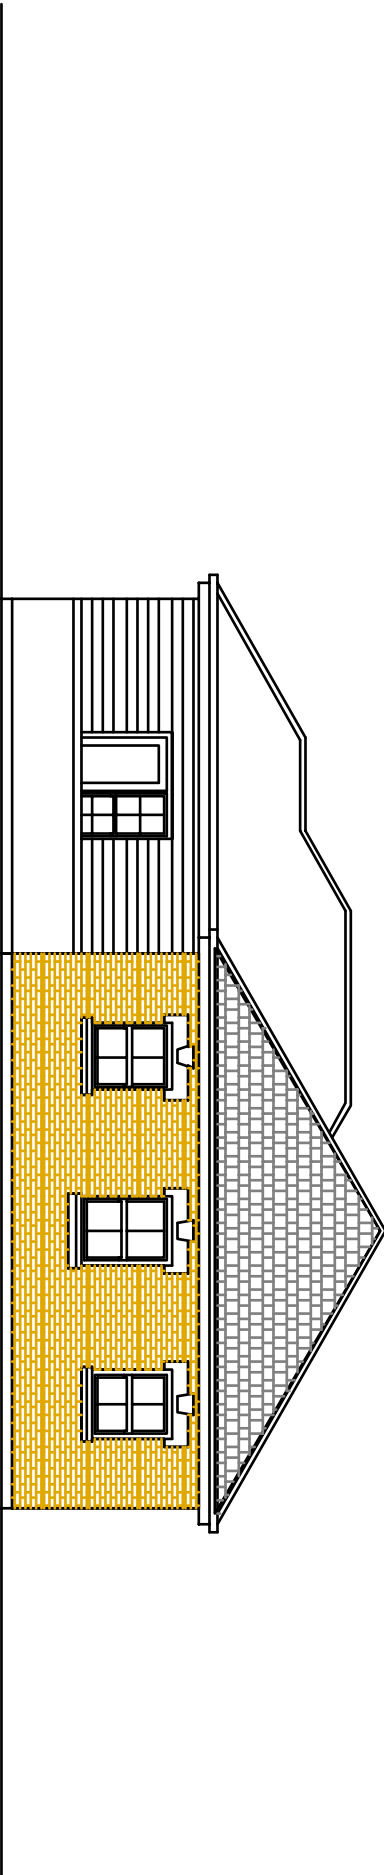

West

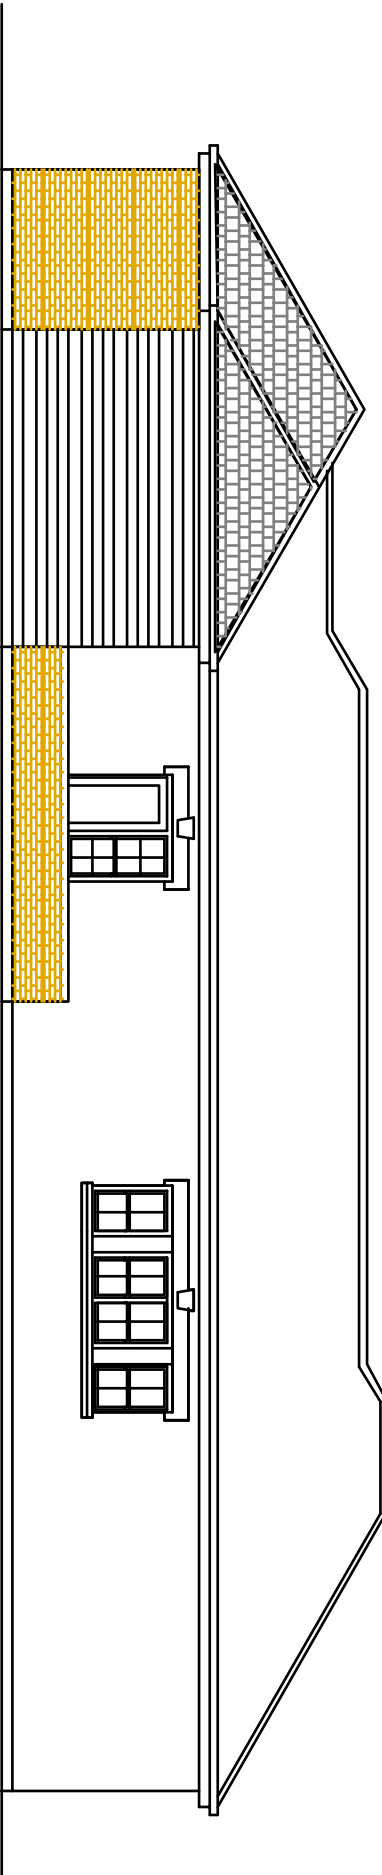

North

