RECEIVED
25 JUL 2013

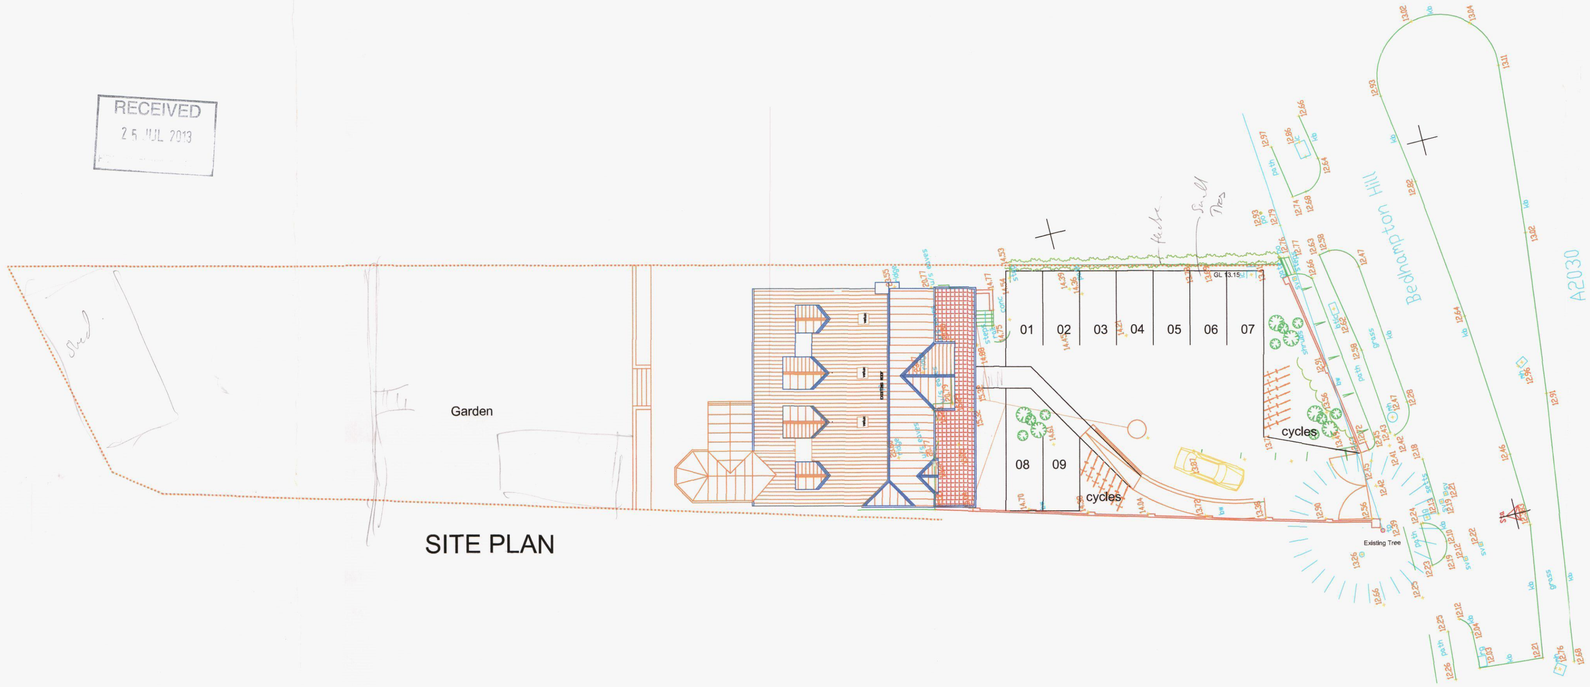

SITE PLAN

RECEIVED
25 JUL 2013
HBC Development Control

0 1M 5M 10M
500mm 2M

SCALE 1/200

DATE July 13

CONTRACTOR MUST CHECK ALL DIMENSIONS ON SITE BEFORE COMMENCING ANY WORK OR MAKING ANY SHOP DRAWINGS. ANY DISCREPANCIES TO BE REPORTED BEFORE PROCEEDING
© COPYRIGHT

AUTHOR PG

TITLE Part Change of Use to Nursery

70, Bedhampton Hill, Havant.

DETAIL Site Layout

DRAWING No 13/35/01

A B C D E F G H
J K L M N P Q R
S T U V W X Y Z

PETER GALLOWAY PARTNERSHIP
pgp
ARCHITECTS
HAVANT
TEL 02392 483153 MOB 07808 483362

A1