




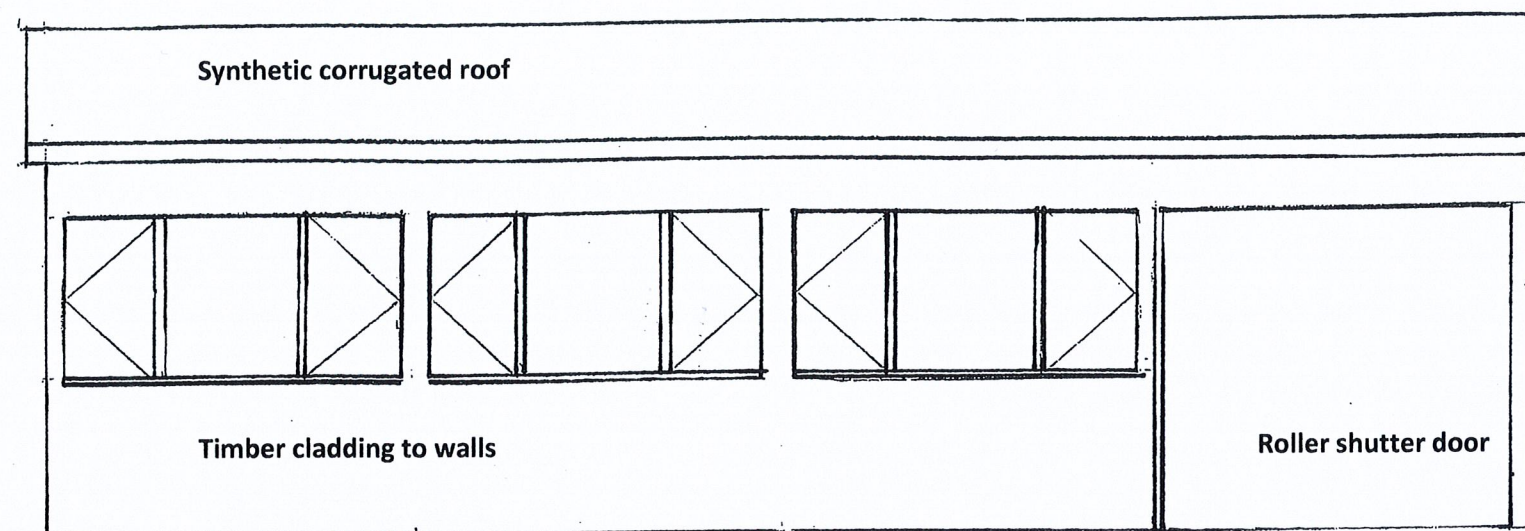


SOUTH ELEVATION 1:50

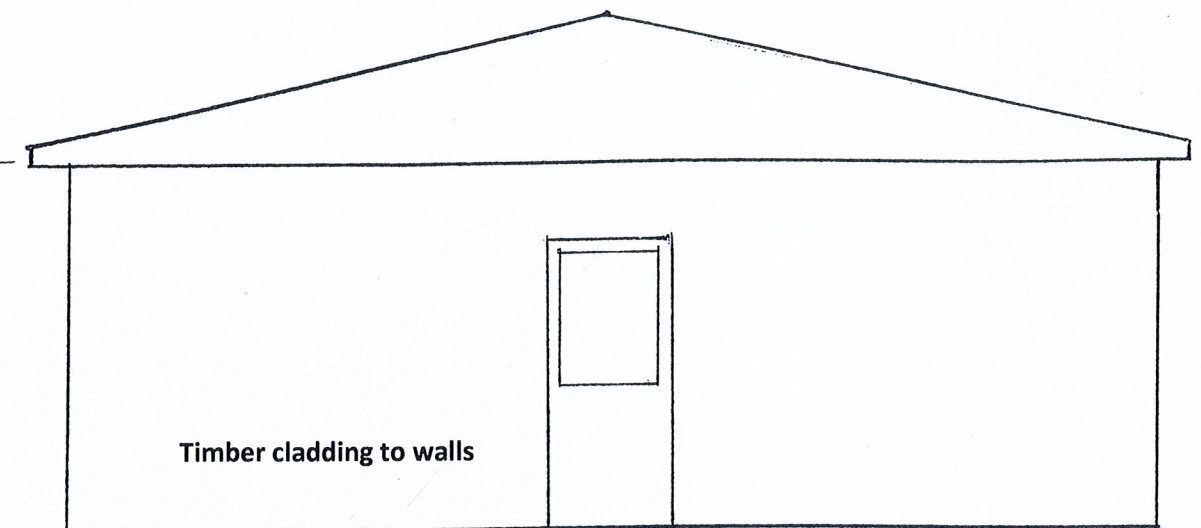

WEST ELEVATION 1:50

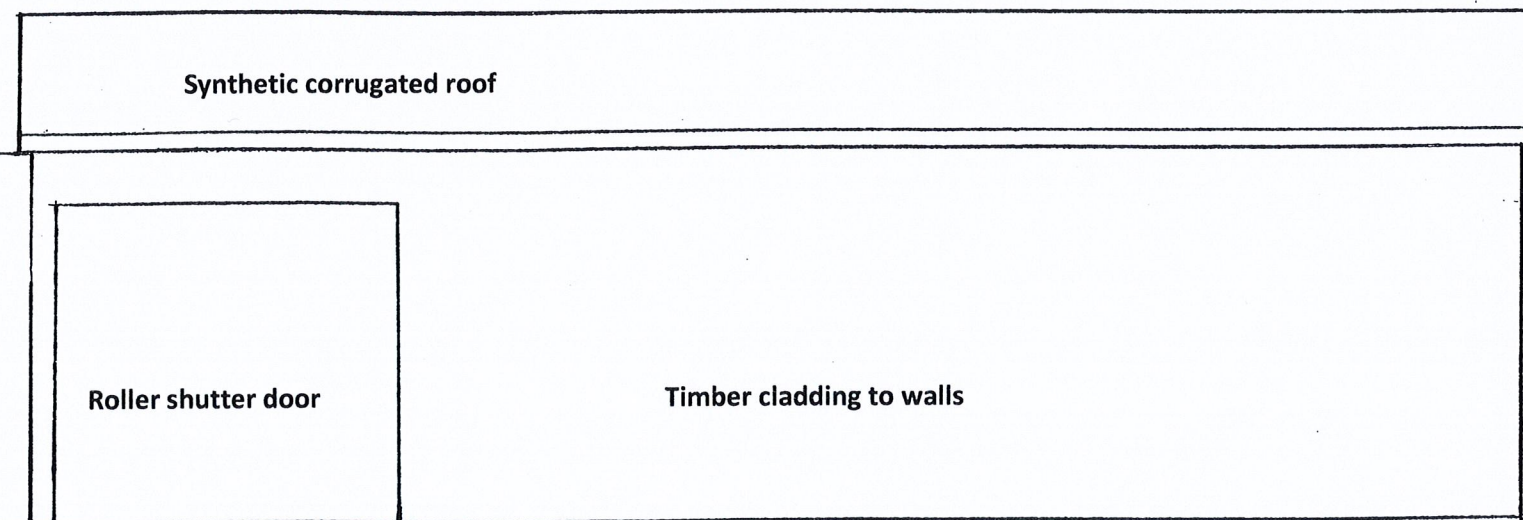

NORTH ELEVATION 1:50

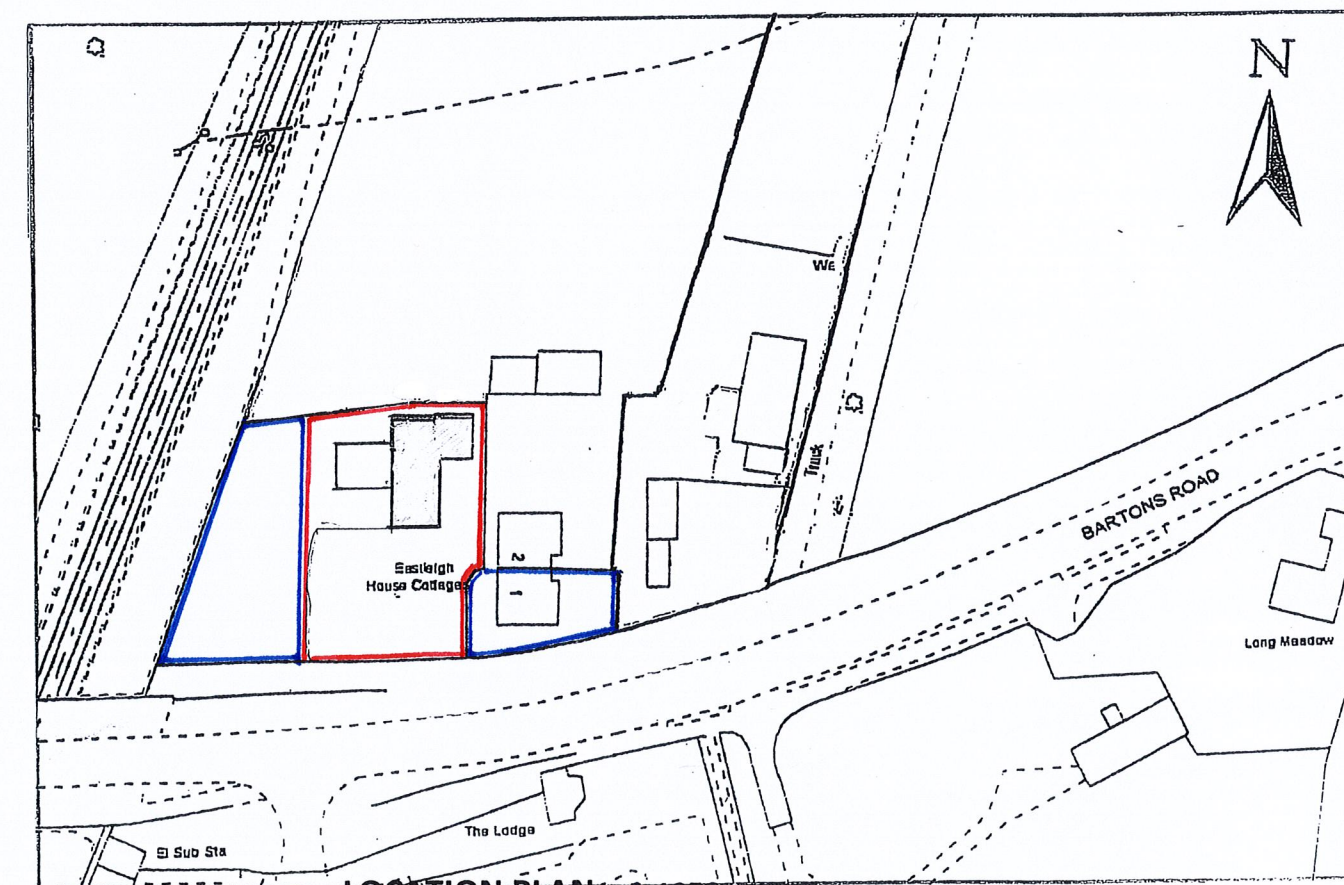

LOCATION PLAN 1:1250

Bryan Jezeph Consultancy Ltd	Location Plan and Elevations for Extension to Workshop
The Gallery 3 South Street Titchfield Hampshire PO14 4DL	Land at Bartons Road, Havant
Tel: 01329 842668 Fax: 01329 844726	Client –Mr Ron Tiller
Drwg Scales -1:50 & 1:1250	BJC H 81/3 P2 - September 2013
Based on the OS with the permission of the Controller of HM Stationery Office. Crown Copyright Licence N° 100020449	