

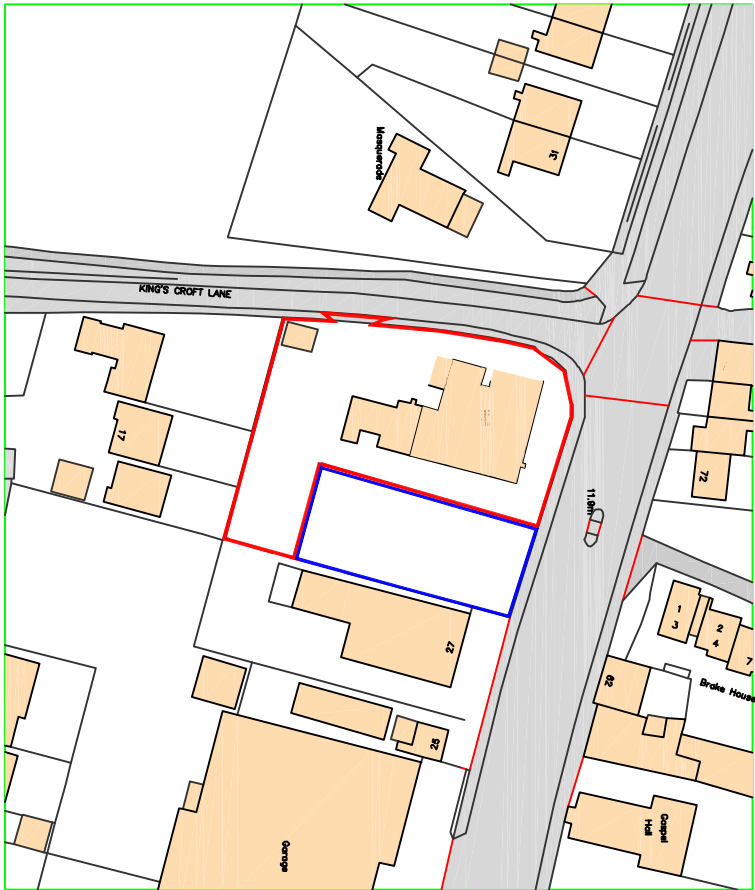


© COPYRIGHT RESERVED 2012

All dimensions to be checked on site prior to commencement of any construction works. Figure dimensions are to be used in preference to scaled dimensions.

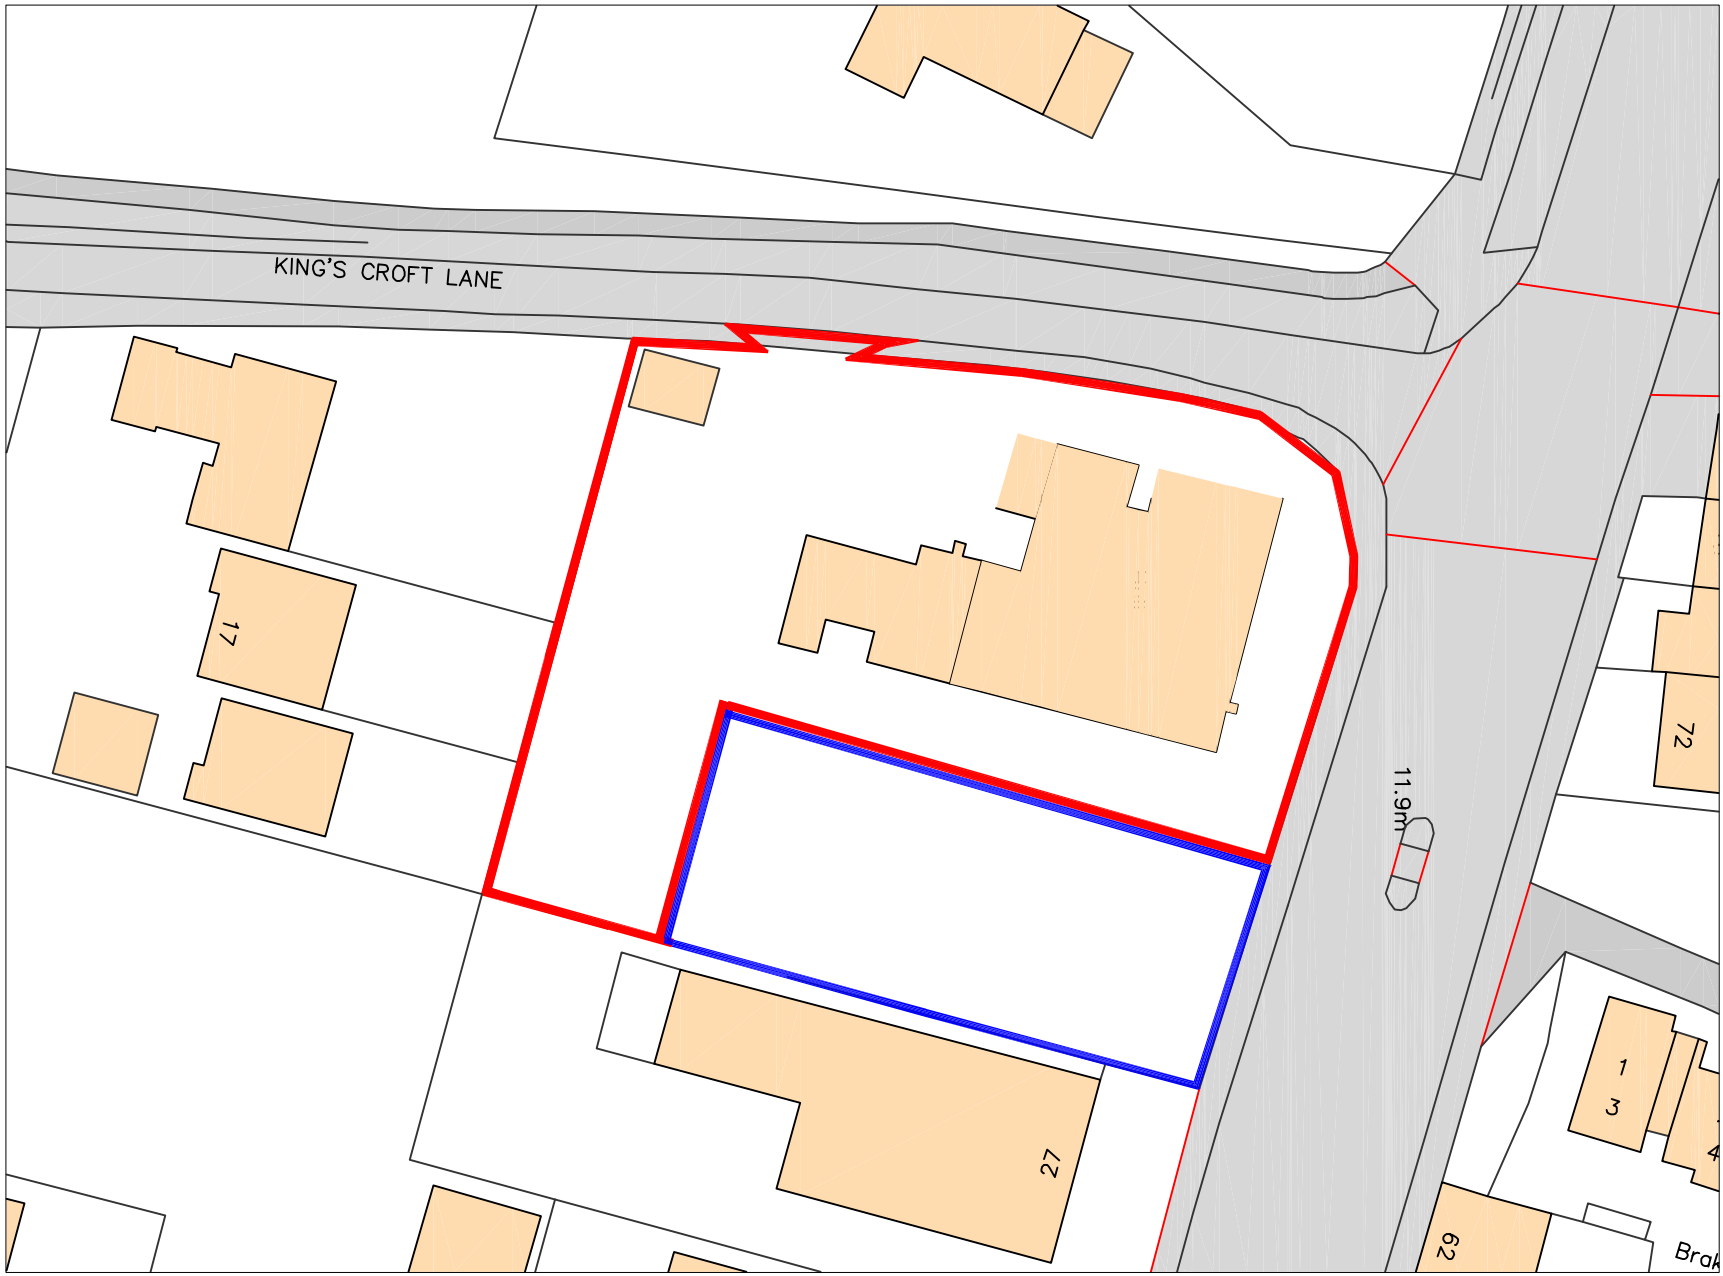

Ordnance Survey, (c) Crown Copyright 2011. All rights reserved. Licence number 100020449

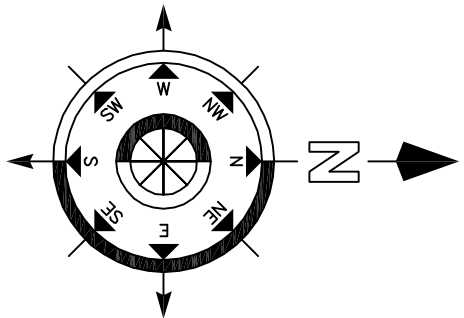

Field/Ref	Description	Date	Drawn	
Project:				
BEDHAMPTON ARTS CENTRE				
HAYANT ROAD				
BEDHAMPTON				
HAYANT				

Drawing Title:

LOCATION AND BLOCK PLAN

Chris Flint Associates Ltd
CHARTERED SURVEYORS - PROJECT MANAGERS
DEVELOPMENT CONSULTANTS

Drawn By	Date	Checked By	Date	Approved By	Date
CF	01/03/13				

Drawing No.	Revision	Scale
CFA FULL C2		1:500_1250

PLANNING

2 Emerald Close Watlington, Hants PO7 8NZ
tel: 023 92 432484 fax: 023 92 358554 Email: cflint@chrisflint.co.uk