


PROPOSED REPLACEMENT GARAGE AT SOUTHLEIGH COTTAGE

SOUTH ELEVATION

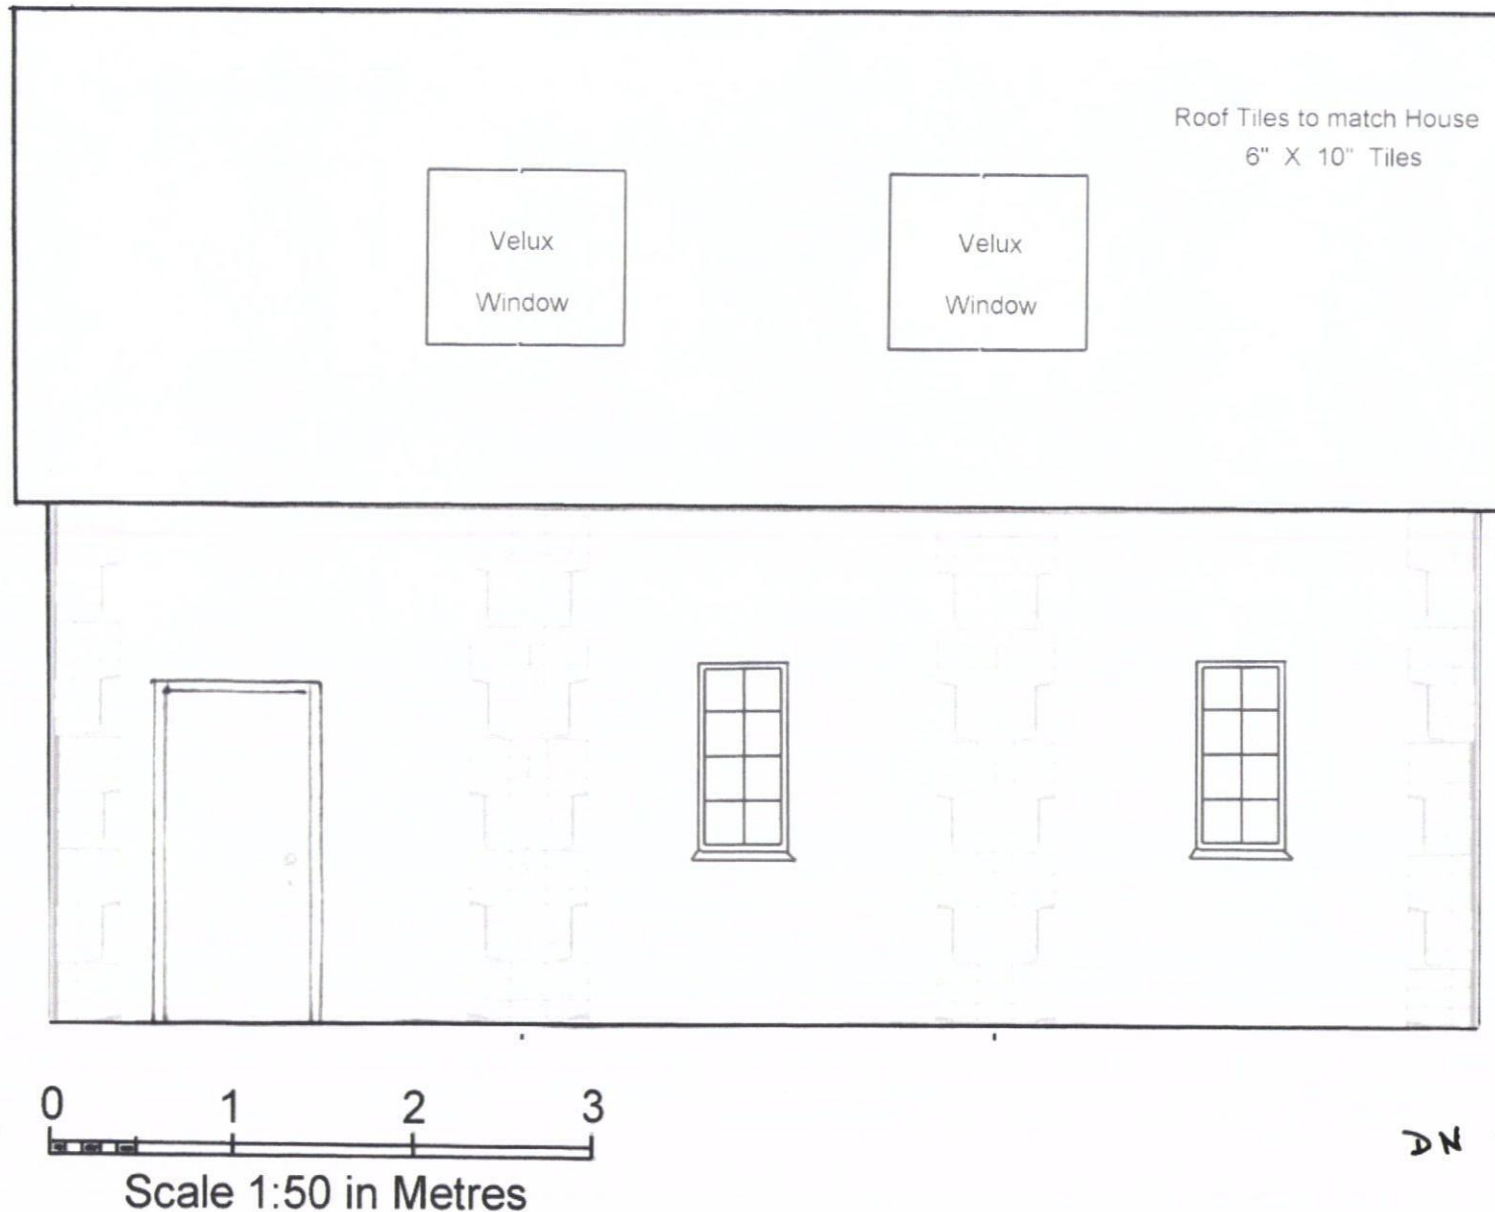

HAVANT BOROUGH
COUNCIL
27 JUL 2013
RECEIVED

DN 3819/2C ATTENDED