


GROUND PLAN

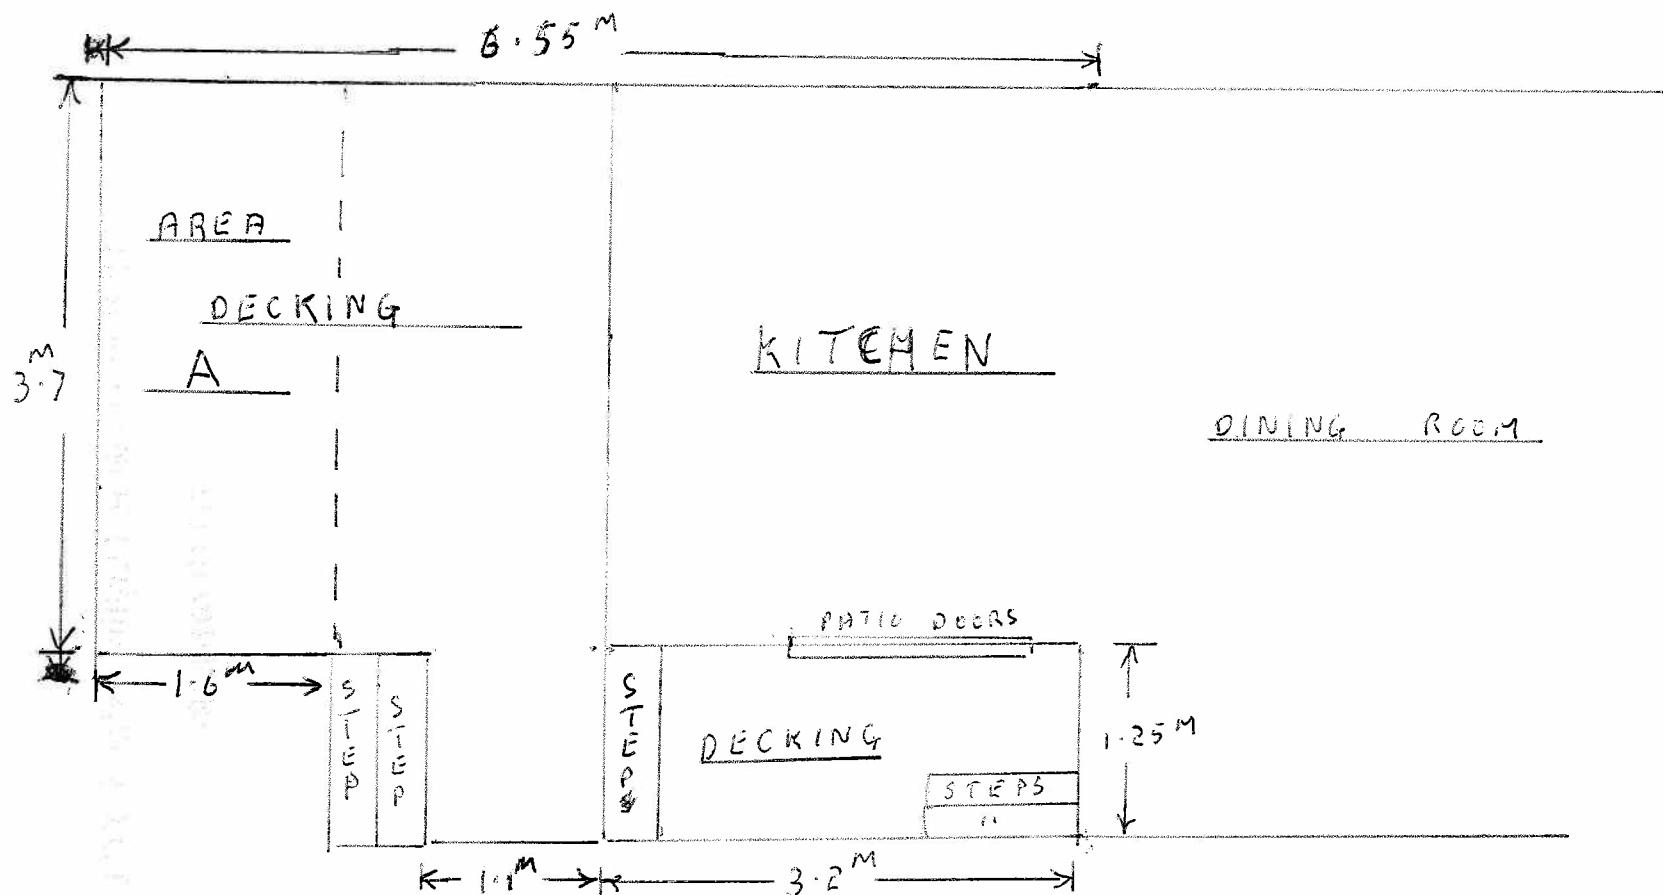

ALL DECKING EXCEPT AREA A IS
LAID DIRECTLY ON EXISTING CONCRETE
AREA A OVERHANGS GARDEN & IS
LEVEL TO 30CM ABOVE HIGHEST
GROUND POINT BELOW DECKING

SCALE $\Rightarrow$ 150

