


**BALCONY TO THE REAR (REVISED APPLICATION)
6, WHITETHORN ROAD, HAYLING ISLAND, HANTS.
FOR MR D. CHANDLER.**

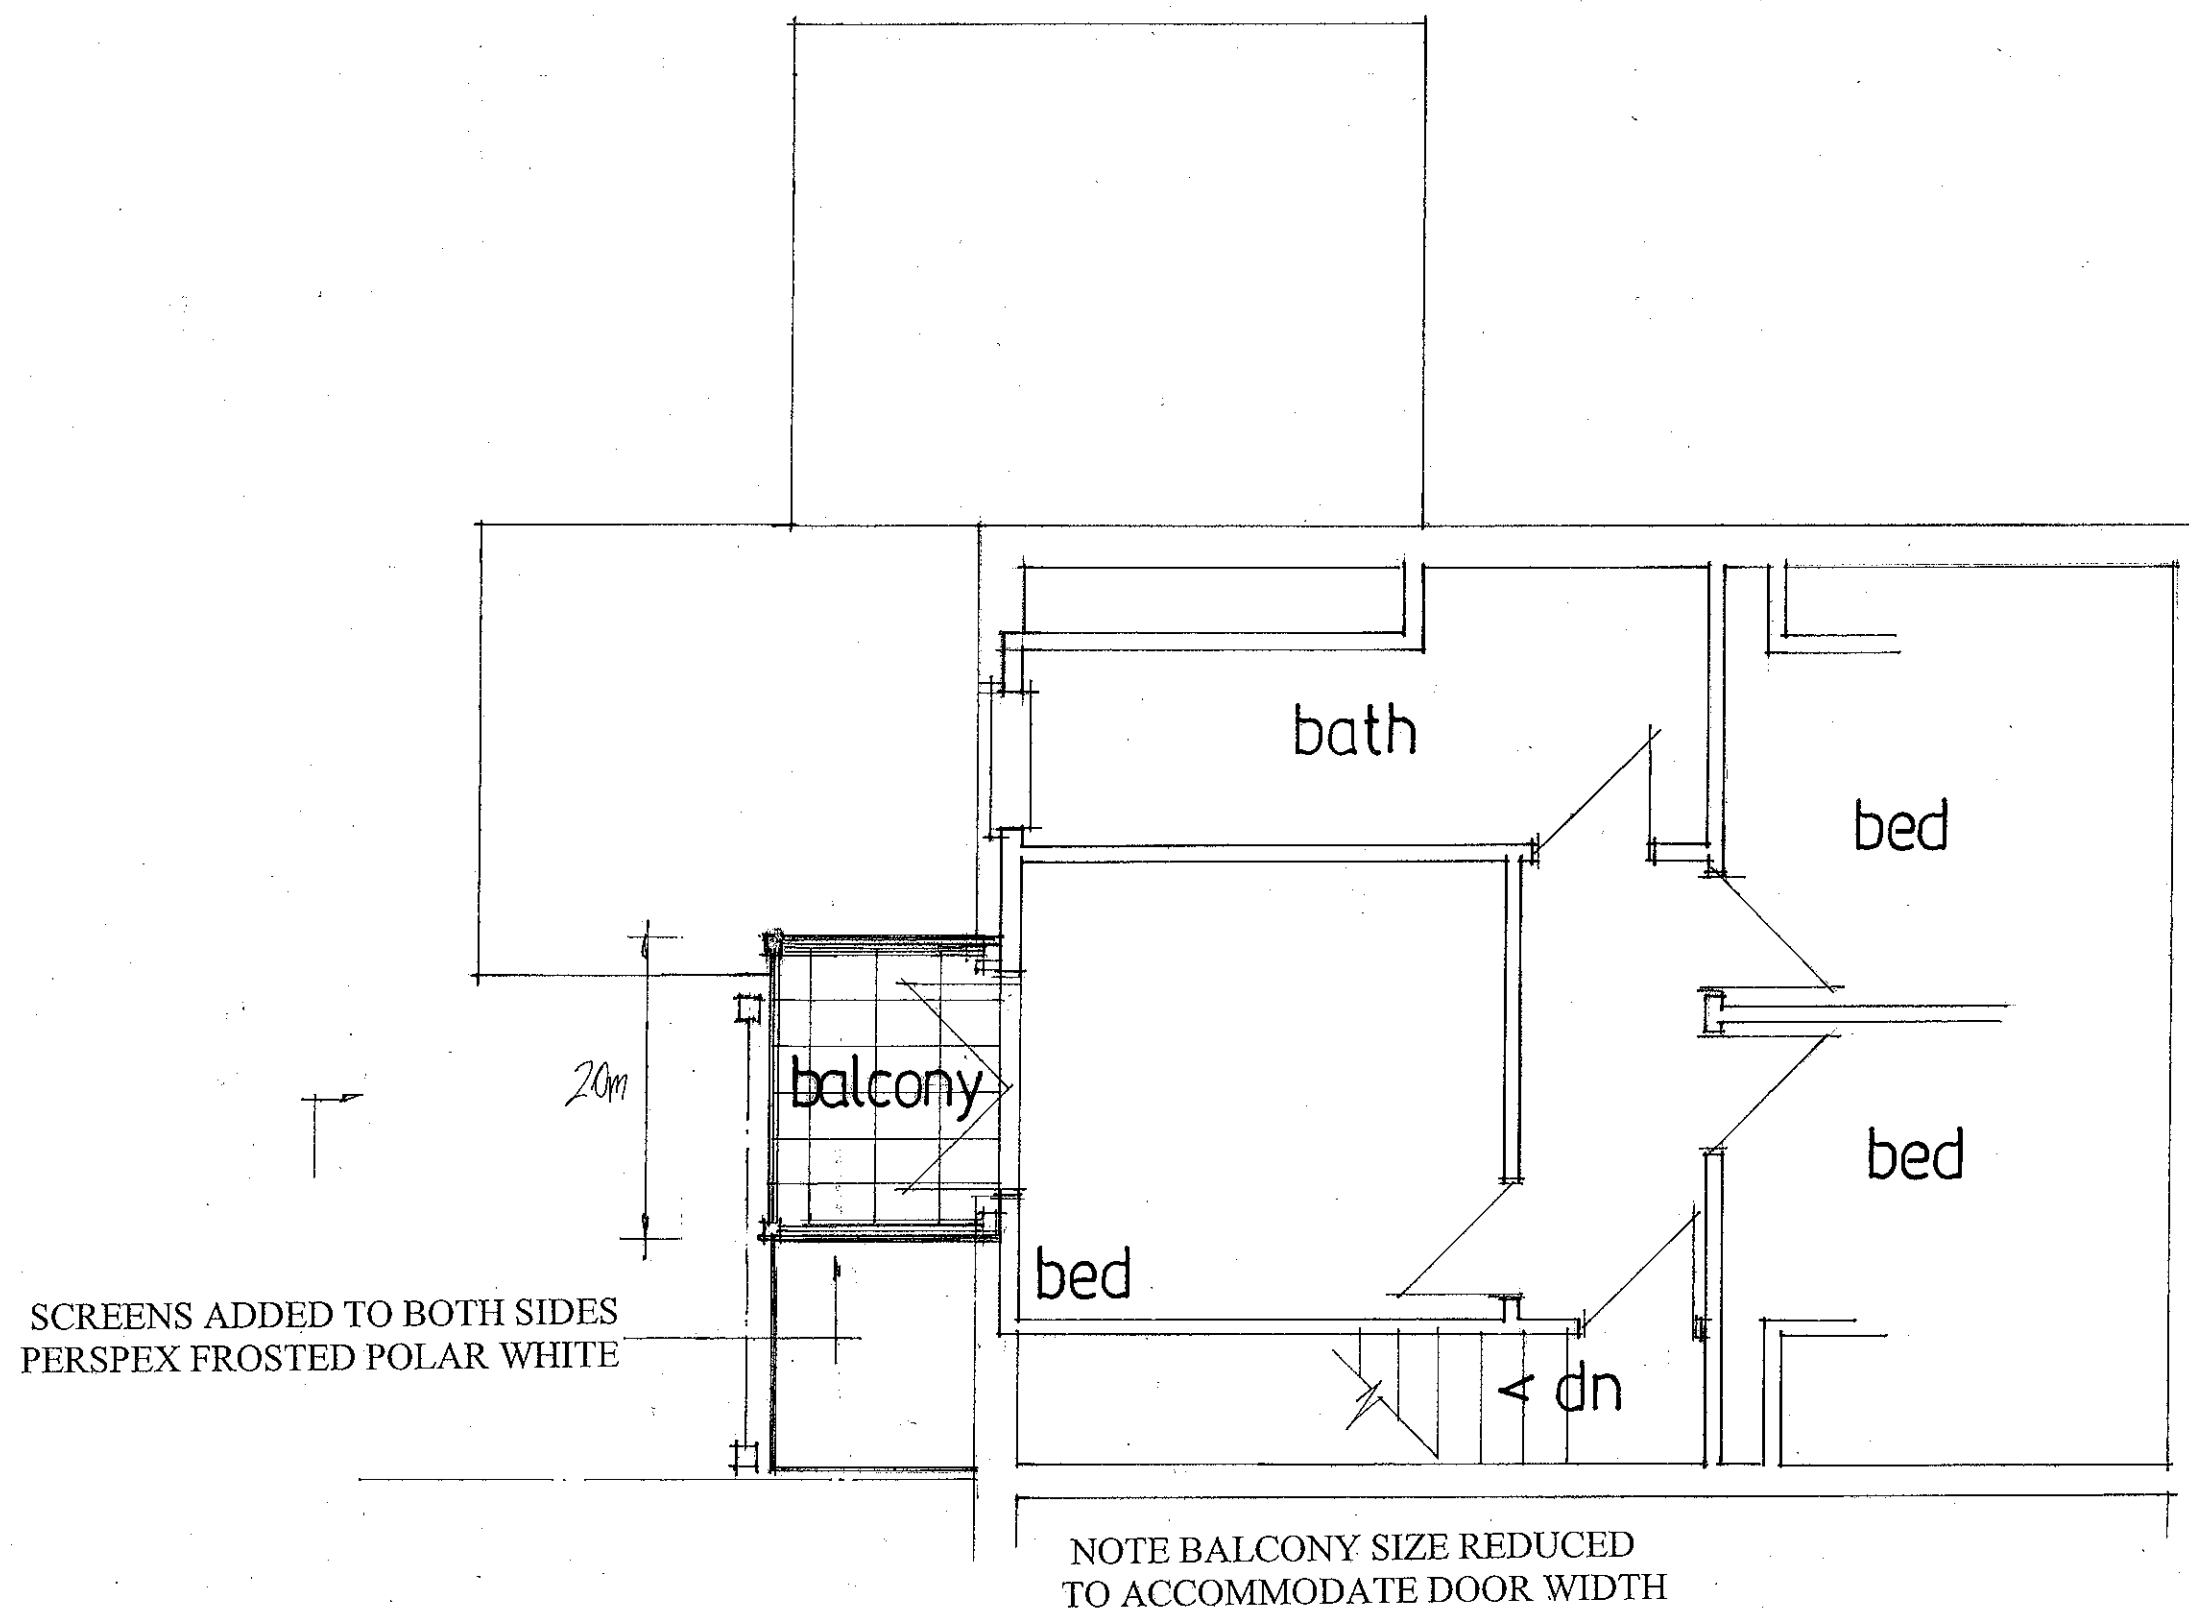

date sept 2013
scale 1:50

PROPOSED FIRST FLOOR (REDUCED WIDTH BALCONY)

PETER J. WALKER MRICS
CHARTERED SURVEYOR
182 SEAFRONT, HAYLING ISLAND, HANTS
PO11 9 AN

TEL: 02392 467571