



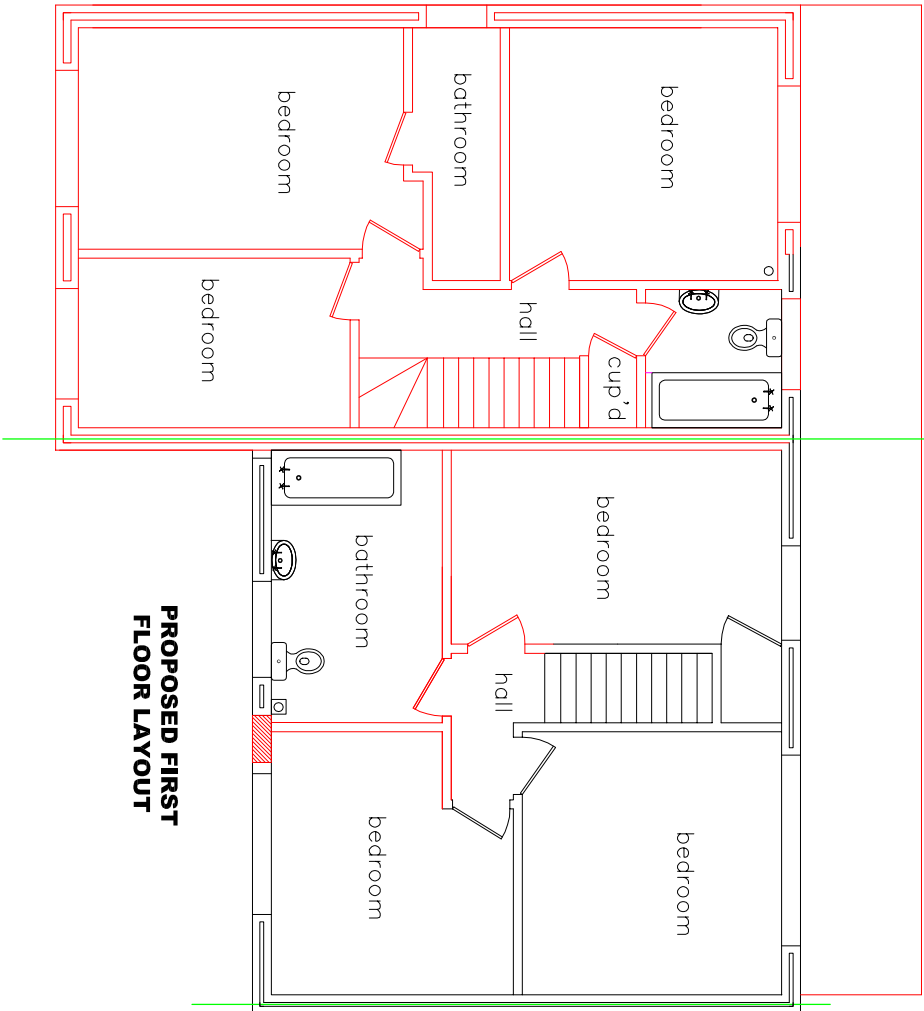


PROPOSED FIRST
FLOOR LAYOUT

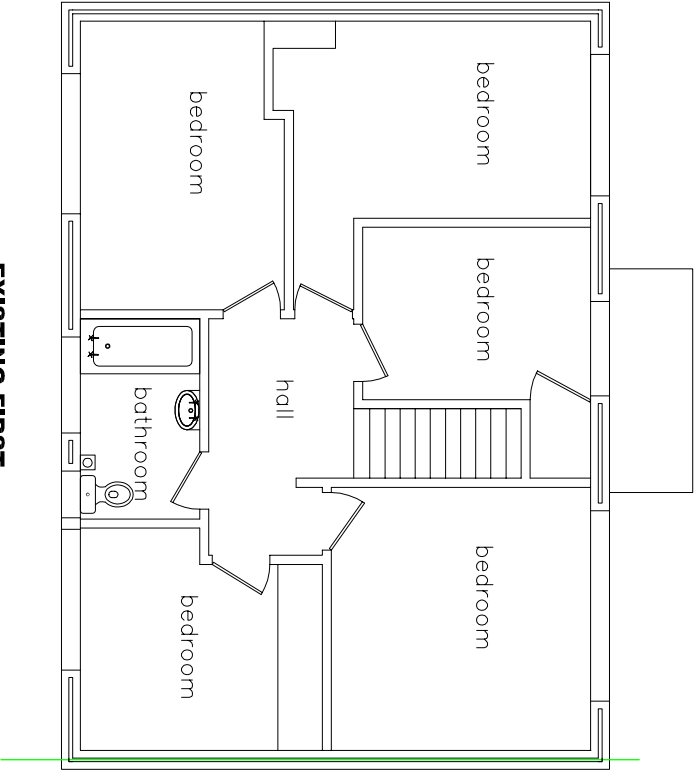


EXISTING FIRST
FLOOR LAYOUT

scale 1:100

scale 1:100

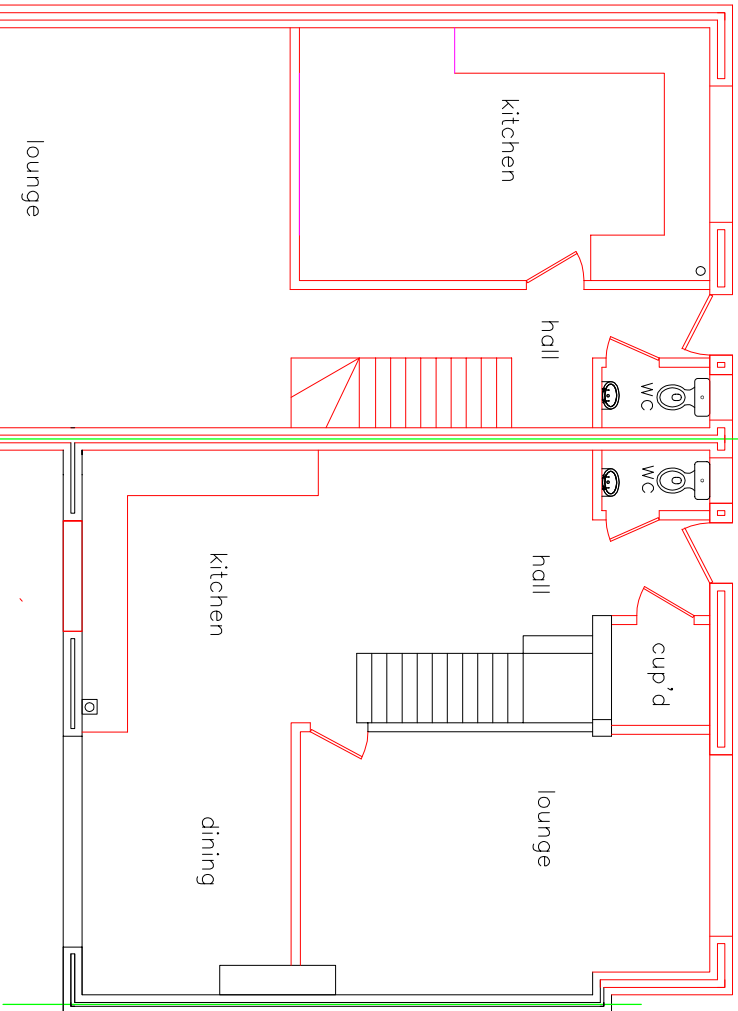

PROPOSED GROUND
FLOOR LAYOUT

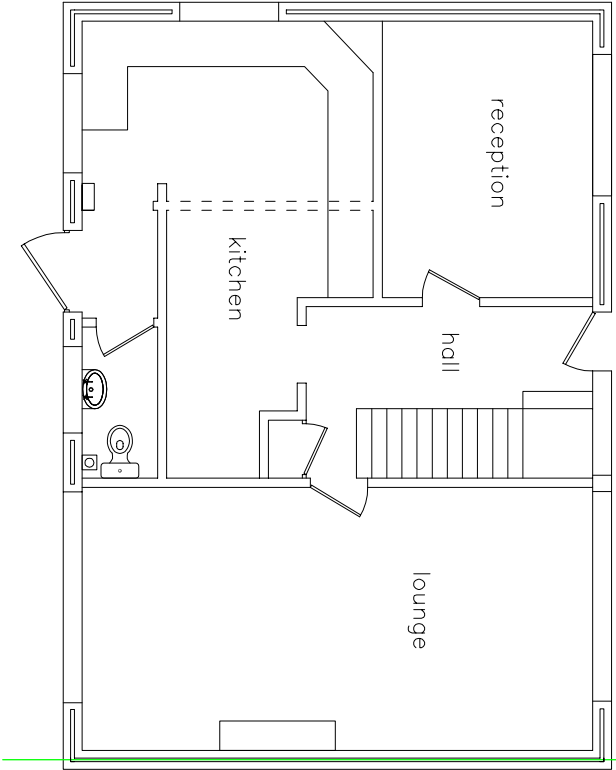

EXISTING GROUND
FLOOR LAYOUT

MR BRIDGER 38 OAKSHOT DRIVE HAVANT P09 5SN		DRAWING NUMBER: 105		DATE 4/8/12	
		TITLE: EXISTING AND PROPOSED PLANS		SCALE 1:100	