
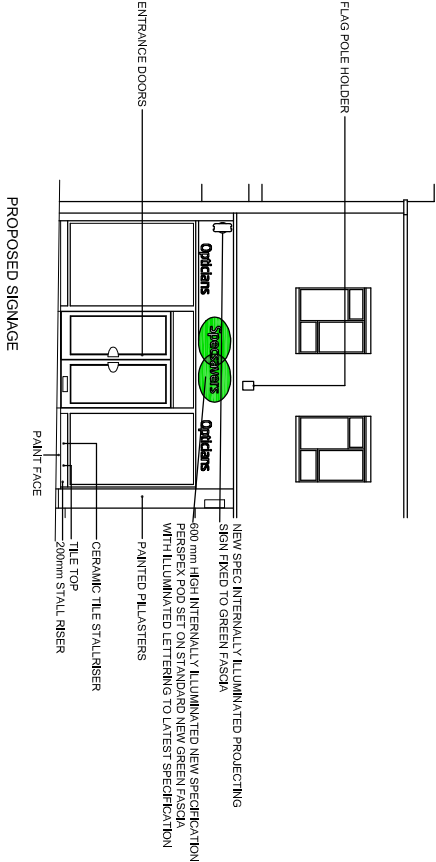
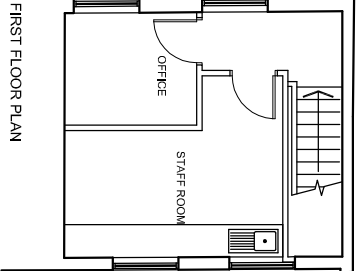
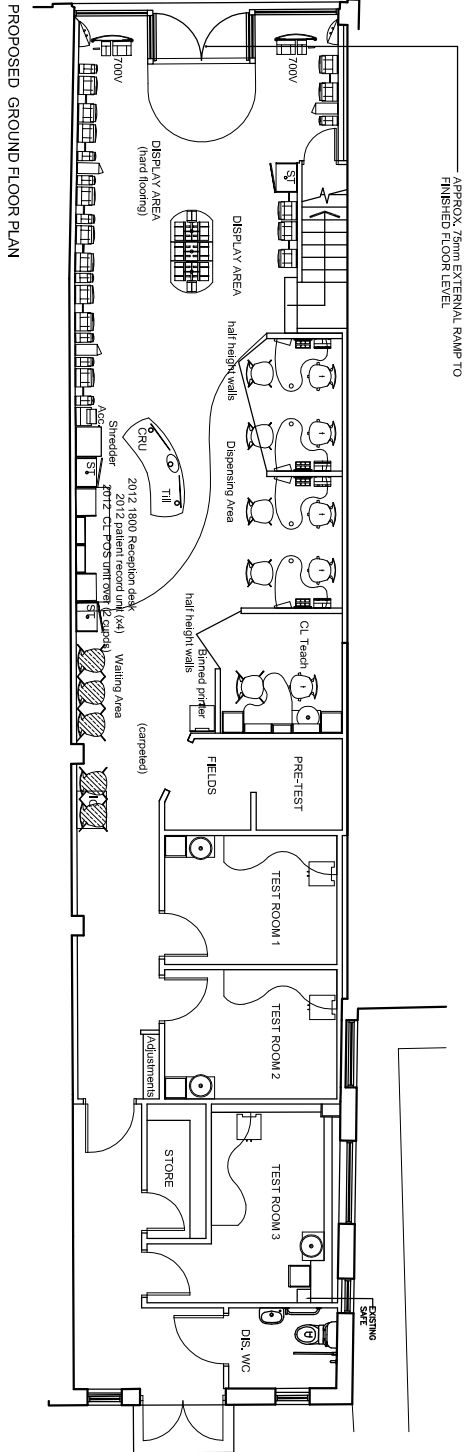
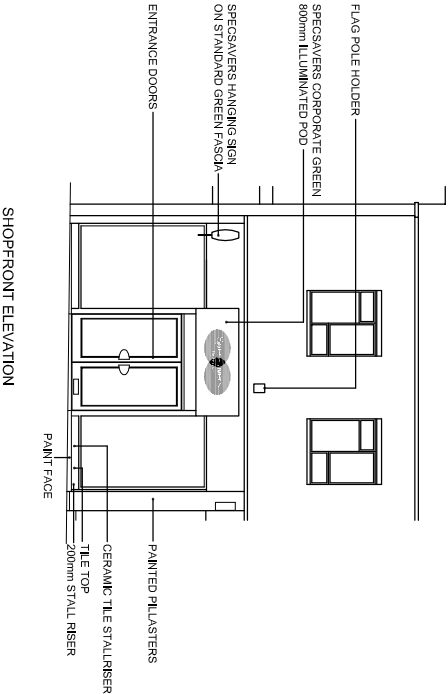
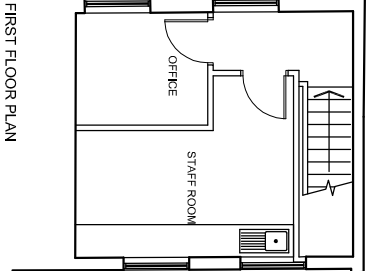


Frame Numbers	942
Retail Area	118.3 sq/m
Total Areas	Gd. Fl. 129.1 sq/m 1st Fl. 23.6 sq/m

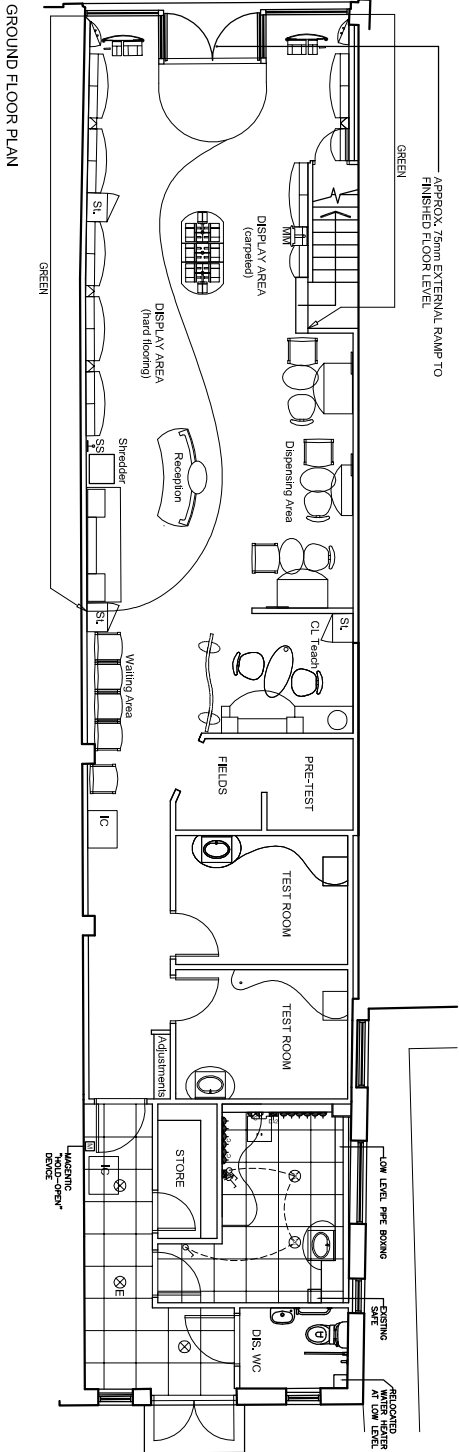

Access statement

The layouts have been drawn in accordance with the agreed accessibility statement Version 9

Rev	Nil	Date	Description
-	-	-	-

Project:
Waterlooville Specsavers Opticians
310 London Rd
Waterlooville
Hampshire
PO7 7DU

Title: Proposed Plans



Optical Superstores

CAD Department,
Business Development,
St. Mary's,
Guernsey,
GY6 8YP.

Tel: +44 (0) 1481 236000
Fax: +44 (0) 1481 235555
E-mail: lynn@gs.specsavers.com
Specsavers Online:
www.specsavers.com

WATERLOOVILLE Rebrand

Drawn By:	Scale:	Date:
LLS	1:100@A2	11/4/13
Drawing Number:	Revision:	
408/401	-	

Do not scale from the drawing. Dimensions to be checked on site.