


PROPOSED ALTERATIONS AND ADDITIONS.
40, ELM CLOSE ESTATE, HAYLING ISLAND, HANTS.
FOR MR C. ATKINS.

NOTE CHECK ALL MEASUREMENTS ON SITE PRIOR TO THE COMMENCEMENT OF WORK.

ELECTRICAL INSTALLATION BY APPROVED CERTIFICATED ELECTRICIAN TO COMPLY WITH APPROVED DOCUMENT P. CERTIFICATE TO BE ISSUED ON COMPLETION OF WORK. BY COMPETENT APPROVED CERTIFICATED ELECTRICIAN USE ENERGY EFFICIENT LIGHT BULBS AND FITTINGS.

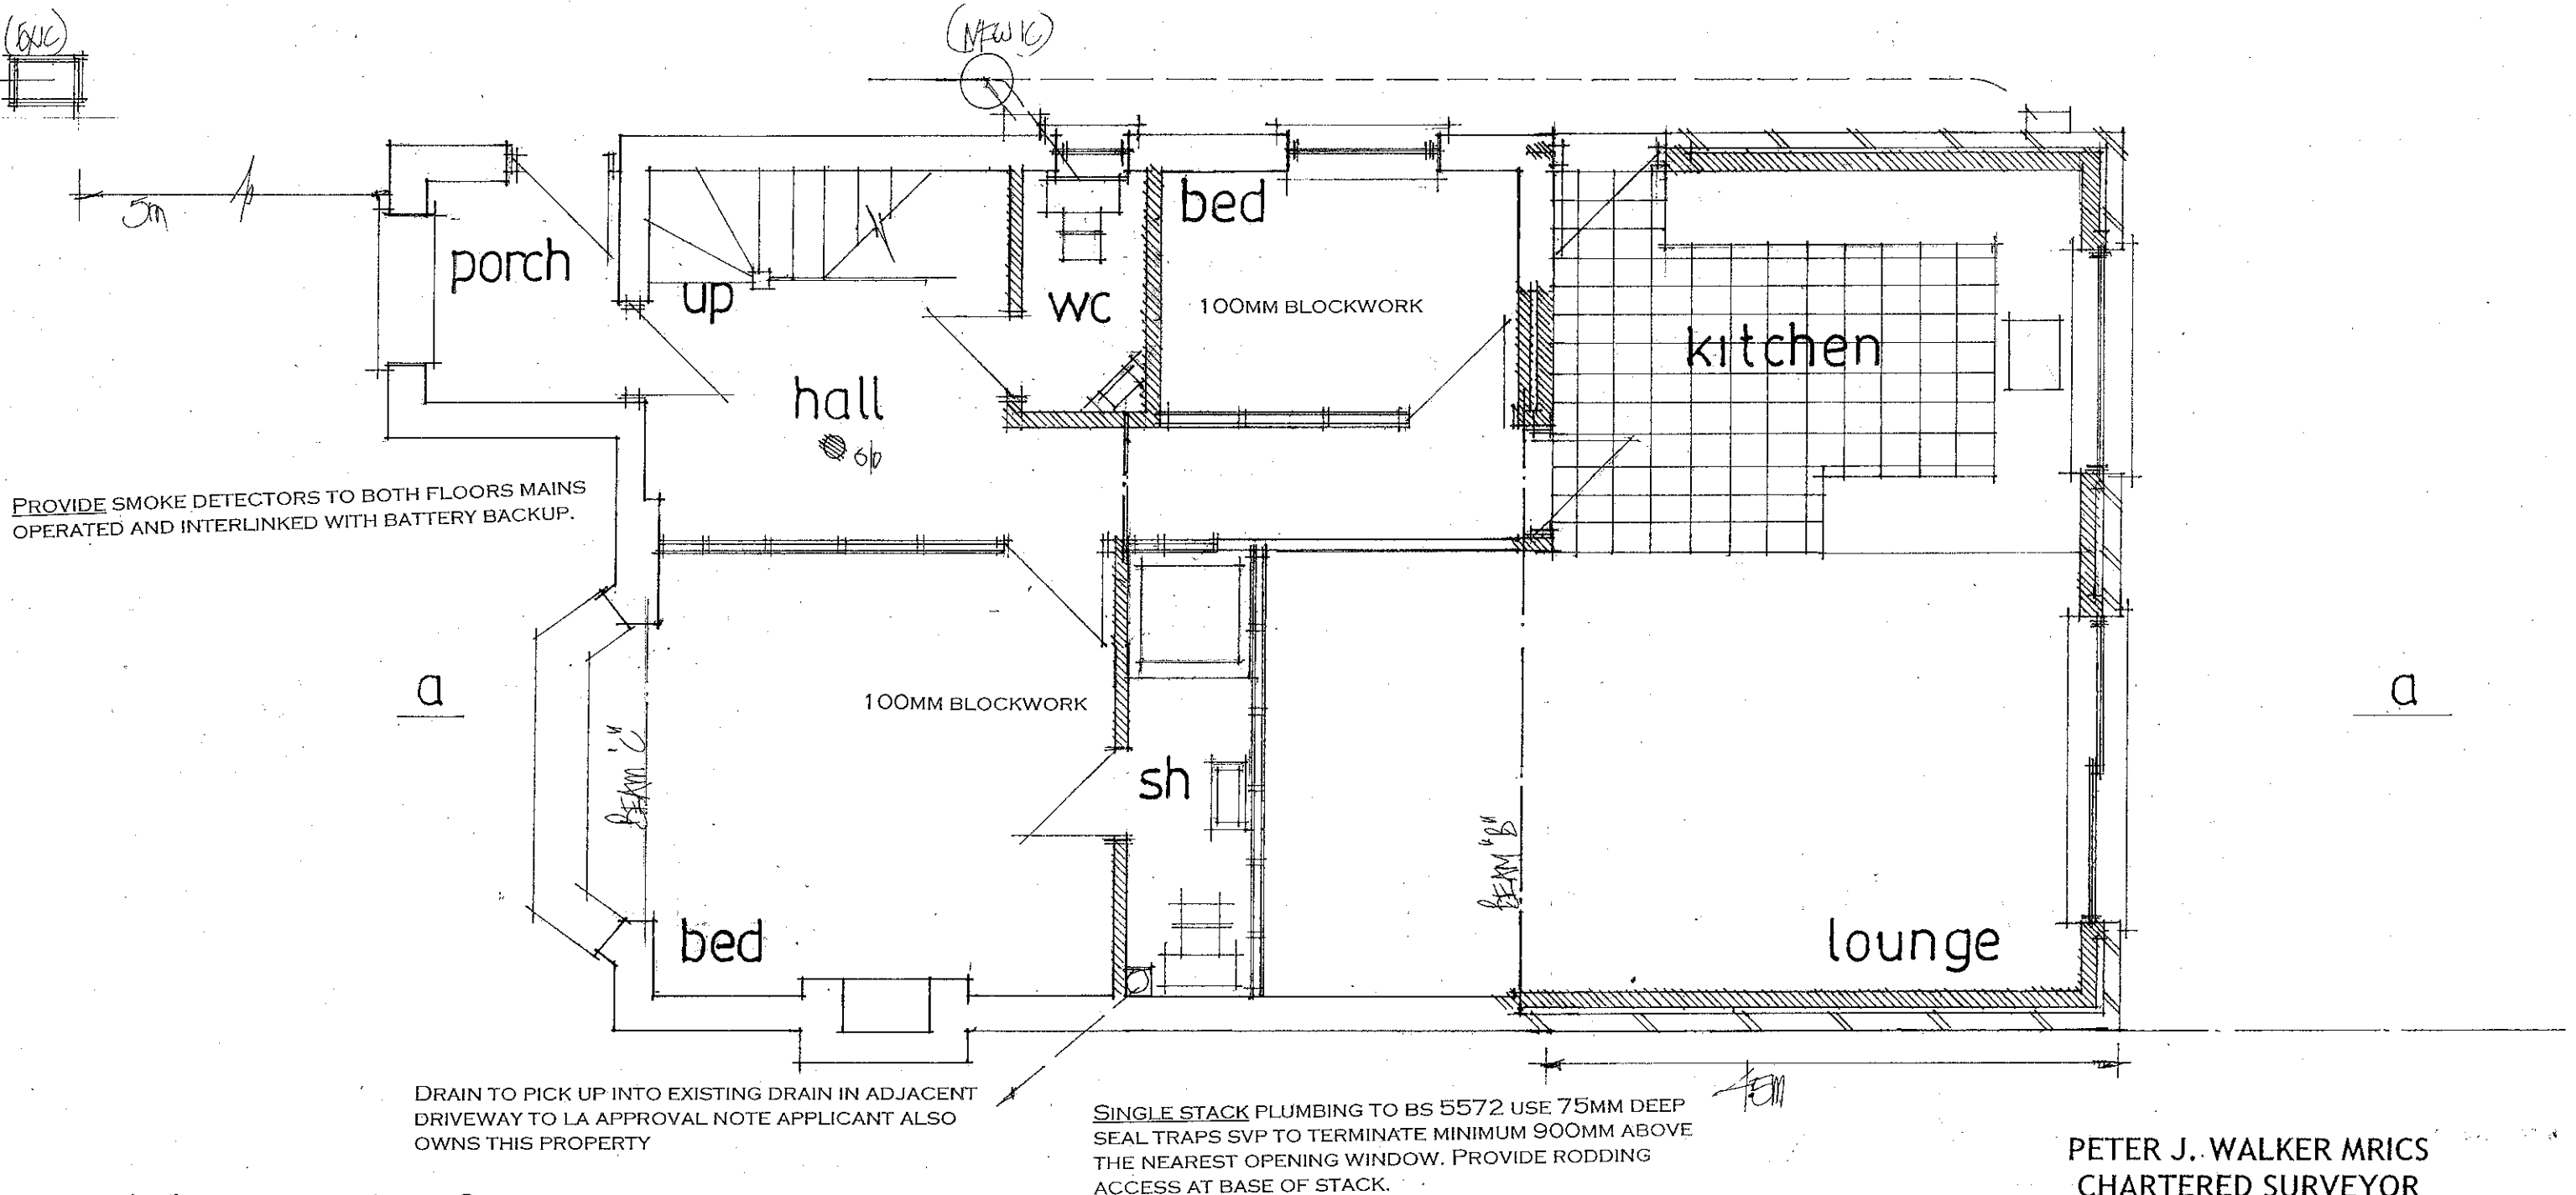

date sept 2013
 scale 1:50

PROPOSED GROUND FLOOR

PETER J. WALKER MRICS
 CHARTERED SURVEYOR
 182 SEAFRONT, HAYLING ISLAND, HANTS
 PO11 9 AN

TEL: 02392 467571