



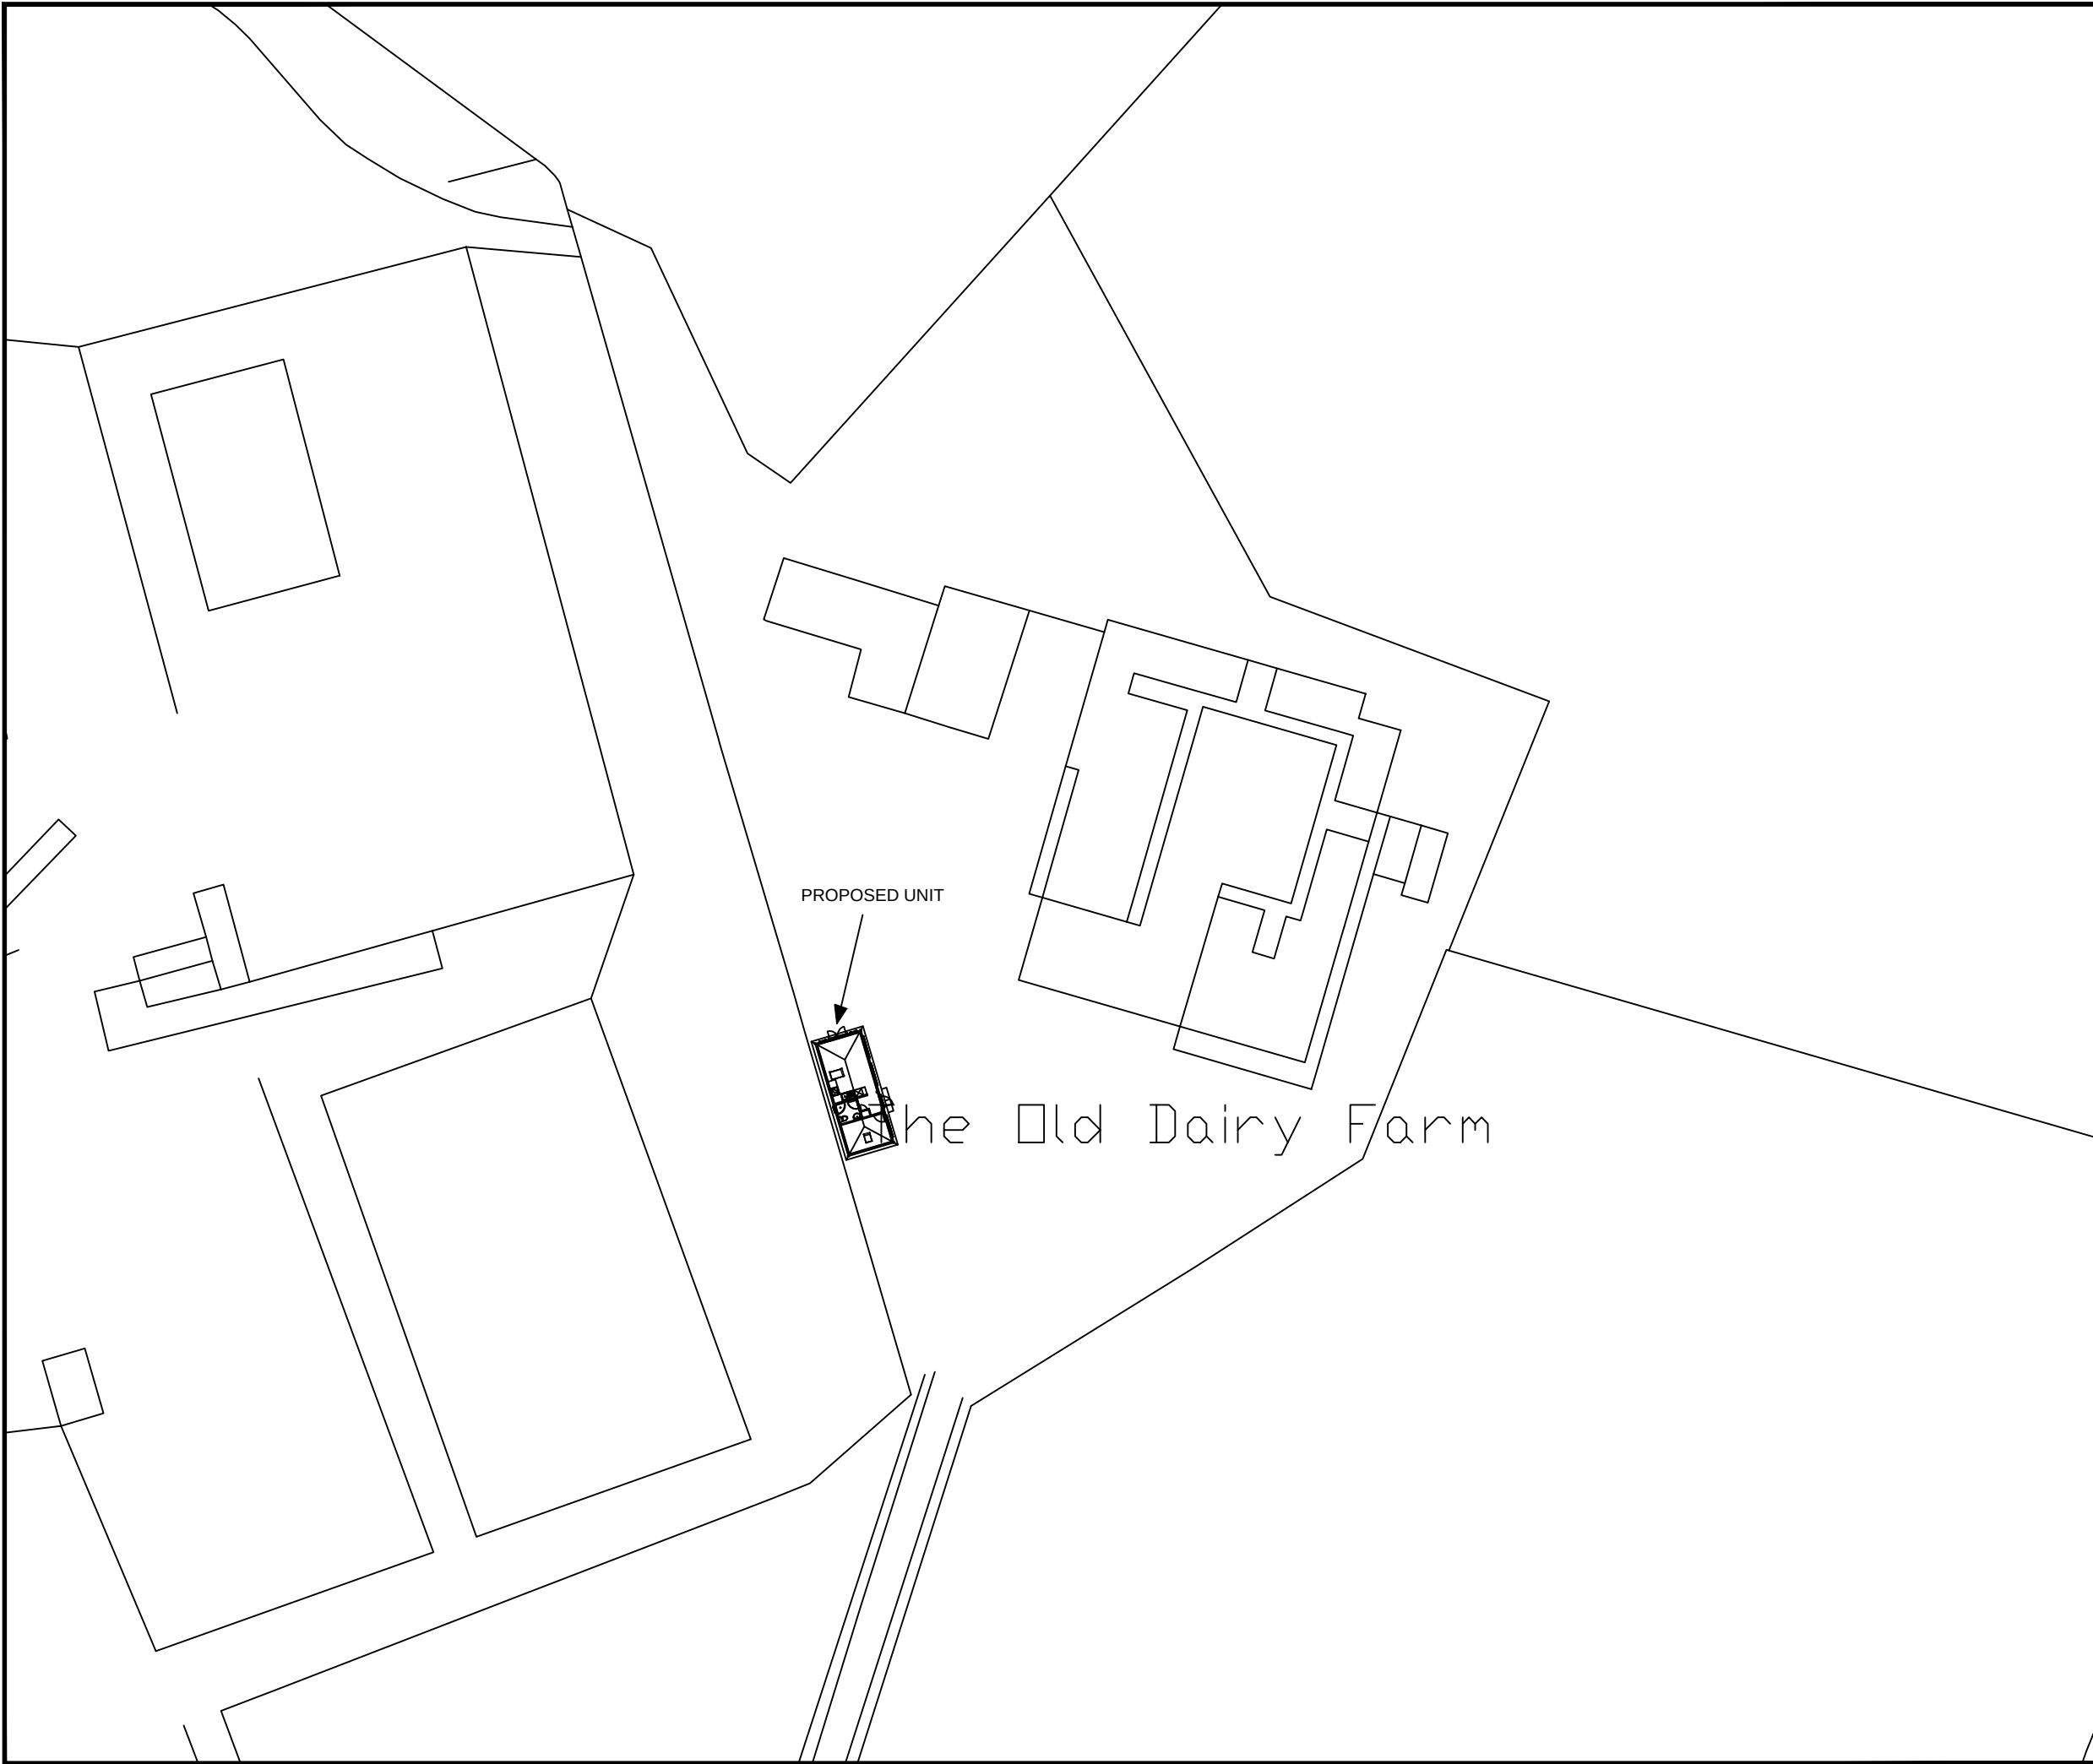

NOTE
Written Dimensions are in all cases to be preferred to the scaled dimensions. Contractors, Sub-contractors and Suppliers MUST verify all dimensions on site .

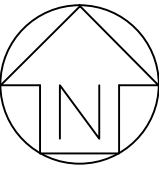

Rev.	Description	Date	Drwn By.	Chkd.

HOMELODGE BUILDINGS LTD
KINGSWELL POINT
CRAWLEY
WINCHESTER
HAMPSHIRE
SO21 2 PU
TEL: 01962 881 480 - FAX 01962 889 070

Client :

MR AND MRS WILLIAMS

Project/Drawing Title :

BLOCK PLAN

Drawn by :
R.L

Checked by:
--

Signed off by :

Date : 05/06/13

Scale : 1:500 @ A3

Drawing No :
HL1815/P1/B

Rev. No :