

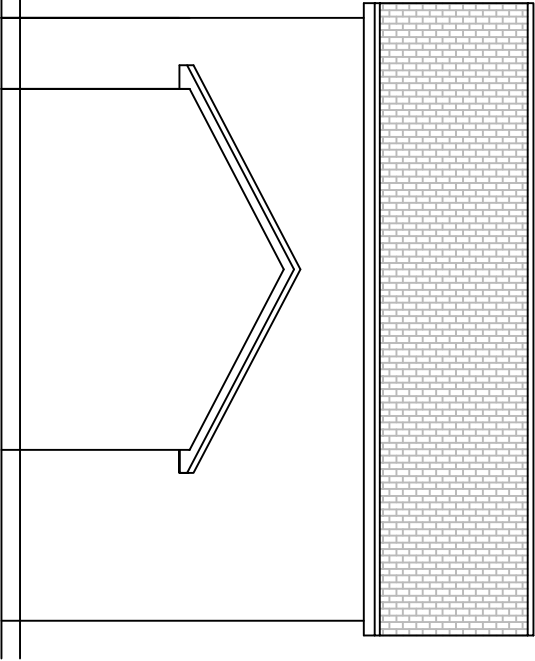
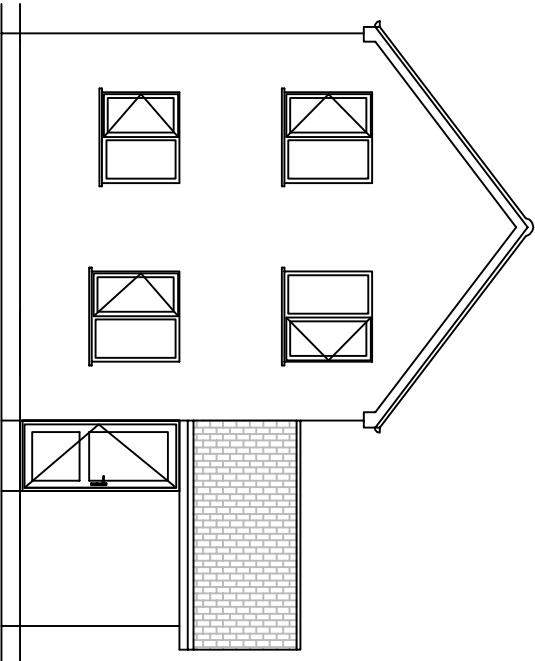


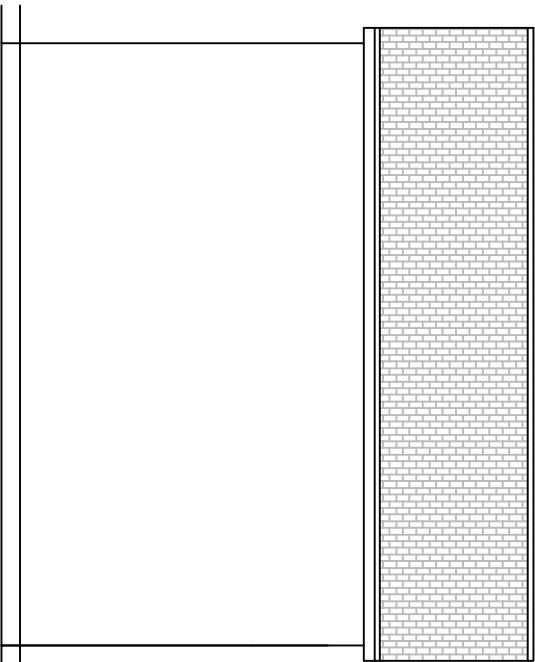

NOTES:

EXISTING PHYSICAL BARRIER TO REMAIN.  
25mm SIGHT LINE CORRECTOR REQUIRED  
THIS DRAWING IS THE COPYRIGHT OF ANGLIAN HOME IMPROVEMENTS AND MUST NOT BE REISSUED, LOANED OR COPIED WITHOUT THEIR CONSENT.

ALL DIMENSIONS ARE IN MILLIMETRES (mm) UNLESS NOTED  
DO NOT USE FOR BASE LAYING PURPOSES

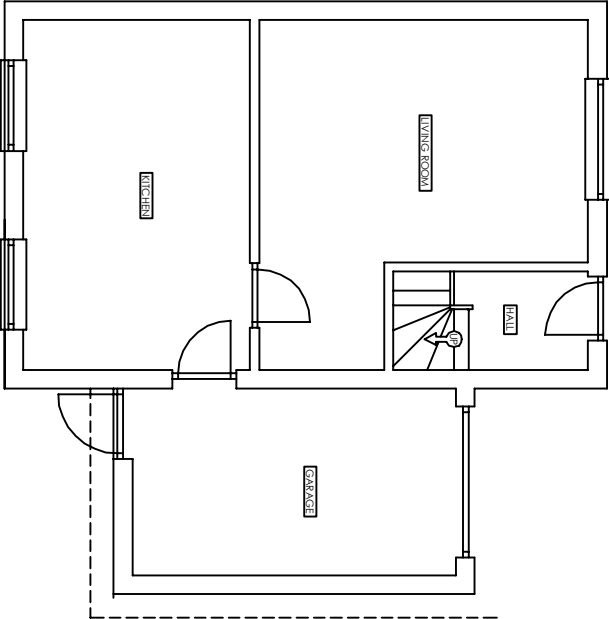

REVISIONS:

|  |  |  |
|--|--|--|
|  |  |  |
|  |  |  |
|  |  |  |
|  |  |  |
|  |  |  |
|  |  |  |



EXISTING ELEVATIONS

Drawing title:

CONTRACT No.: 099/77783

Revision :

Page No: 1

Proposed: PVCU WHITE KNIGHT CONSERVATORY  
at: 22 HARKNESS DRIVE  
WATERLOOVILLE  
HAMPSHIRE  
PO7 8SH

For :..... MR & MRS JACKSON

Drawers Initials: DJB Scale : 1:100 Date: 25/06/2013

(Produced on A3 Paper)

Scale Bar 1:100  
(metres)

