



NOTES:
 This drawing has been produced solely for PLANNING/DESIGN.
 Do not Scale from this Drawing except for planning purposes.
 This drawing is the copyright of MF Designs Ltd.

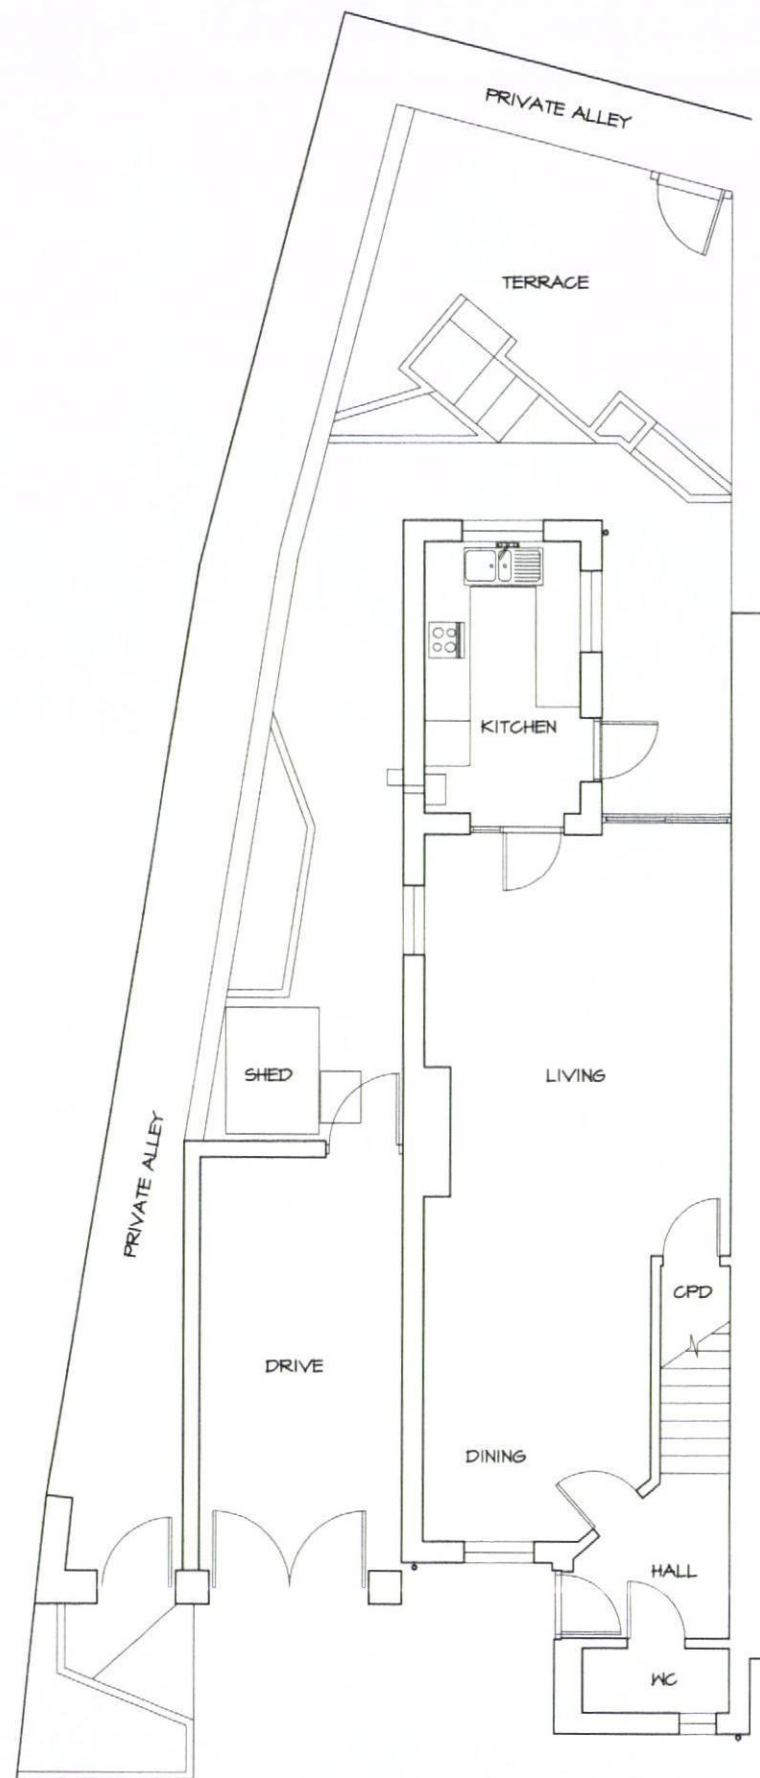


Ground
 EXISTING SURVEY
 1 ORANGE ROW, EMSWORTH

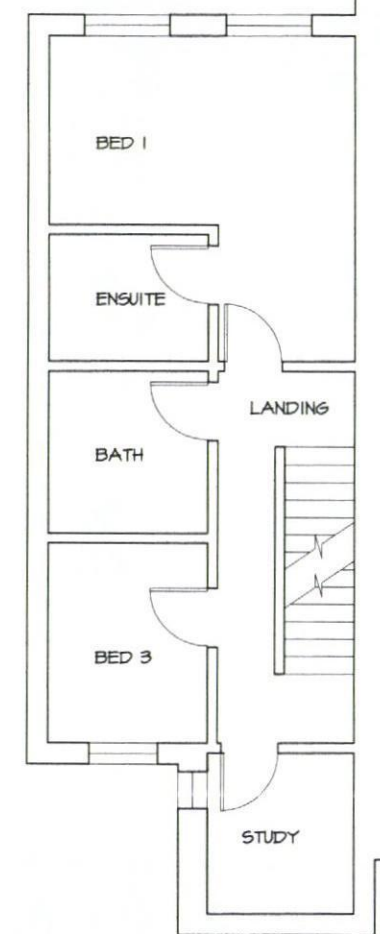


First



South (Front)

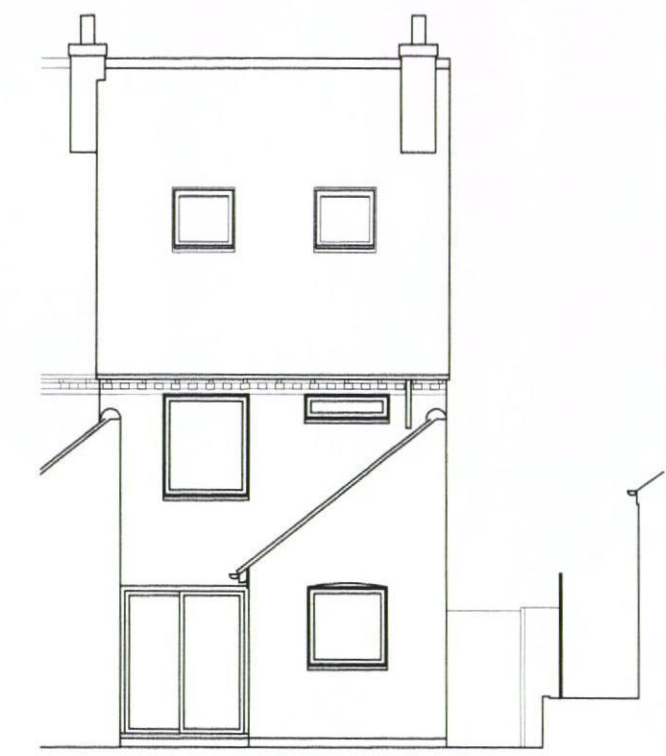

North

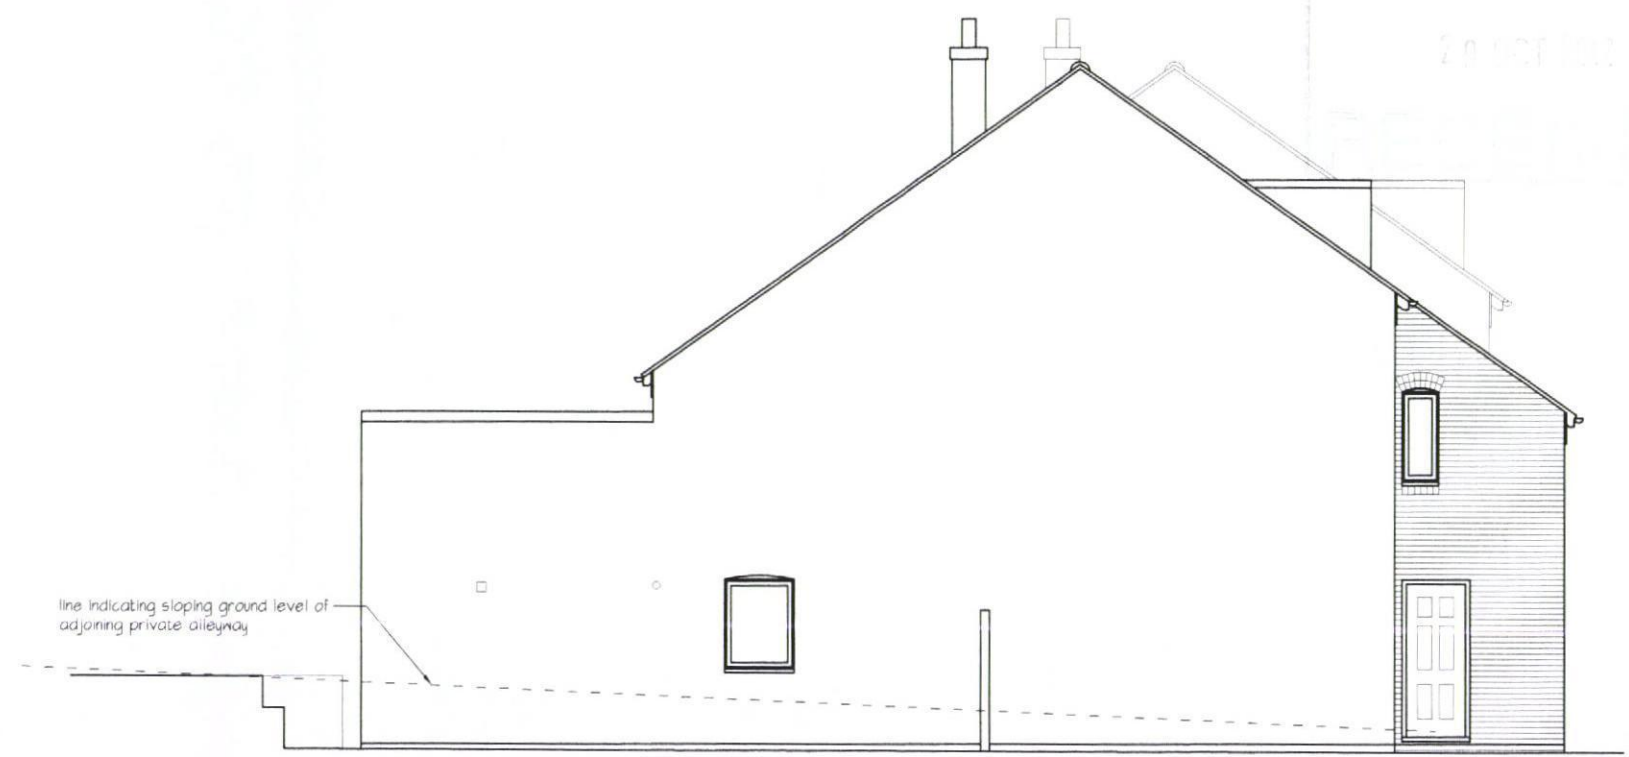

West



A. 24.10.12 - First floor added

mf designs ltd

Chartered Architects



12 Wensley Gardens • Emsworth • Hampshire • PO10 7RA t/f 01243 377766
 Director: Martin Farrer RIBA • Co Registration No.4507379 e admin@mfdesigns.org.uk

Date: May 2012 Job No: 3047
 Scale: 1:100 Drg No: 100 A