


**PROPOSED FIRST FLOOR REAR ADDITION.  
62, ST. MARYS ROAD, HAYLING ISLAND, HANTS.  
FOR MR & MRS SHAYEGAN.**

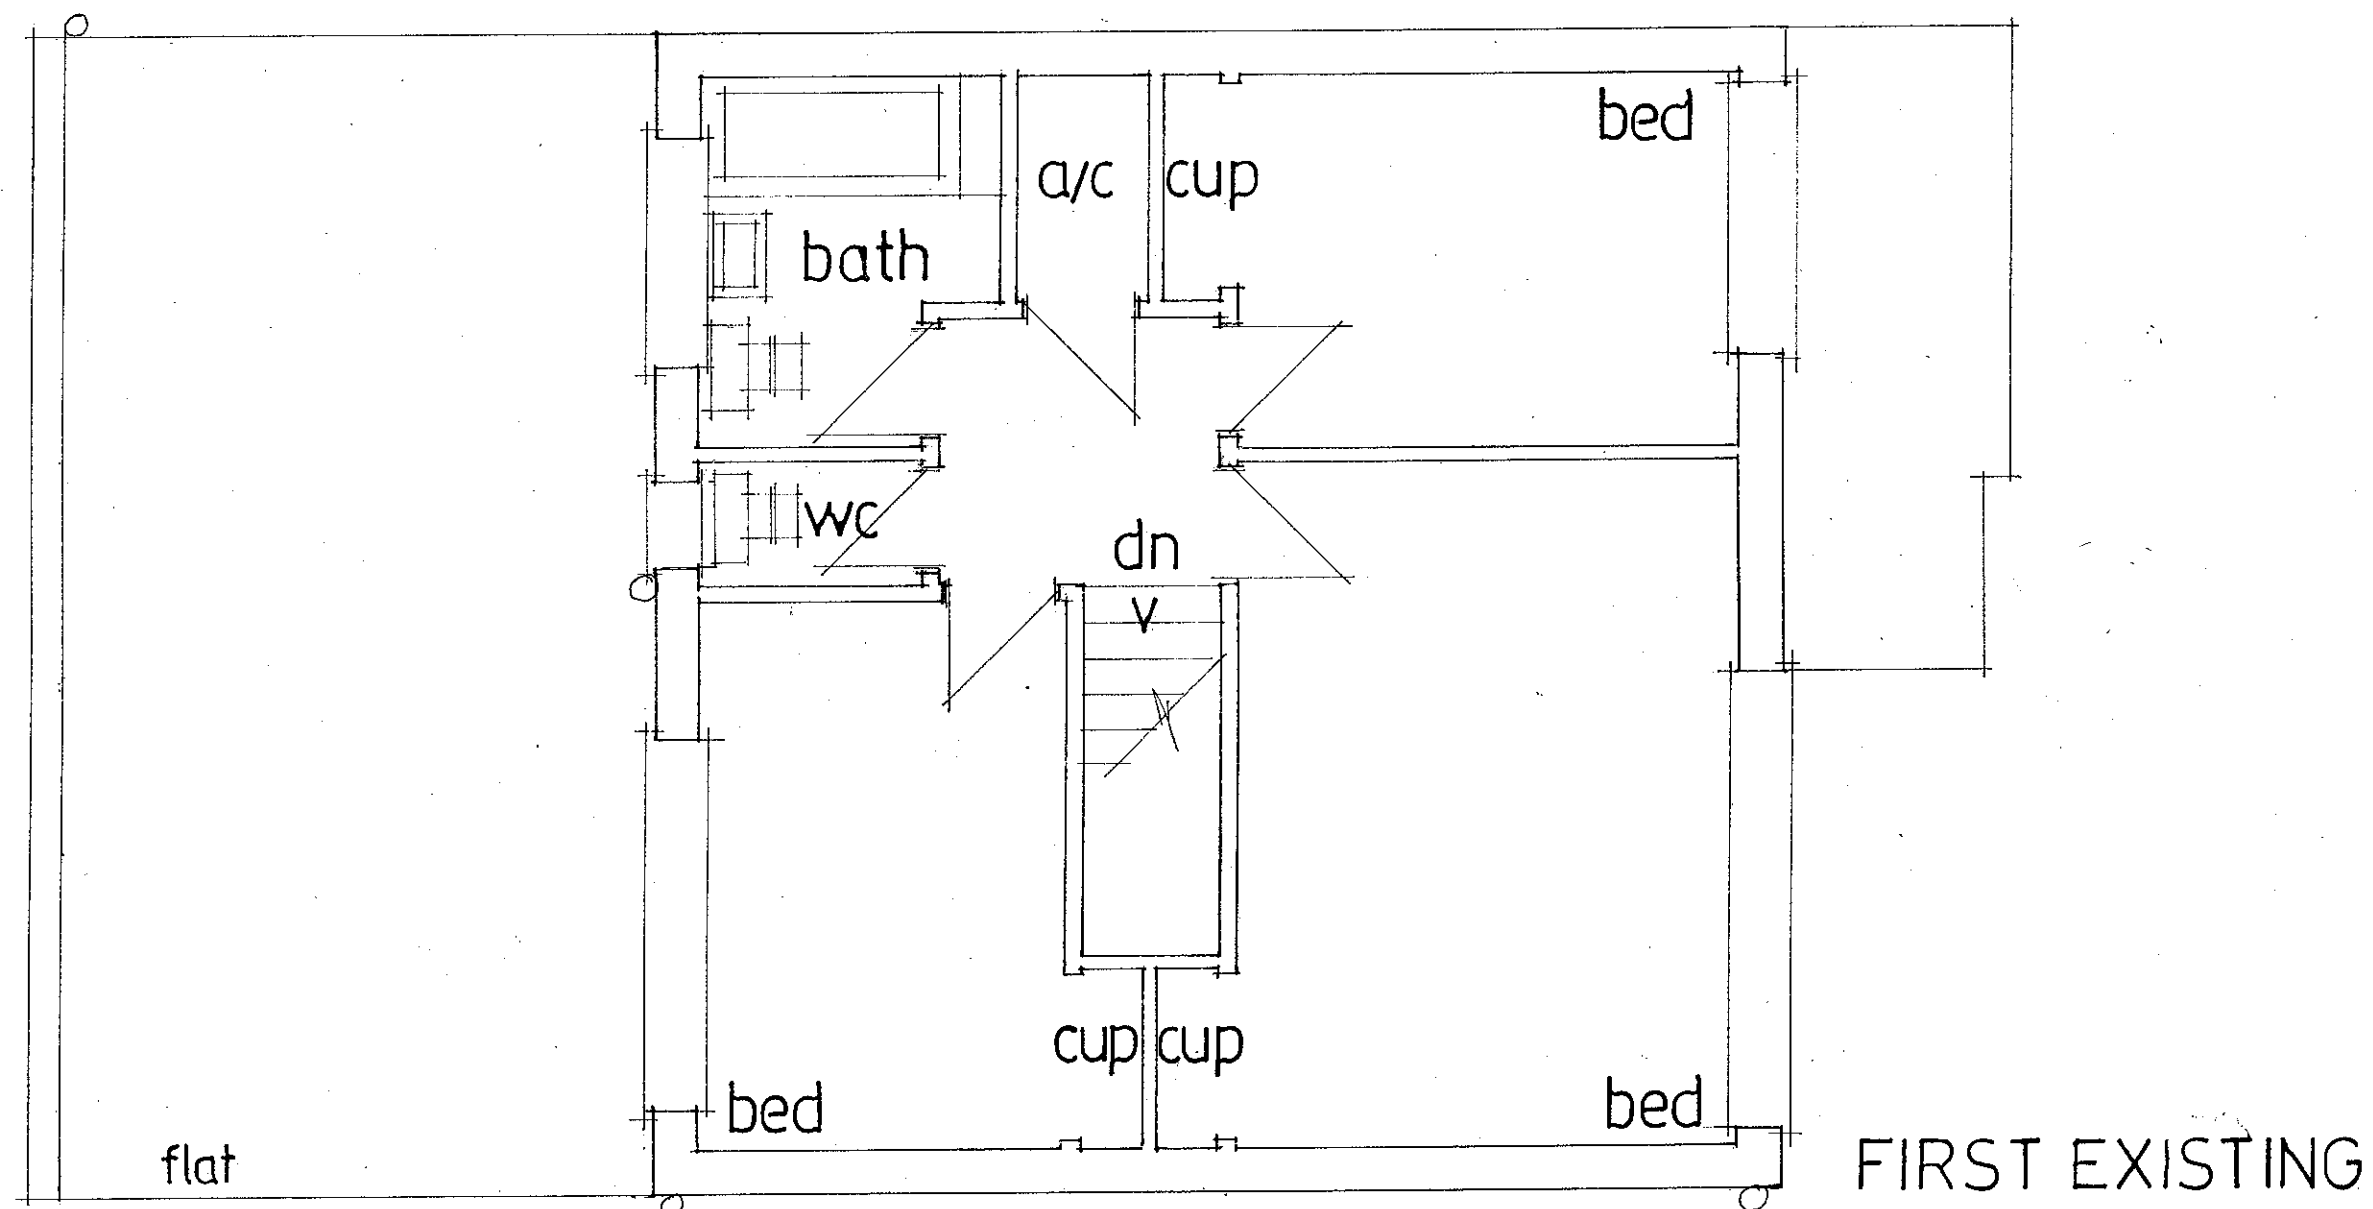

date nov 2012  
scale 1:50

PETER J. WALKER MRICS  
CHARTERED SURVEYOR  
182 SEAFRONT, HAYLING ISLAND, HANTS  
PO11 9 AN

TEL: 02392 467571