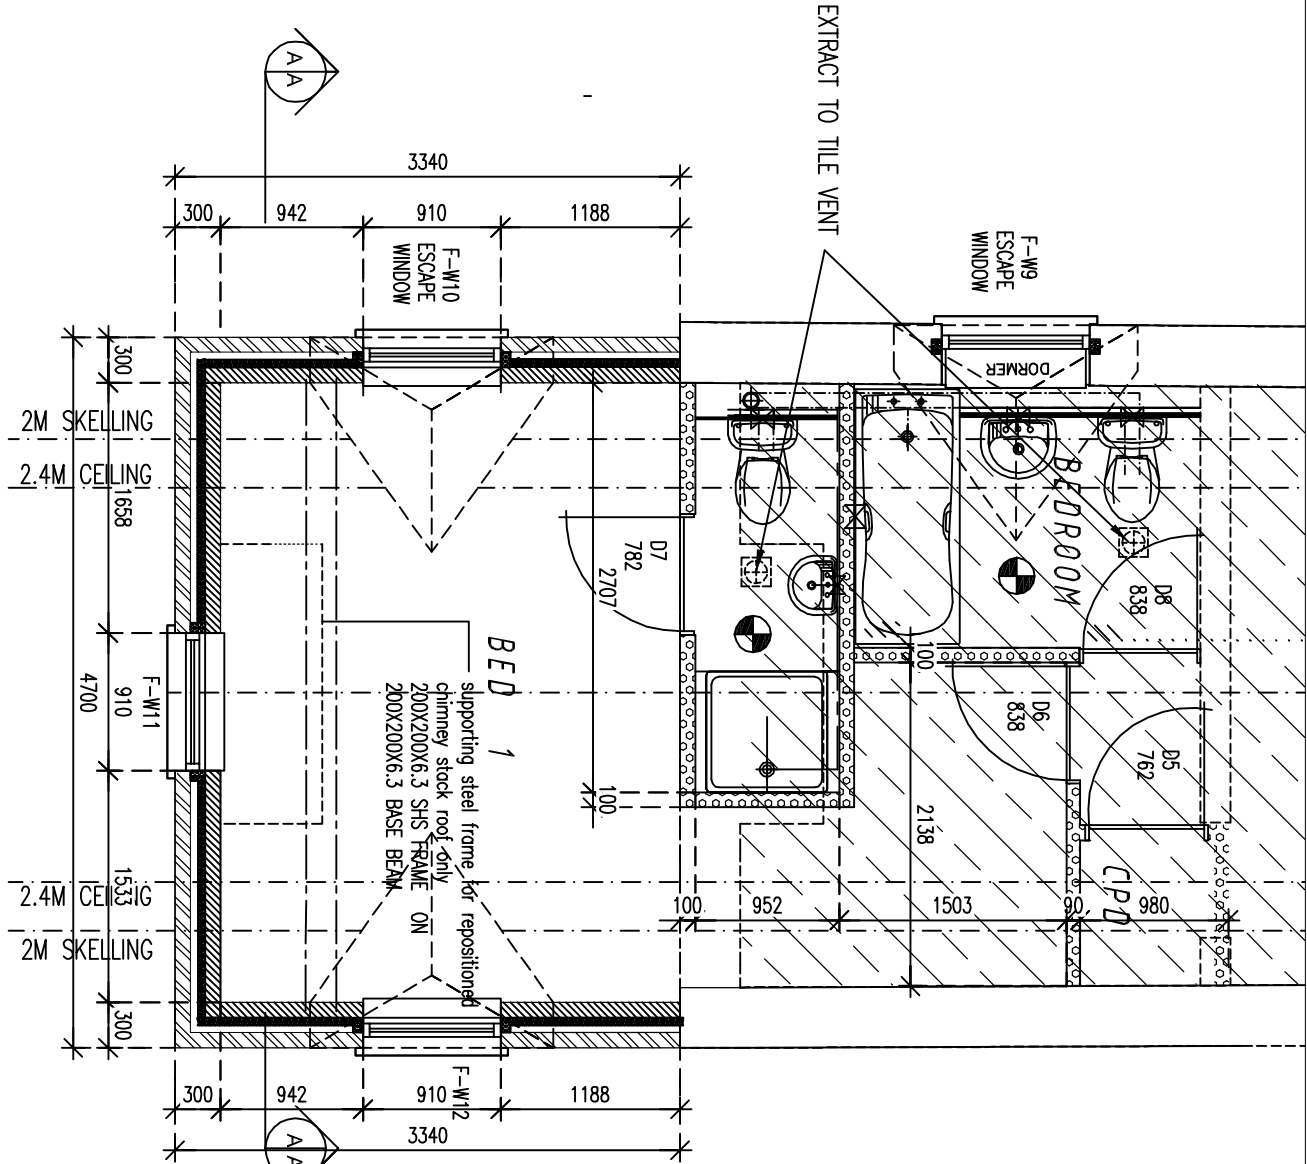
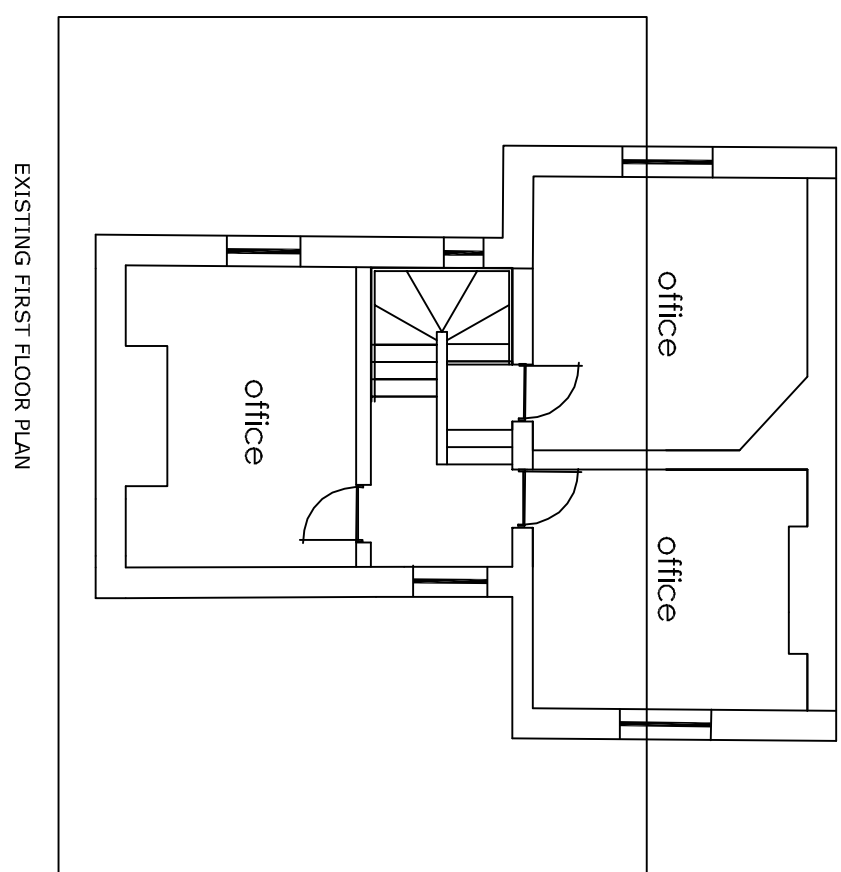
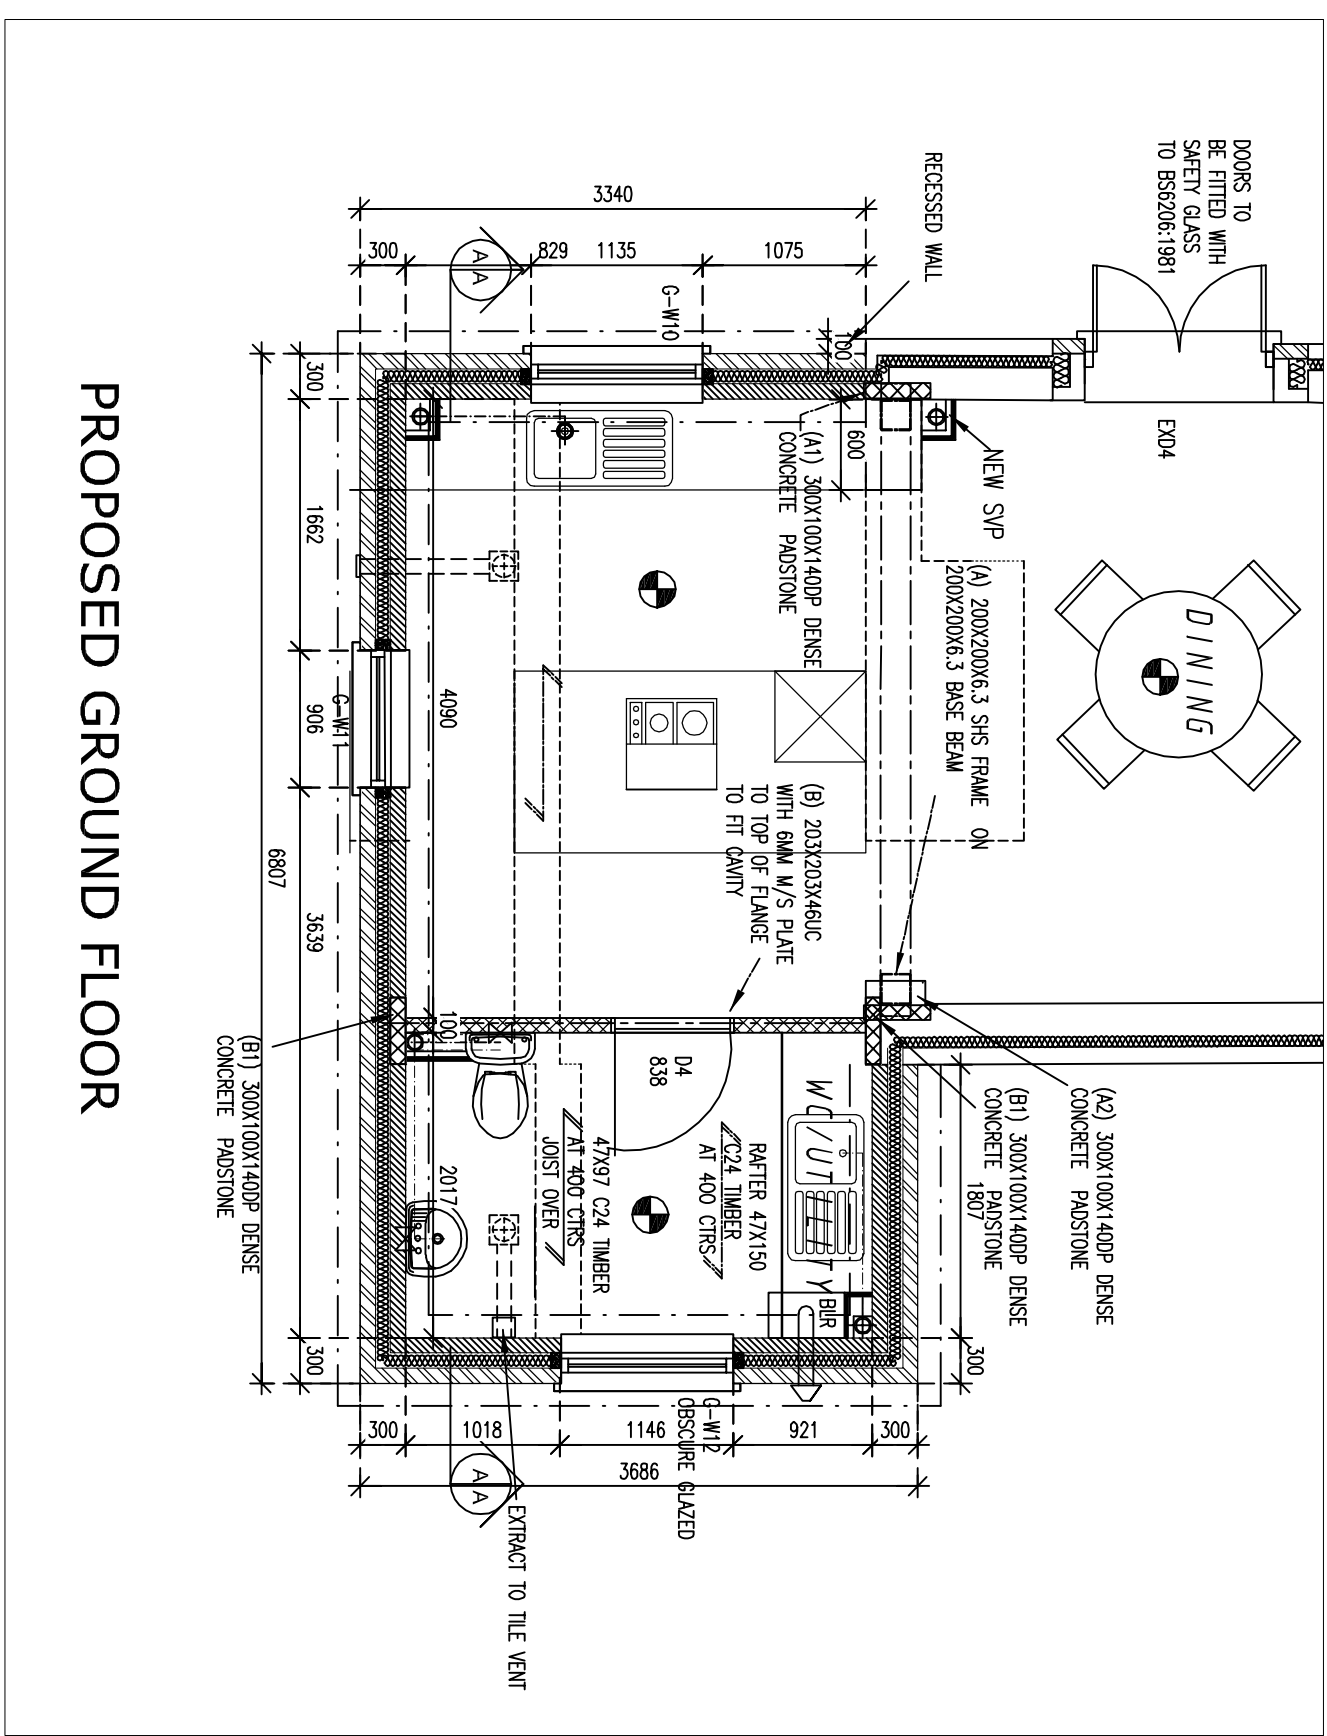


[illegible]

Drawing Title:				
Existing Floor Plans Proposed Floor Plans Plot 3				
Chris Flint Associates Ltd				
CHARTERED SURVEYORS - PROJECT MANAGERS DEVELOPMENT CONSULTANTS				
Drawing By	Date	Checked By	Date	Approved By
CRF	02/08/13			

BUILDING REGULATIONS

2 Emerald Close Waterlooville Hants PO7 8NZ
tel: 023 92 432484 fax: 023 92 358554 Email: cfassociates@aol.com