




Any dimension must be checked on site prior to commencement of work and fabrication.

This drawing/document is to be read in conjunction with other consultants/suppliers information and the Architects contract drawings and specifications etc.

Any discrepancies between different pieces of information that have been supplied are to be notified immediately to Douglas Briggs Partnership.

Any departure from dimensions provided by DBP and the locations, positions or dimensions given in Planning and Building Control approvals shall be notified to Douglas Briggs Partnership prior to departure.

This design and copyright remains the property of Douglas Briggs Partnership Ltd unless expressly released in writing by Douglas Briggs Partnership Ltd.

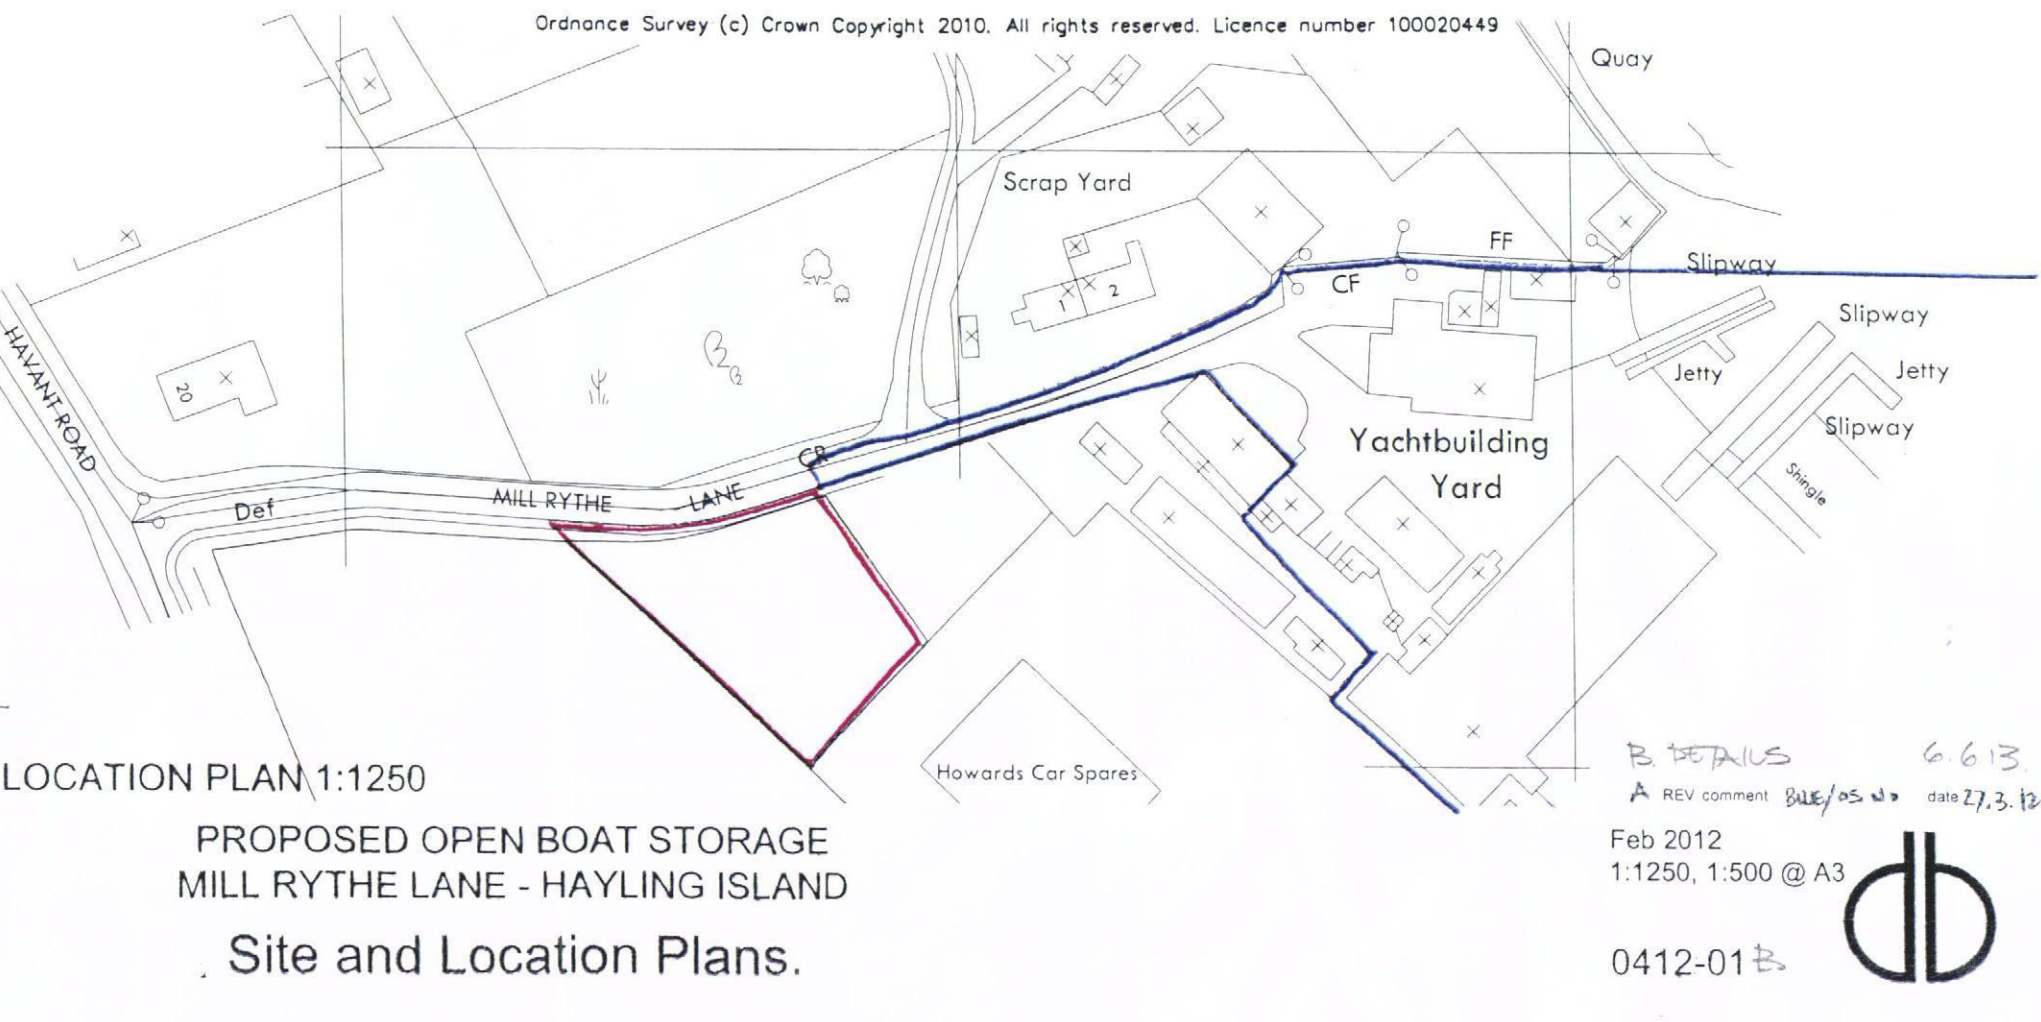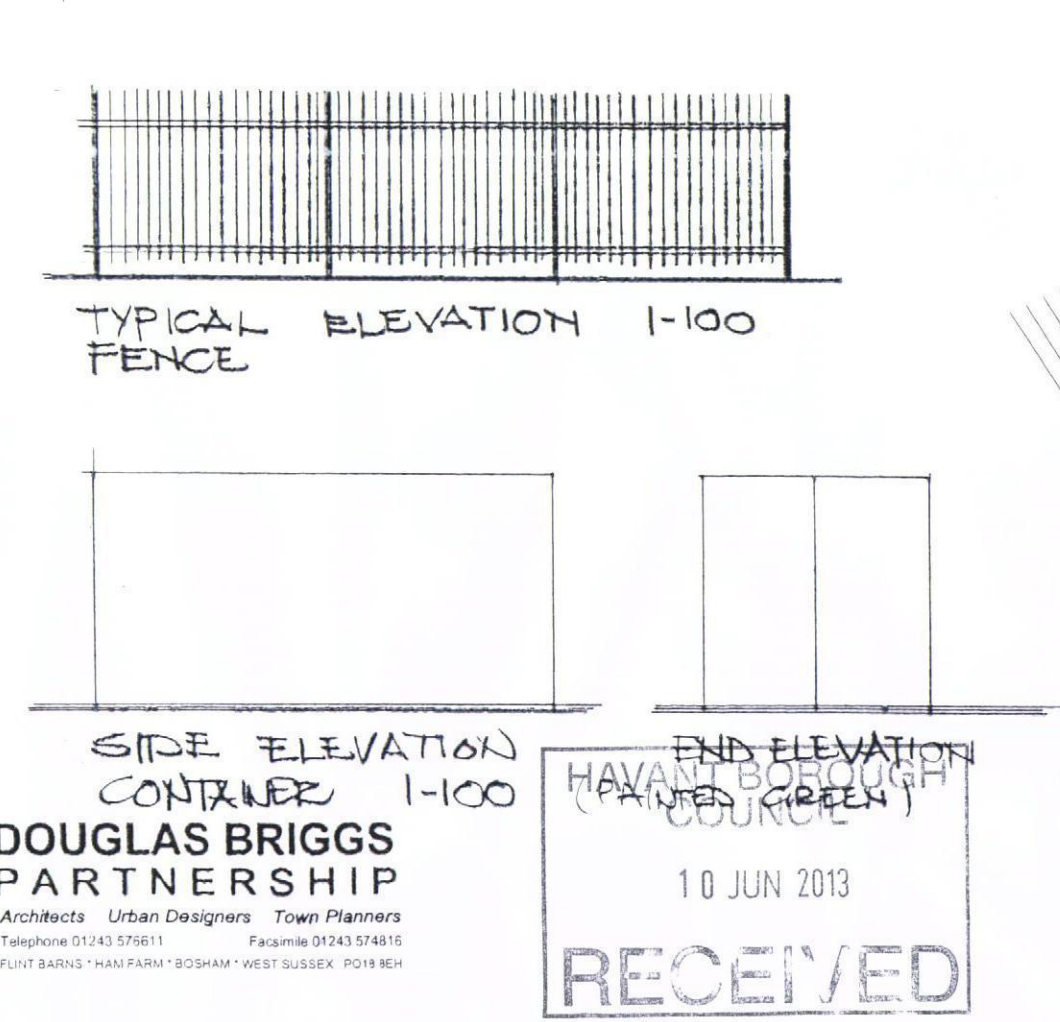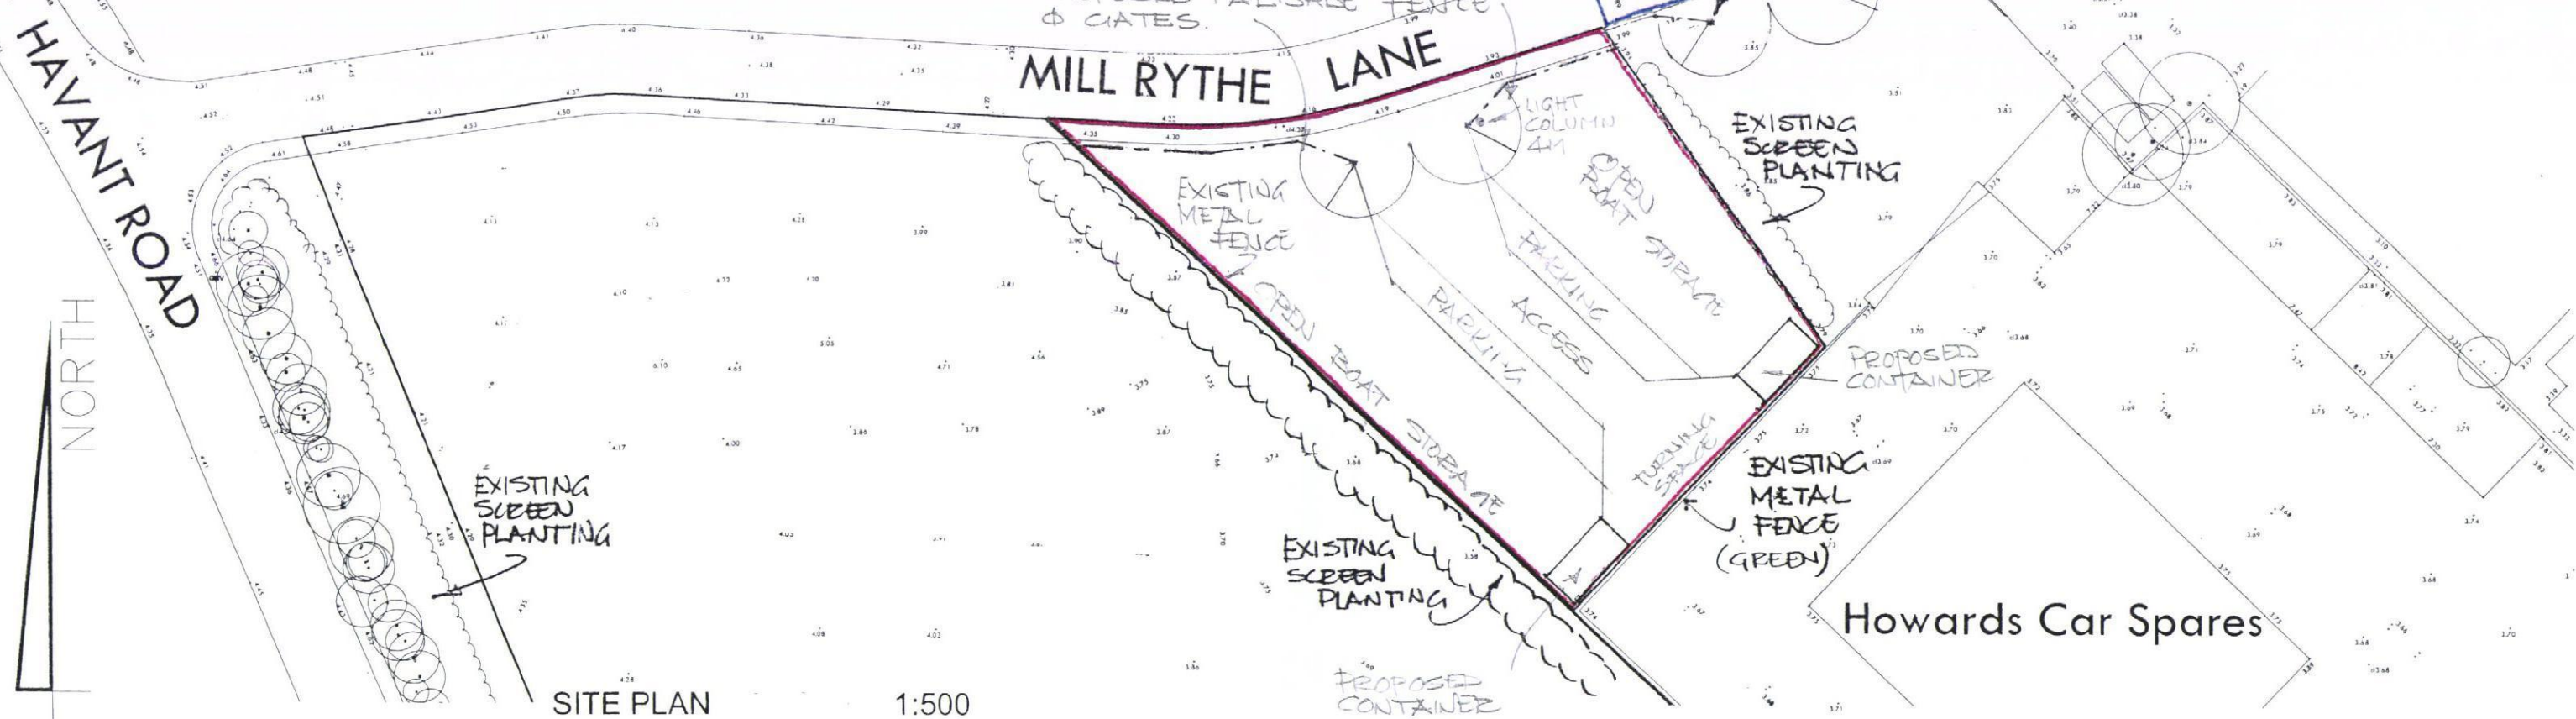

B. DETAILS
A REV comment BUE/OS 10 date 27.3.12

Feb 2012
1:1250, 1:500 @ A3

0412-01B

db