
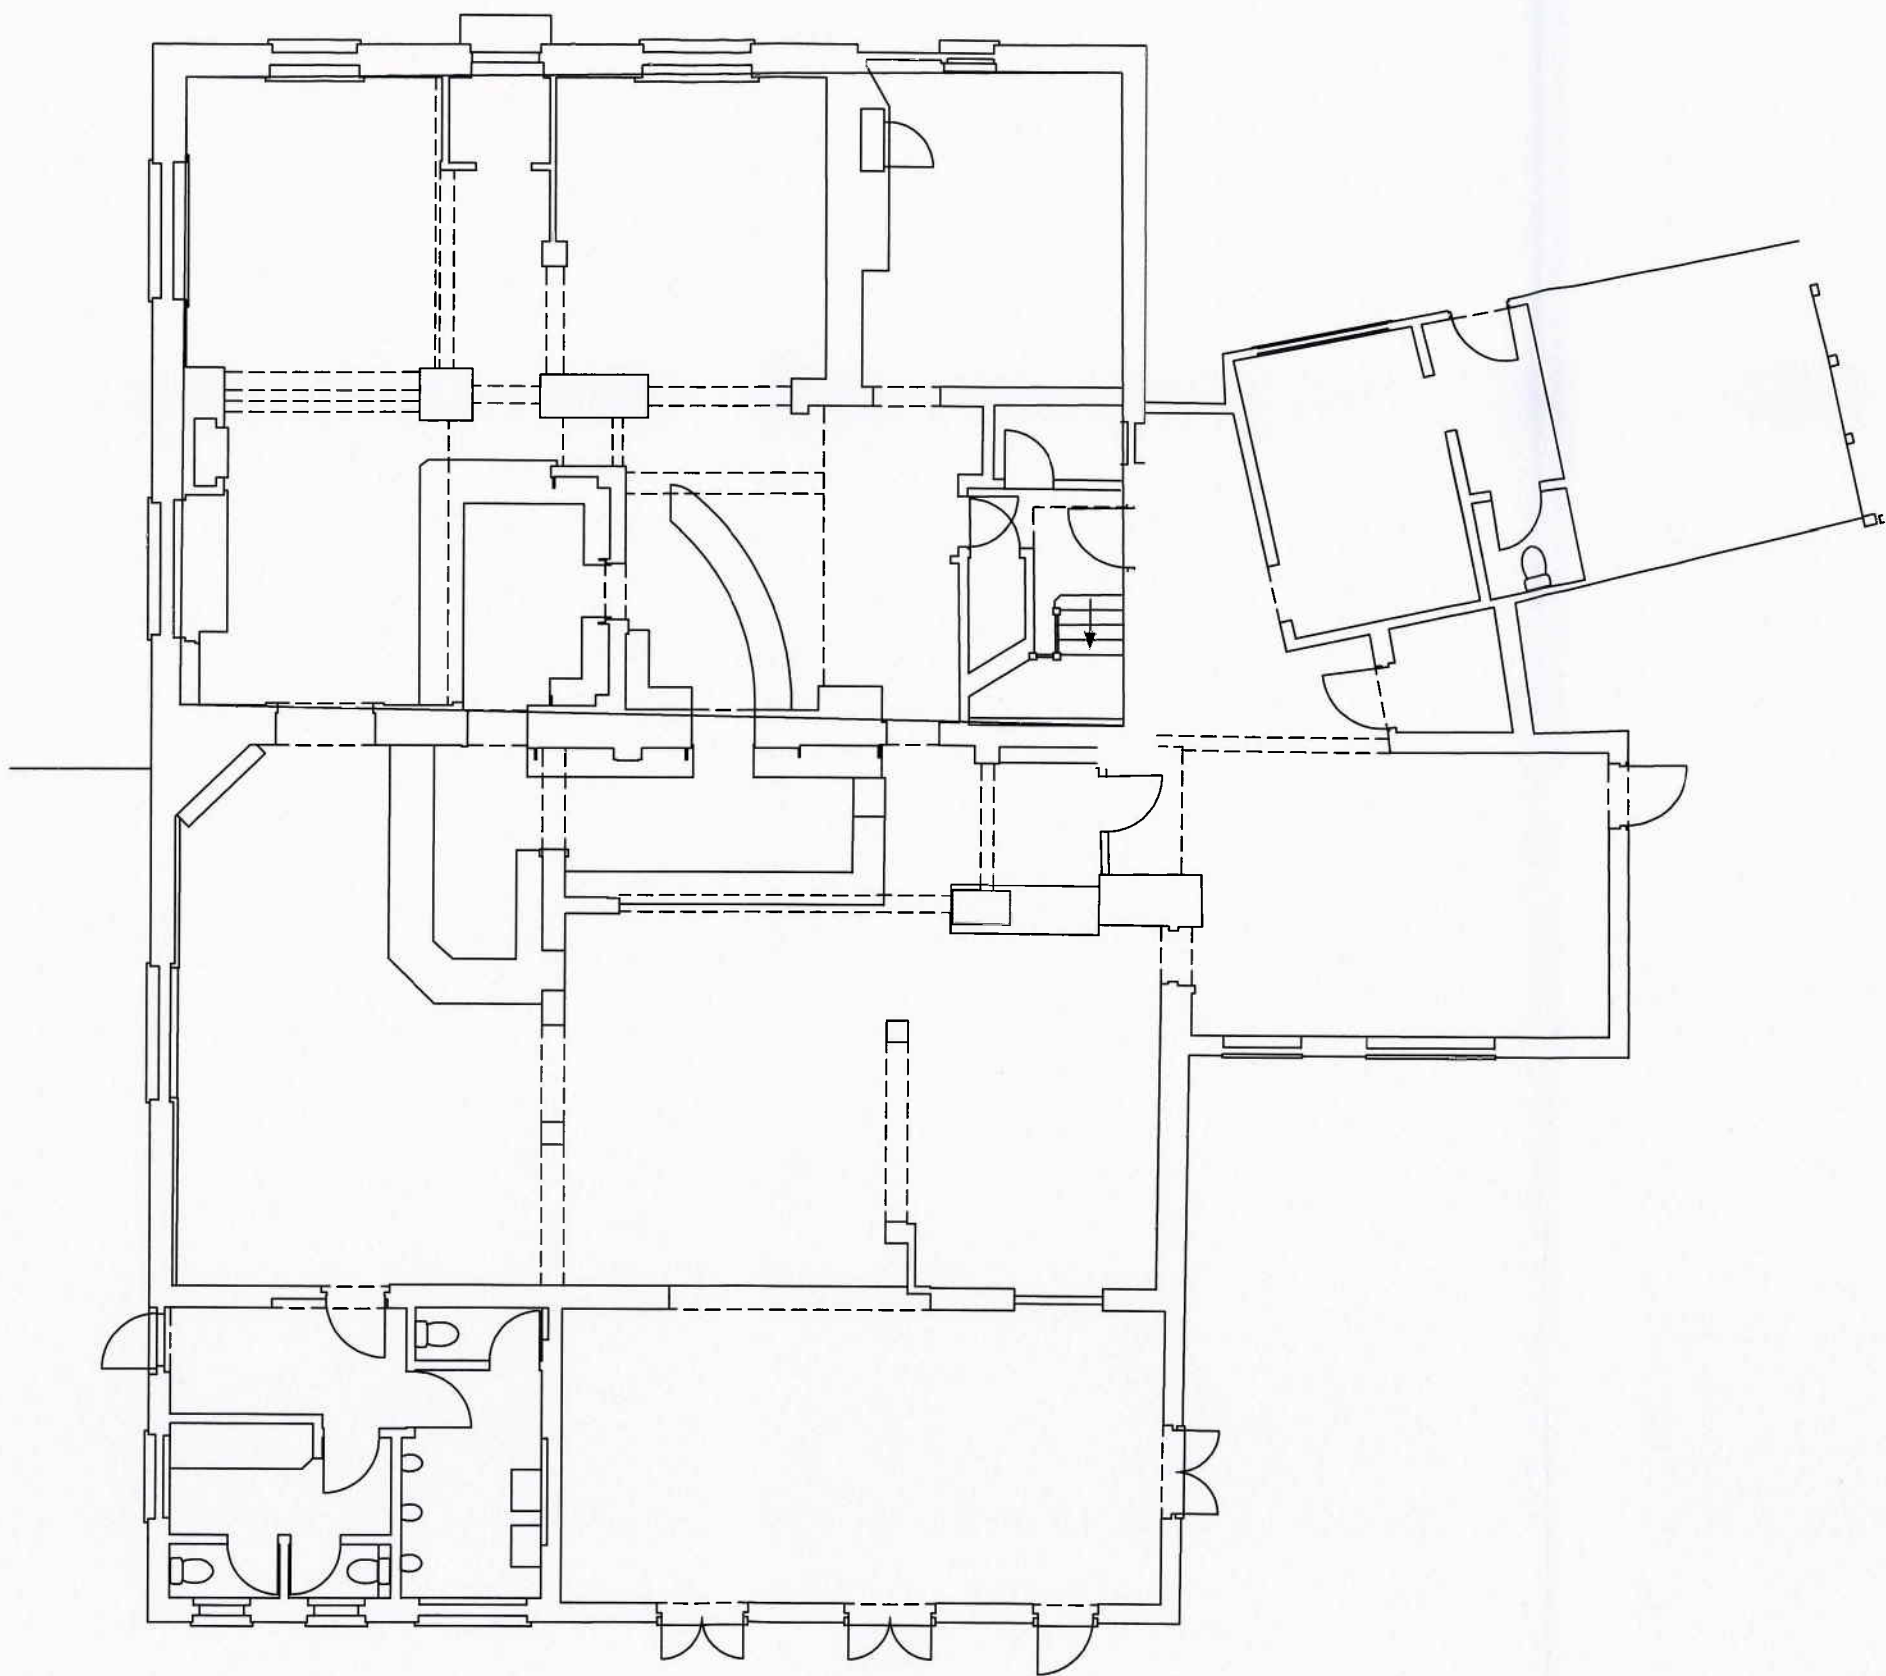


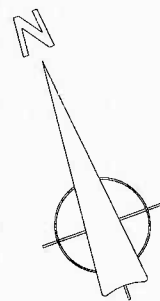

revisions

-	-
-	-
-	-
-	-
-	-

-
-
-
-
-

-	-
-	-
-	-
-	-
-	-

-
-
-
-
-

client

drawn by
AF

checked by
NEI

project

Rose in June
Hayling Island

drawing

Existing Ground Floor

drawing no.
P - 005

revision
B

date
10/05/13

scale at A3
1:100

job no.

SNBC251803



Building & Project
Consultancy

2 Charlotte Place
Southampton
SO14 0TB

t 02380 713 900

f 02380 713 901

e afraser@savills.com

