


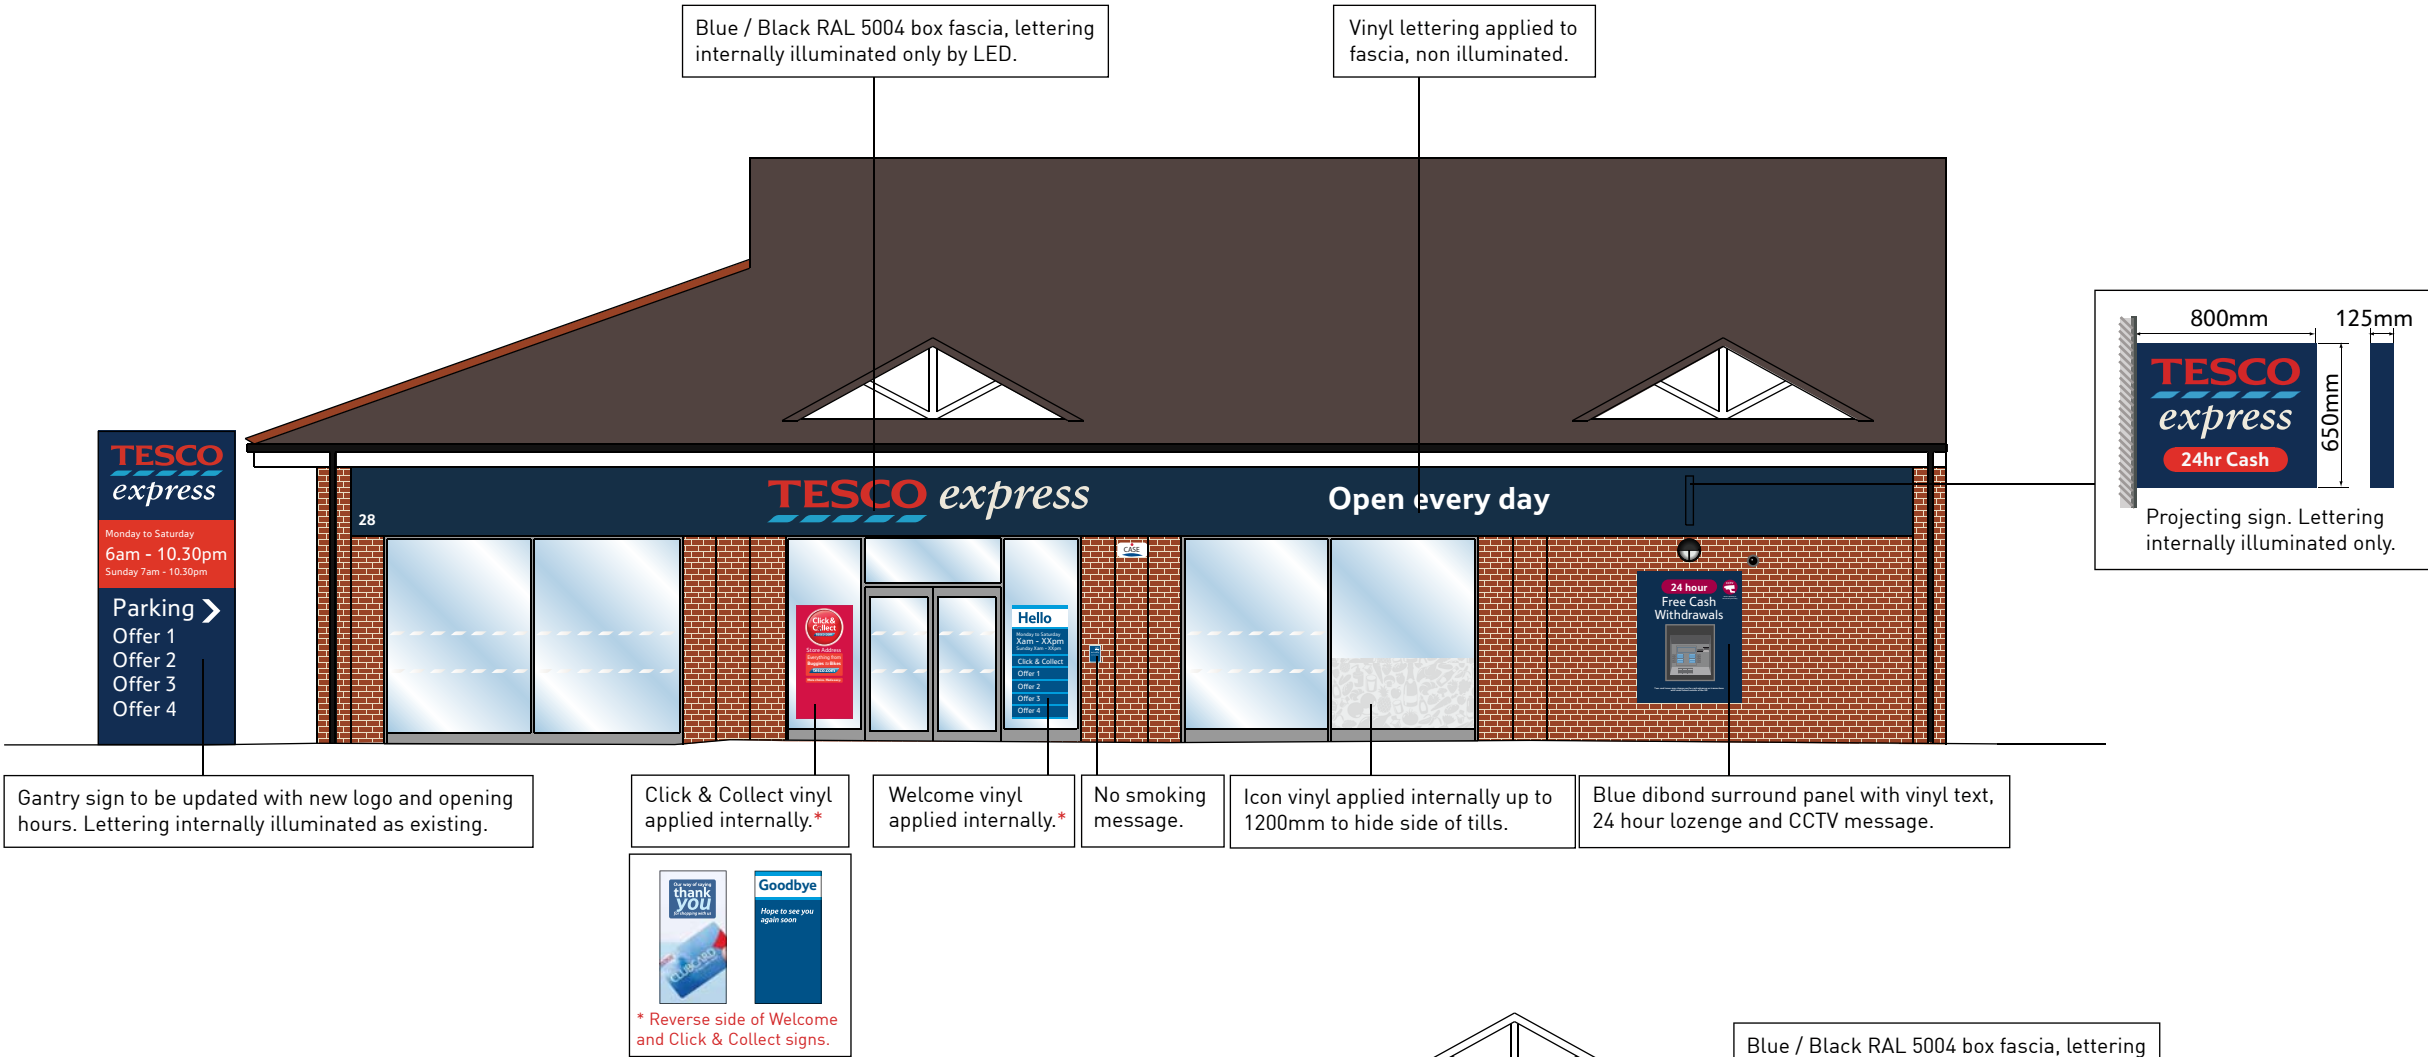

REV.	AMENDMENTS	DATE	REV.	AMENDMENTS	DATE	DRAWING NO.	2609ELE2A	PROJECT	 TESCO STORES LIMITED - EXPRESS GROUP P.O. BOX 400, CIRRRUS BUILDING, SHIRE PARK WELWYN GARDEN CITY, HERTS, AL7 1AB TELEPHONE: 01707 395150 THE COPYRIGHT AND ALL OTHER RIGHTS IN AND RELATING TO THIE PUBLICATION BELONG TO AND ARE THE SOLE PROPERTY OF TESCO STORES LIMITED. ALL RIGHTS ATRRE RESERVED. NEITHER THE WHOLE NOR ANY PART OF THIS PUBLICATION MAY BE REPRODUCED OR TRANSMITTED IN ANY FORM OR BY ANY ELECTRONIC OR MECHANICAL MEANS INCLUDING PHOTOCOPYING AND RECORDING OR FROM ANY RETRIEVAL SYSTEM WITHOUT THE PRIOR WRITTERN LICENCE FROM THE OWNER. © 1997 TESCO STORES LIMITED THIS VISUAL IS FOR REPRESENTATION PURPOSE ONLY AND REPRODUCTION OR REFORMATTING MAY ALTER THE SCALE. ALL DIMENSIONS TO BE CONFIRMED ON SITE PRIOR TO MANUFACTURE. DO NOT ARTWORK FROM THIS DRAWING.
A	Coloured elevation produced. DESIGN IMPLEMENTATION SIGN OFF 10/07/13	01/07/13				PHASE	ISSUE A	2609 HAYLING ISLAND	
						SYSTEM ID. NO.			
						SCALE	DATE	DESCRIPTION	
						1:100@A3	01/07/13	REFRESH 2013 PROPOSED SIGNAGE ELEVATION	
						DRAWN BY	Paul Dixon		