


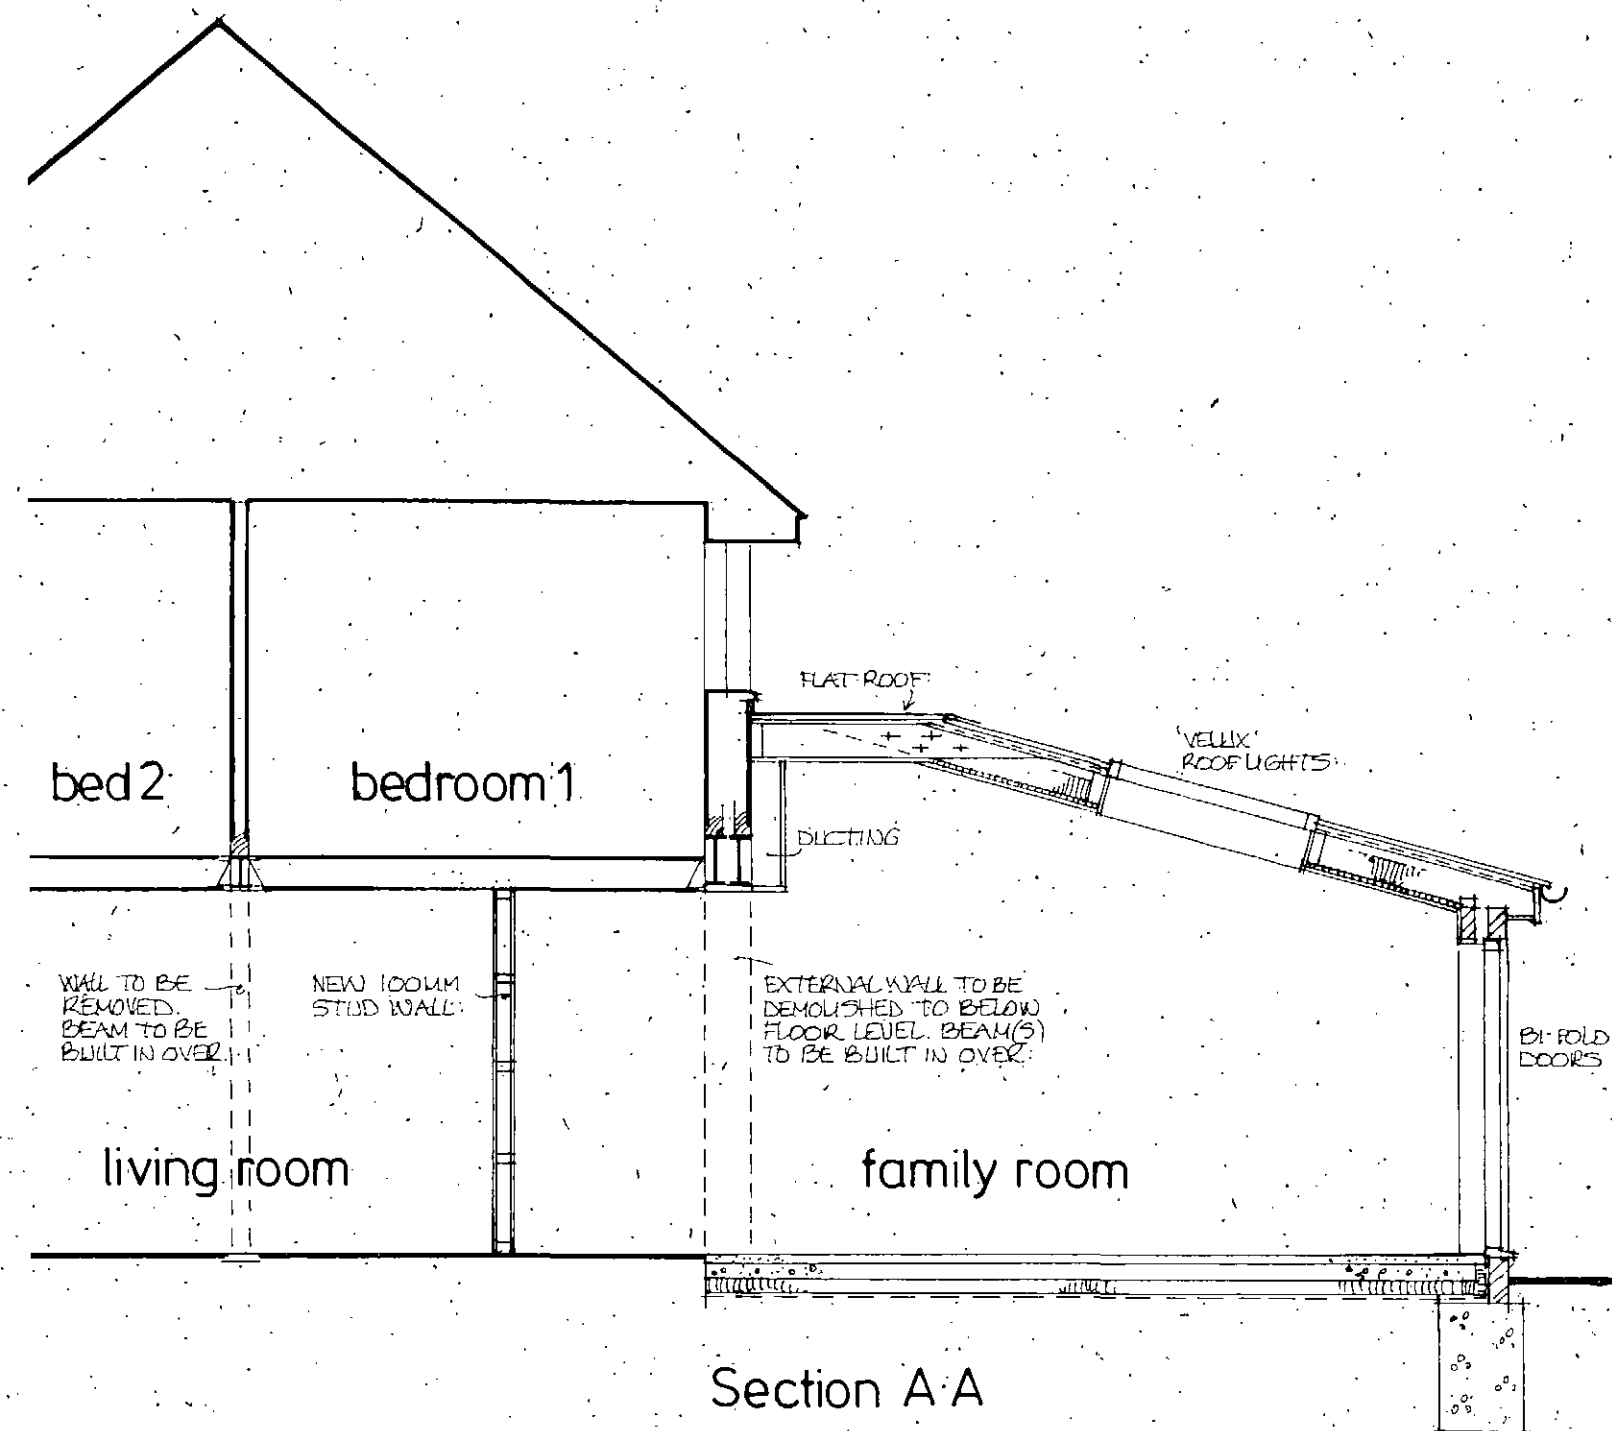

Section A-A



South Elevation

