

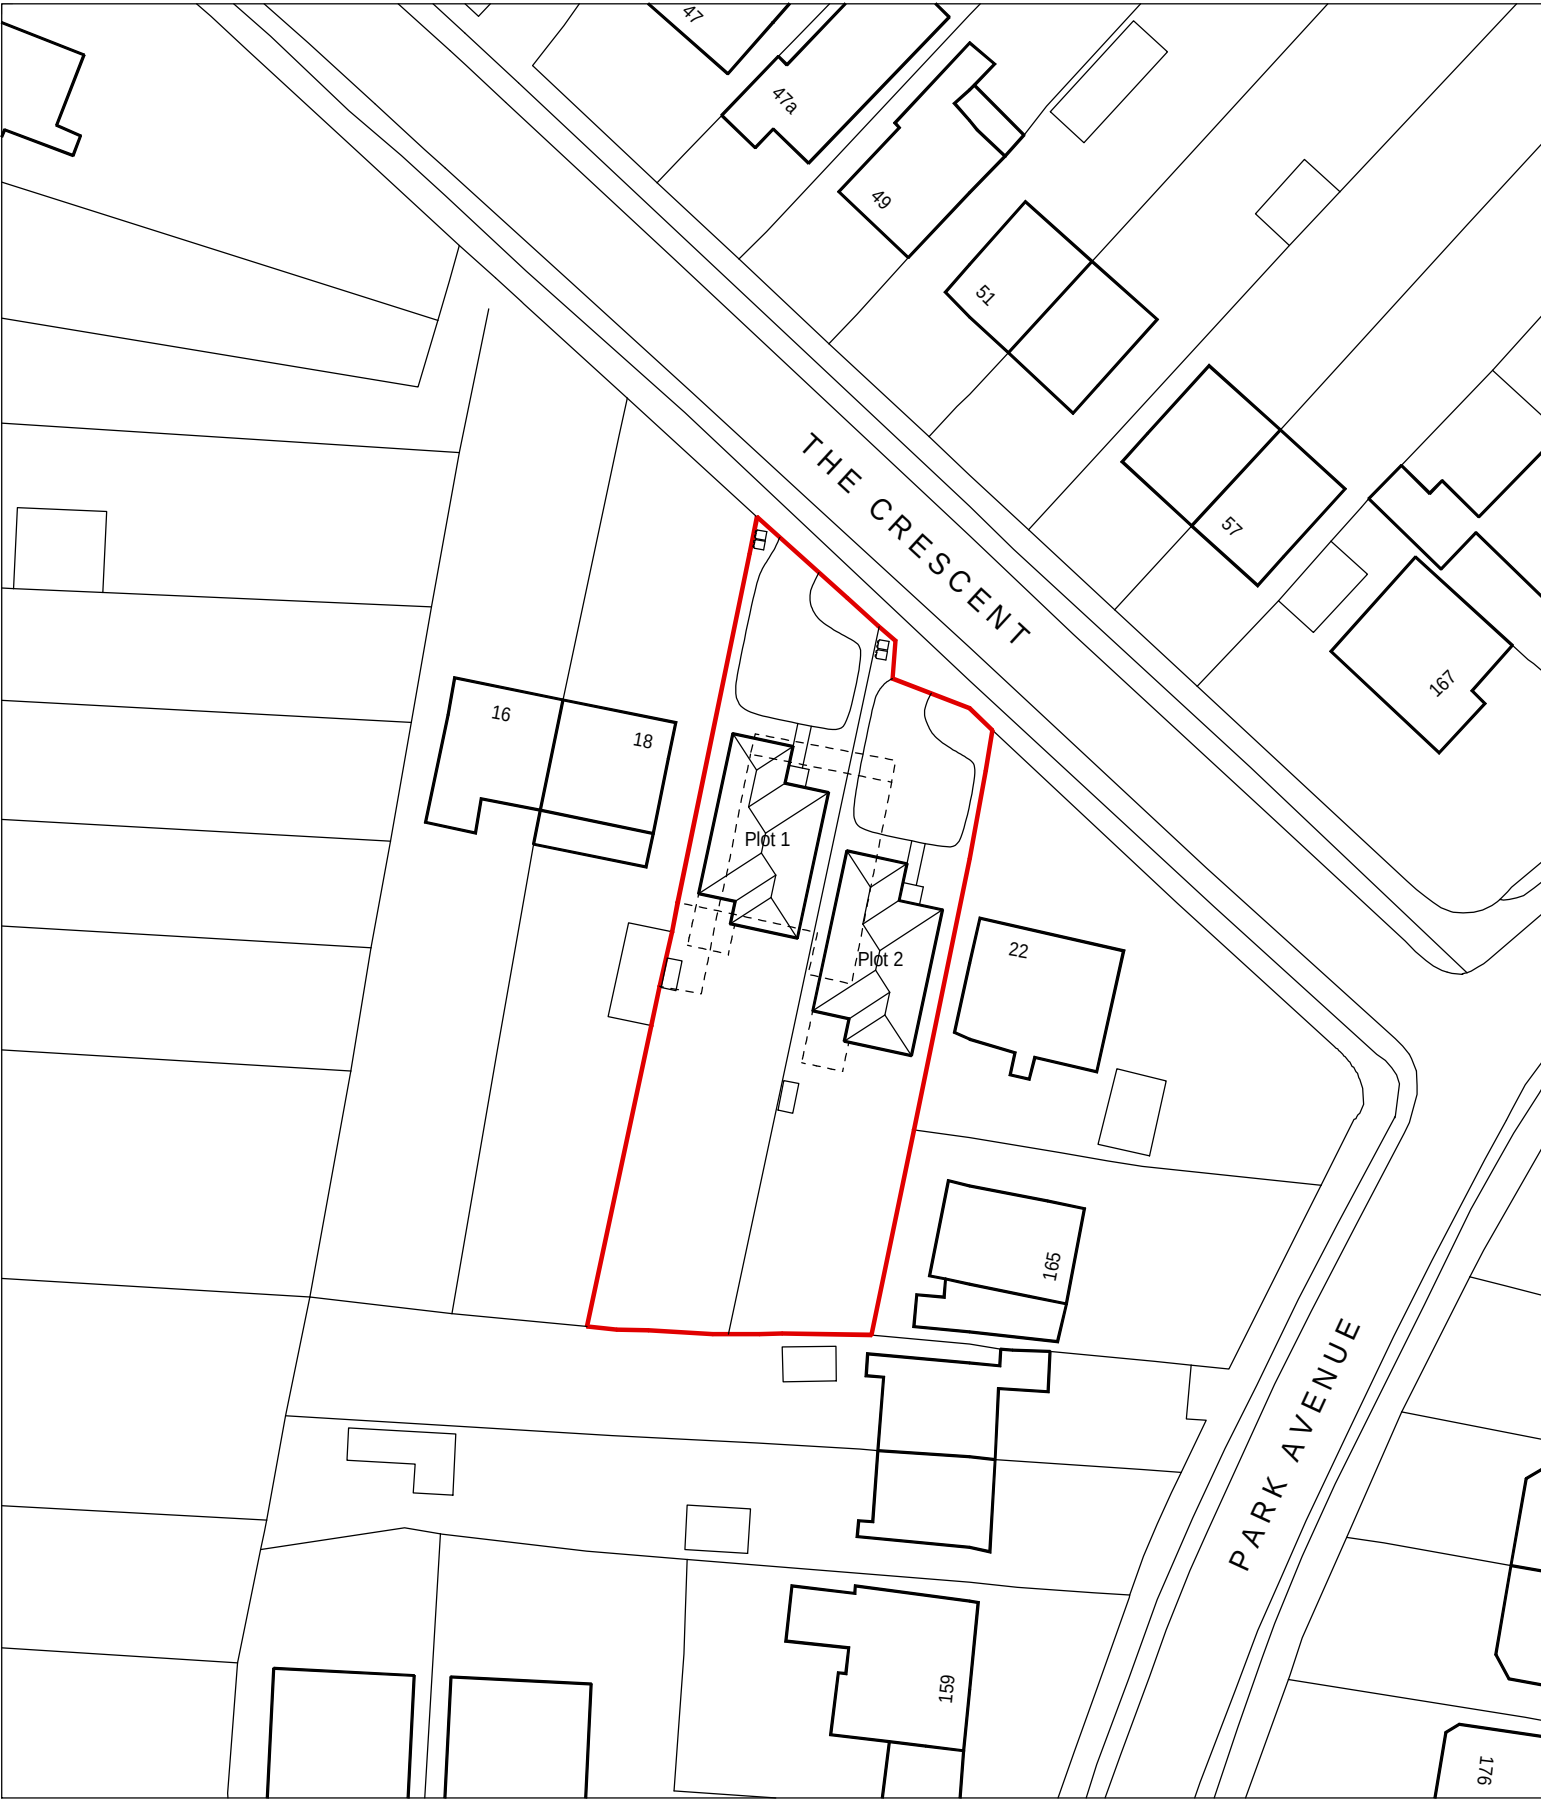


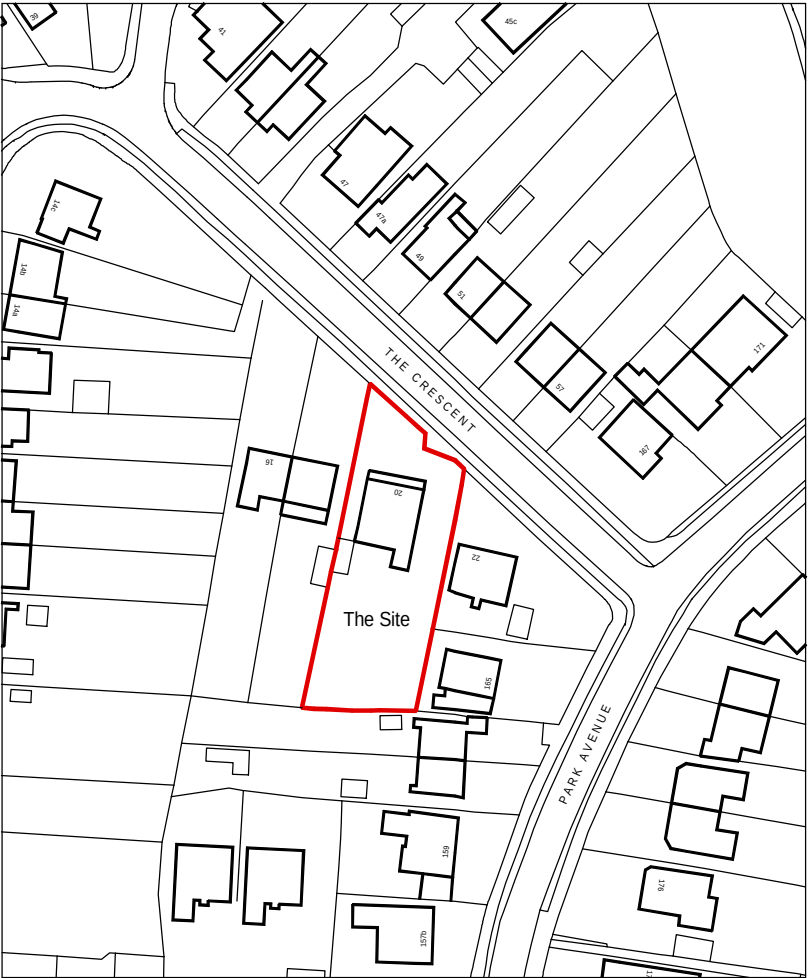


Ordnance Survey (c) Crown Copyright 2011. All rights reserved. Licence number 100020449

Proposed Block Plan 1:500

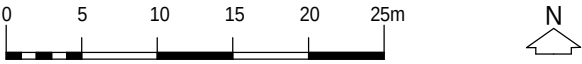

Ordnance Survey (c) Crown Copyright 2013. All rights reserved. Licence number 100020449

Existing Location Plan 1:1250

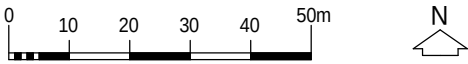

This drawing is the copyright of the Architect and must not be reproduced without permission, except by the Local Planning Authority for planning purposes. Figured dimensions to be taken in preference to scaled. Dimensions to be checked on site before work commences. No deviation from this drawing will be permitted without the prior written consent of the Architect. Ground floor slabs, foundations, structure, etc., and all work below ground is shown provisionally and inspection of ground conditions is essential prior to work commencing. Reassessment is essential when the ground conditions are apparent and redesign may be necessary in the light of soil conditions found. The responsibility for establishing the soil and subsoil conditions rests with the Contractor.	drawing	revisions				date
		drawing no.	rev.	date	scale(s)	sheet size
		21303/01		JUL 2013	1:500, 1:1250	A3
		client				
	project	MEADOWLANDS NEW HOMES LTD.				
		Jeffrey Douglas Chartered Architect				
		60a Smeah Lane Hayling Island Hampshire PO11 0HH				
		Tel: (023) 9246 8889 E-mail: jdo@jeffreydouglas.co.uk				