



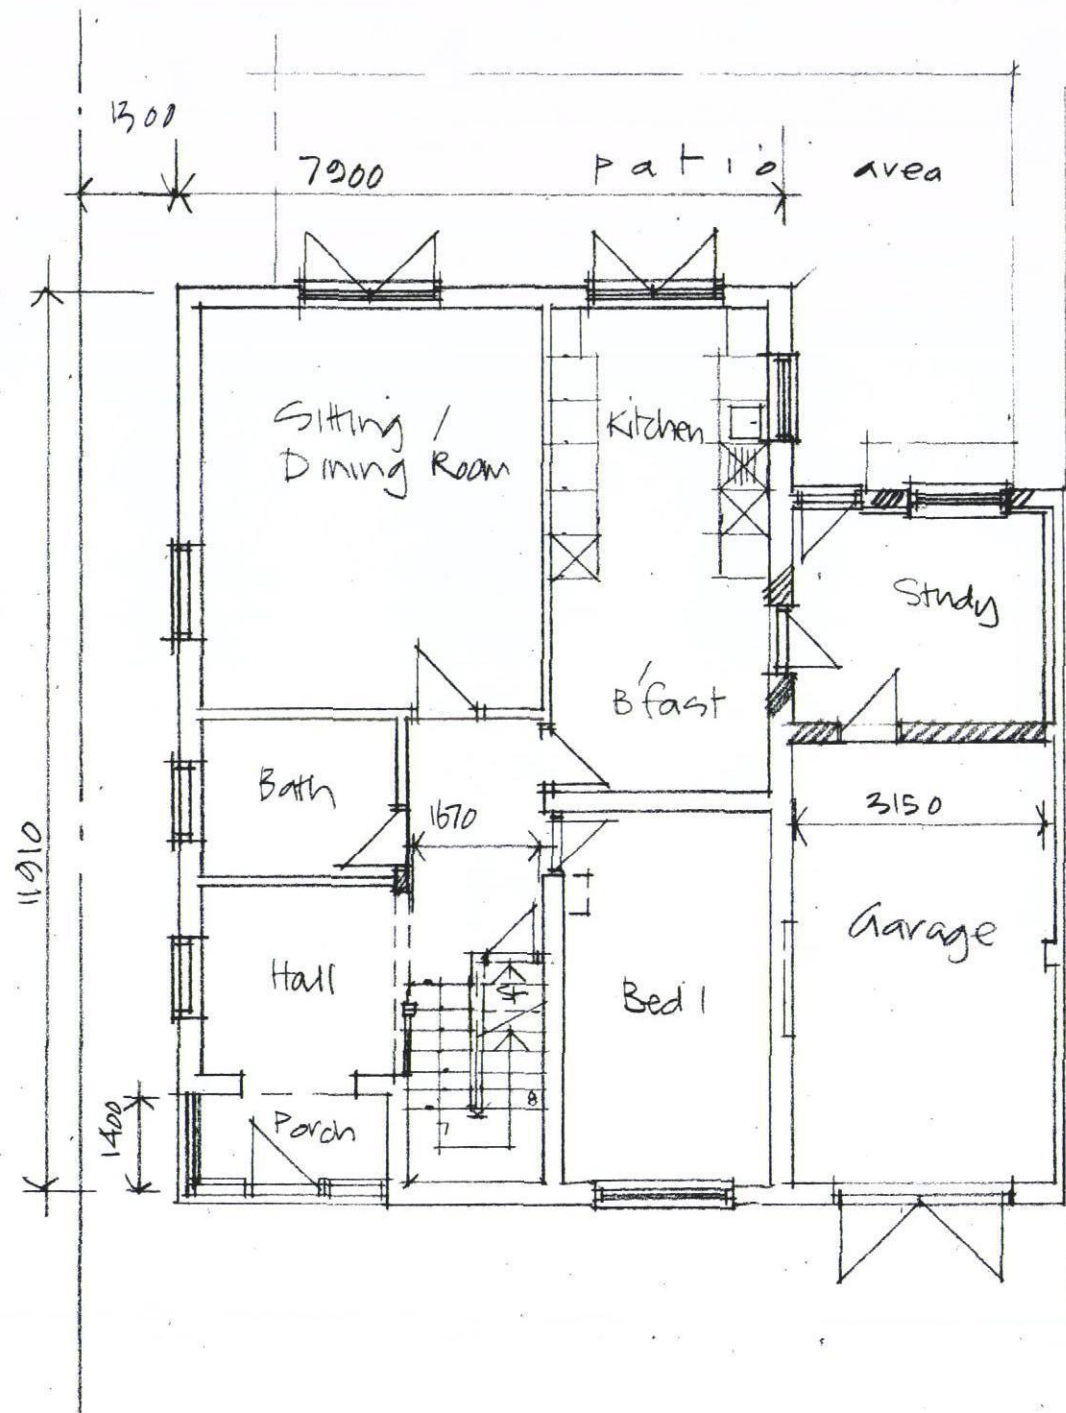

GROUND

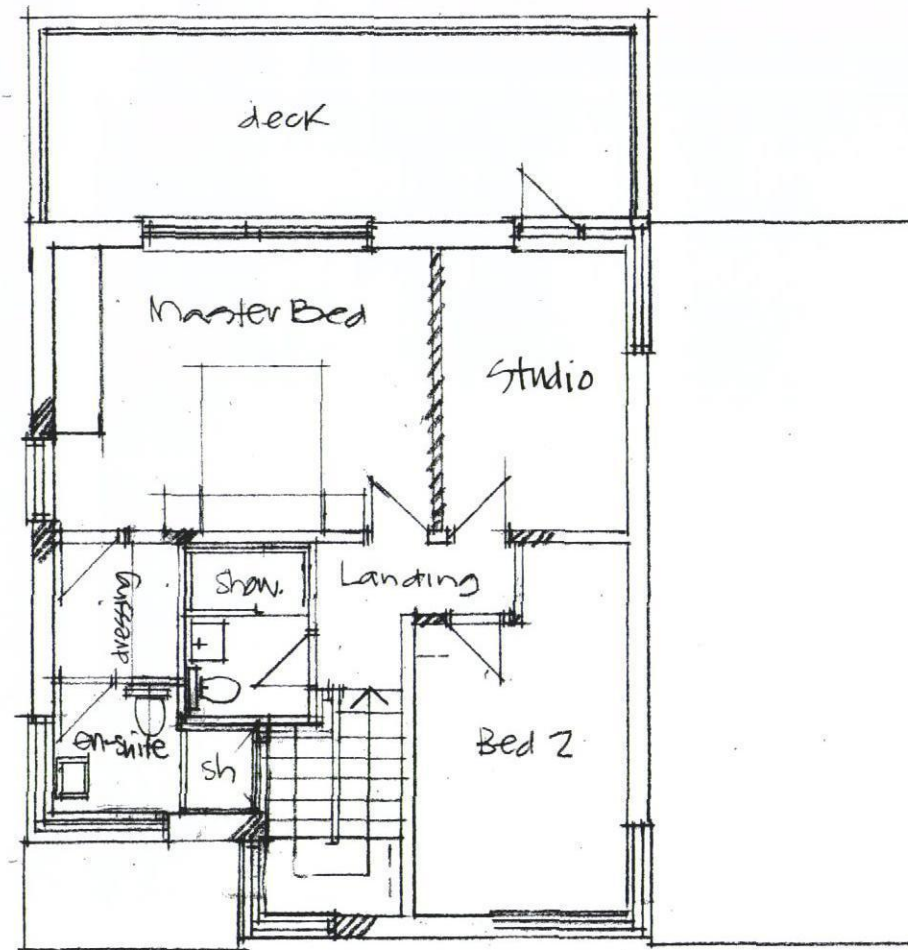

FIRST



Note:

A	Date	Revision

© copyright

Brownlee McCulloch Architects
8 Meadow Road Guildford GU4 7LW
Tel 01483 456200

Client:

MR & MRS BLANCH

Job Title:

12 BRACKLESHAM RD
HAYLING ISLAND

ALTERATIONS +
EXTENSION

Drawing Title:

PROPOSED
PLANS

Scale 1:100 @ A3

Date 09.2013 Drawn by

Org. No.	Rev.
1321 / 04	A