


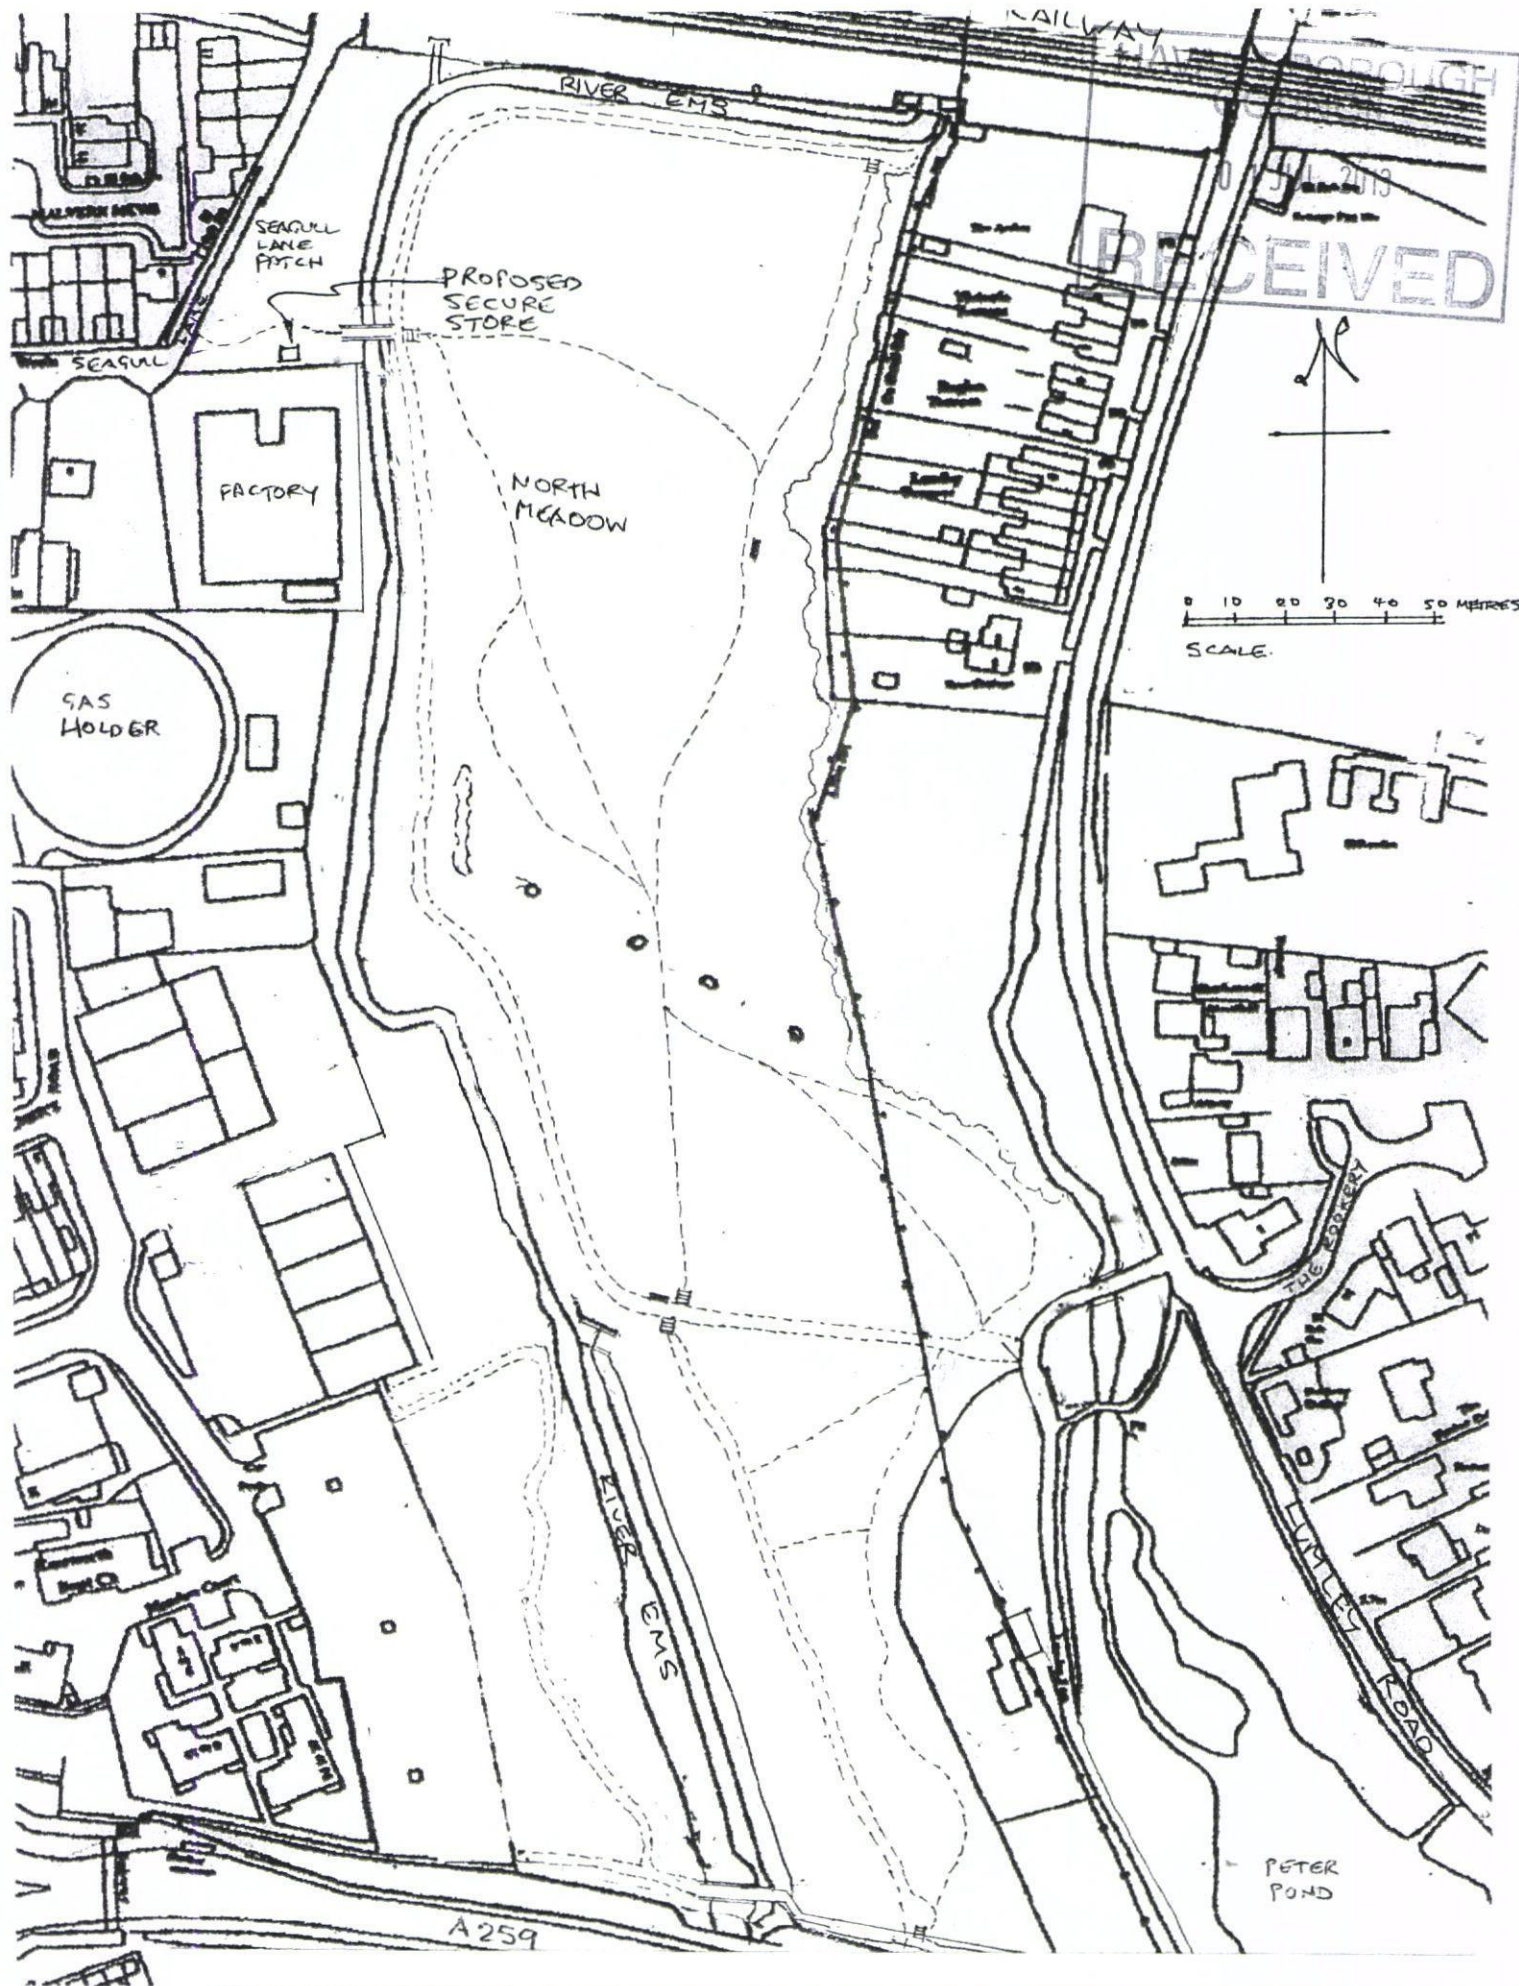

BROOK MEADOW, EMSWORTH

**PROPOSED SECURE STORE
LOCATION PLAN**

scale: as shown date 4 March 2013 drg **BMCG 01**

MAURICE LILLIE tel 01243 374716