



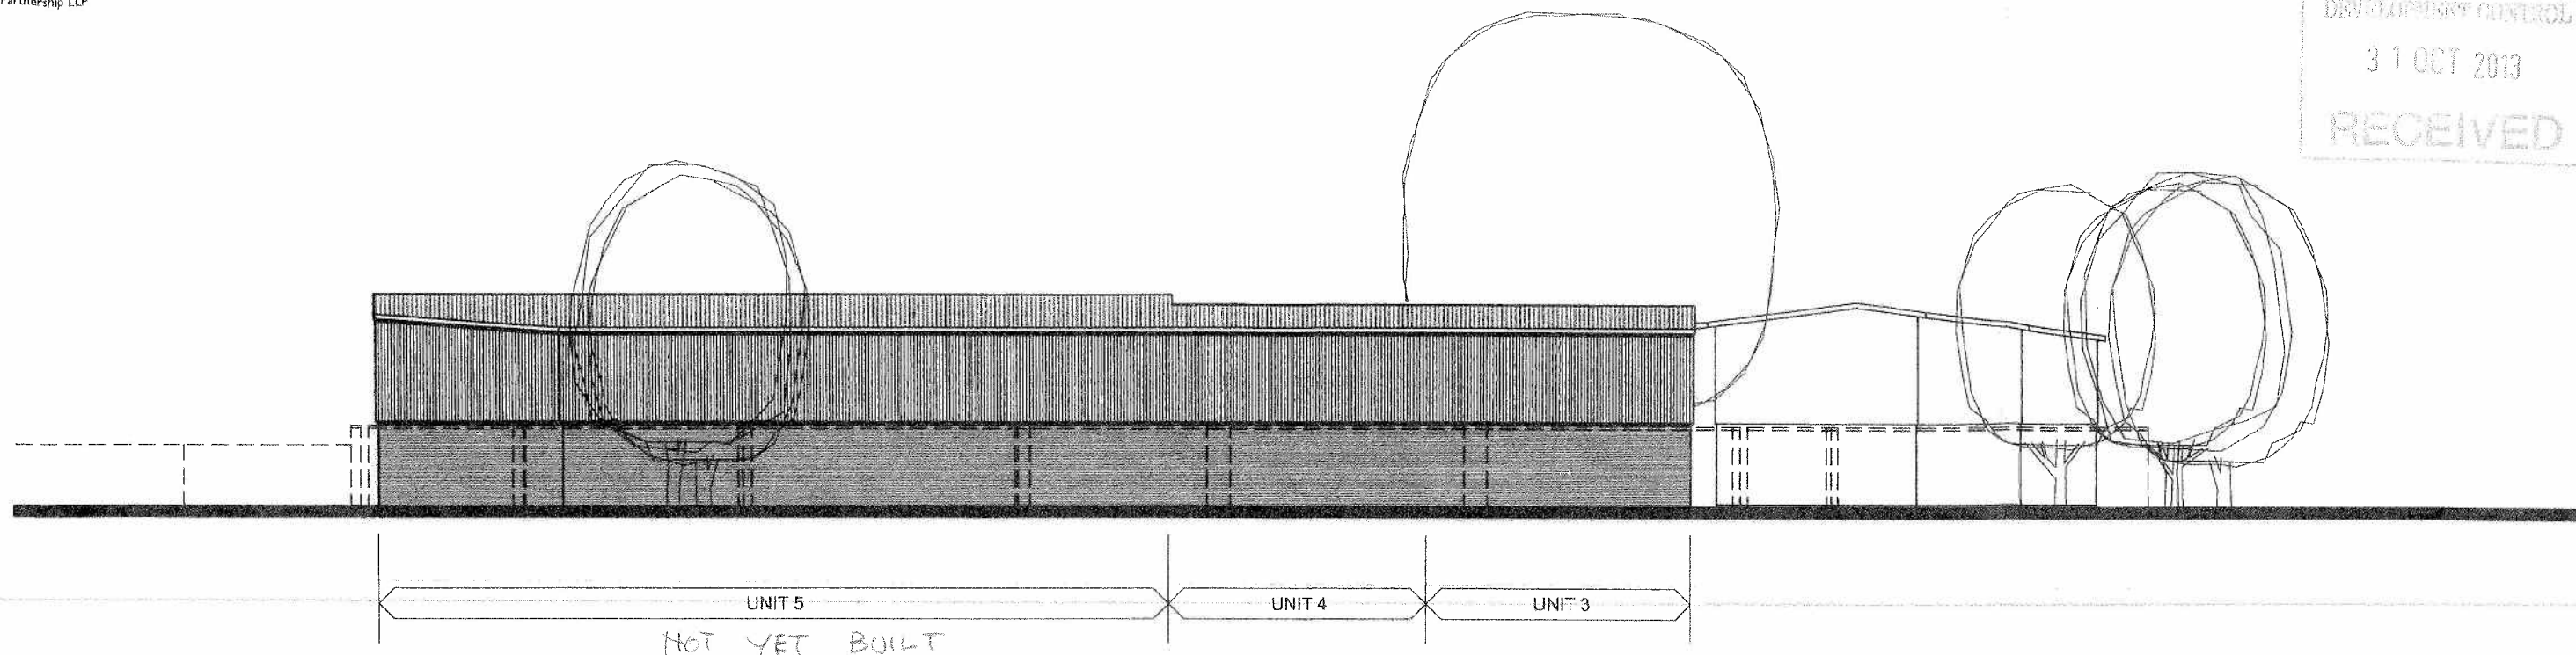

NORTH ELEVATION

MATERIALS
ROOFS :- COLOUR COATED PROFILED
METAL CLADDING ,
GOOSEWING GREY
WALLS :- COLOUR COATED PROFILED
METAL CLADDING ,
GOOSEWING GREY OVER
FACE BRICKWORK

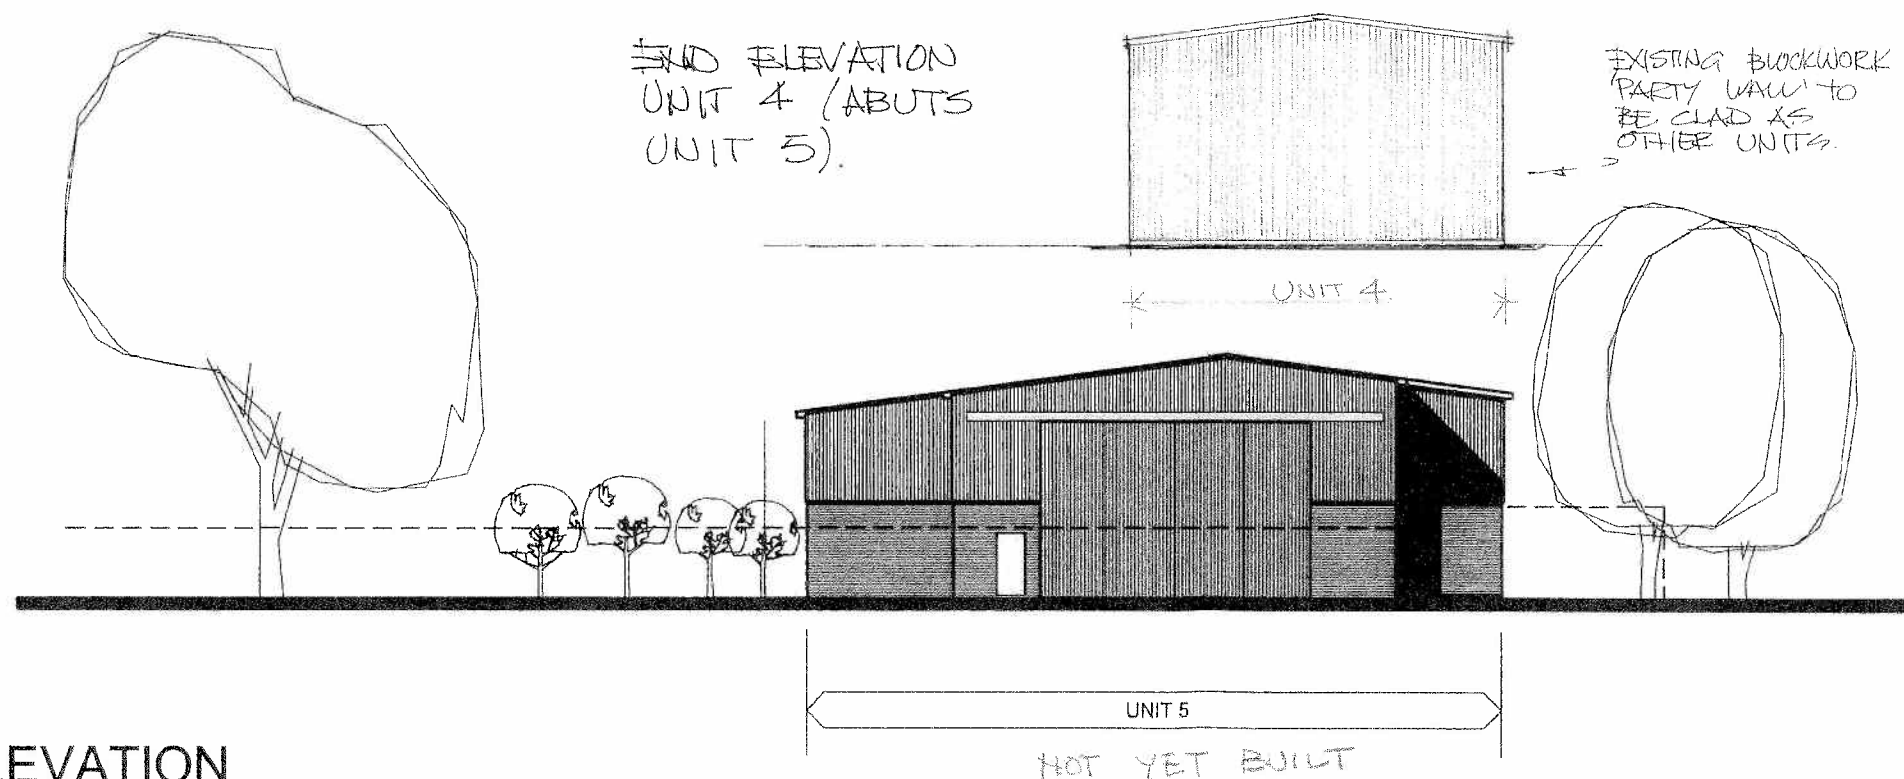

EAST ELEVATION

**DOUGLAS BRIGGS
PARTNERSHIP**

Architects Urban Designers Town Planners
 Telephone 01243 576511 Facsimile 01243 574816
 FLINT BARN * HAM FARM * BOSHAM * WEST SUSSEX PO18 6EH

NEW B1/B2 BUSINESS UNITS
 MILL RYTHE LANE - HAYLING ISLAND

PROPOSED - ELEVATIONS (4 of 4).

REV comment date
 A Redrawn 24/07/08

May 2006
 1:250

6702-124A

