



SUPERSEDED

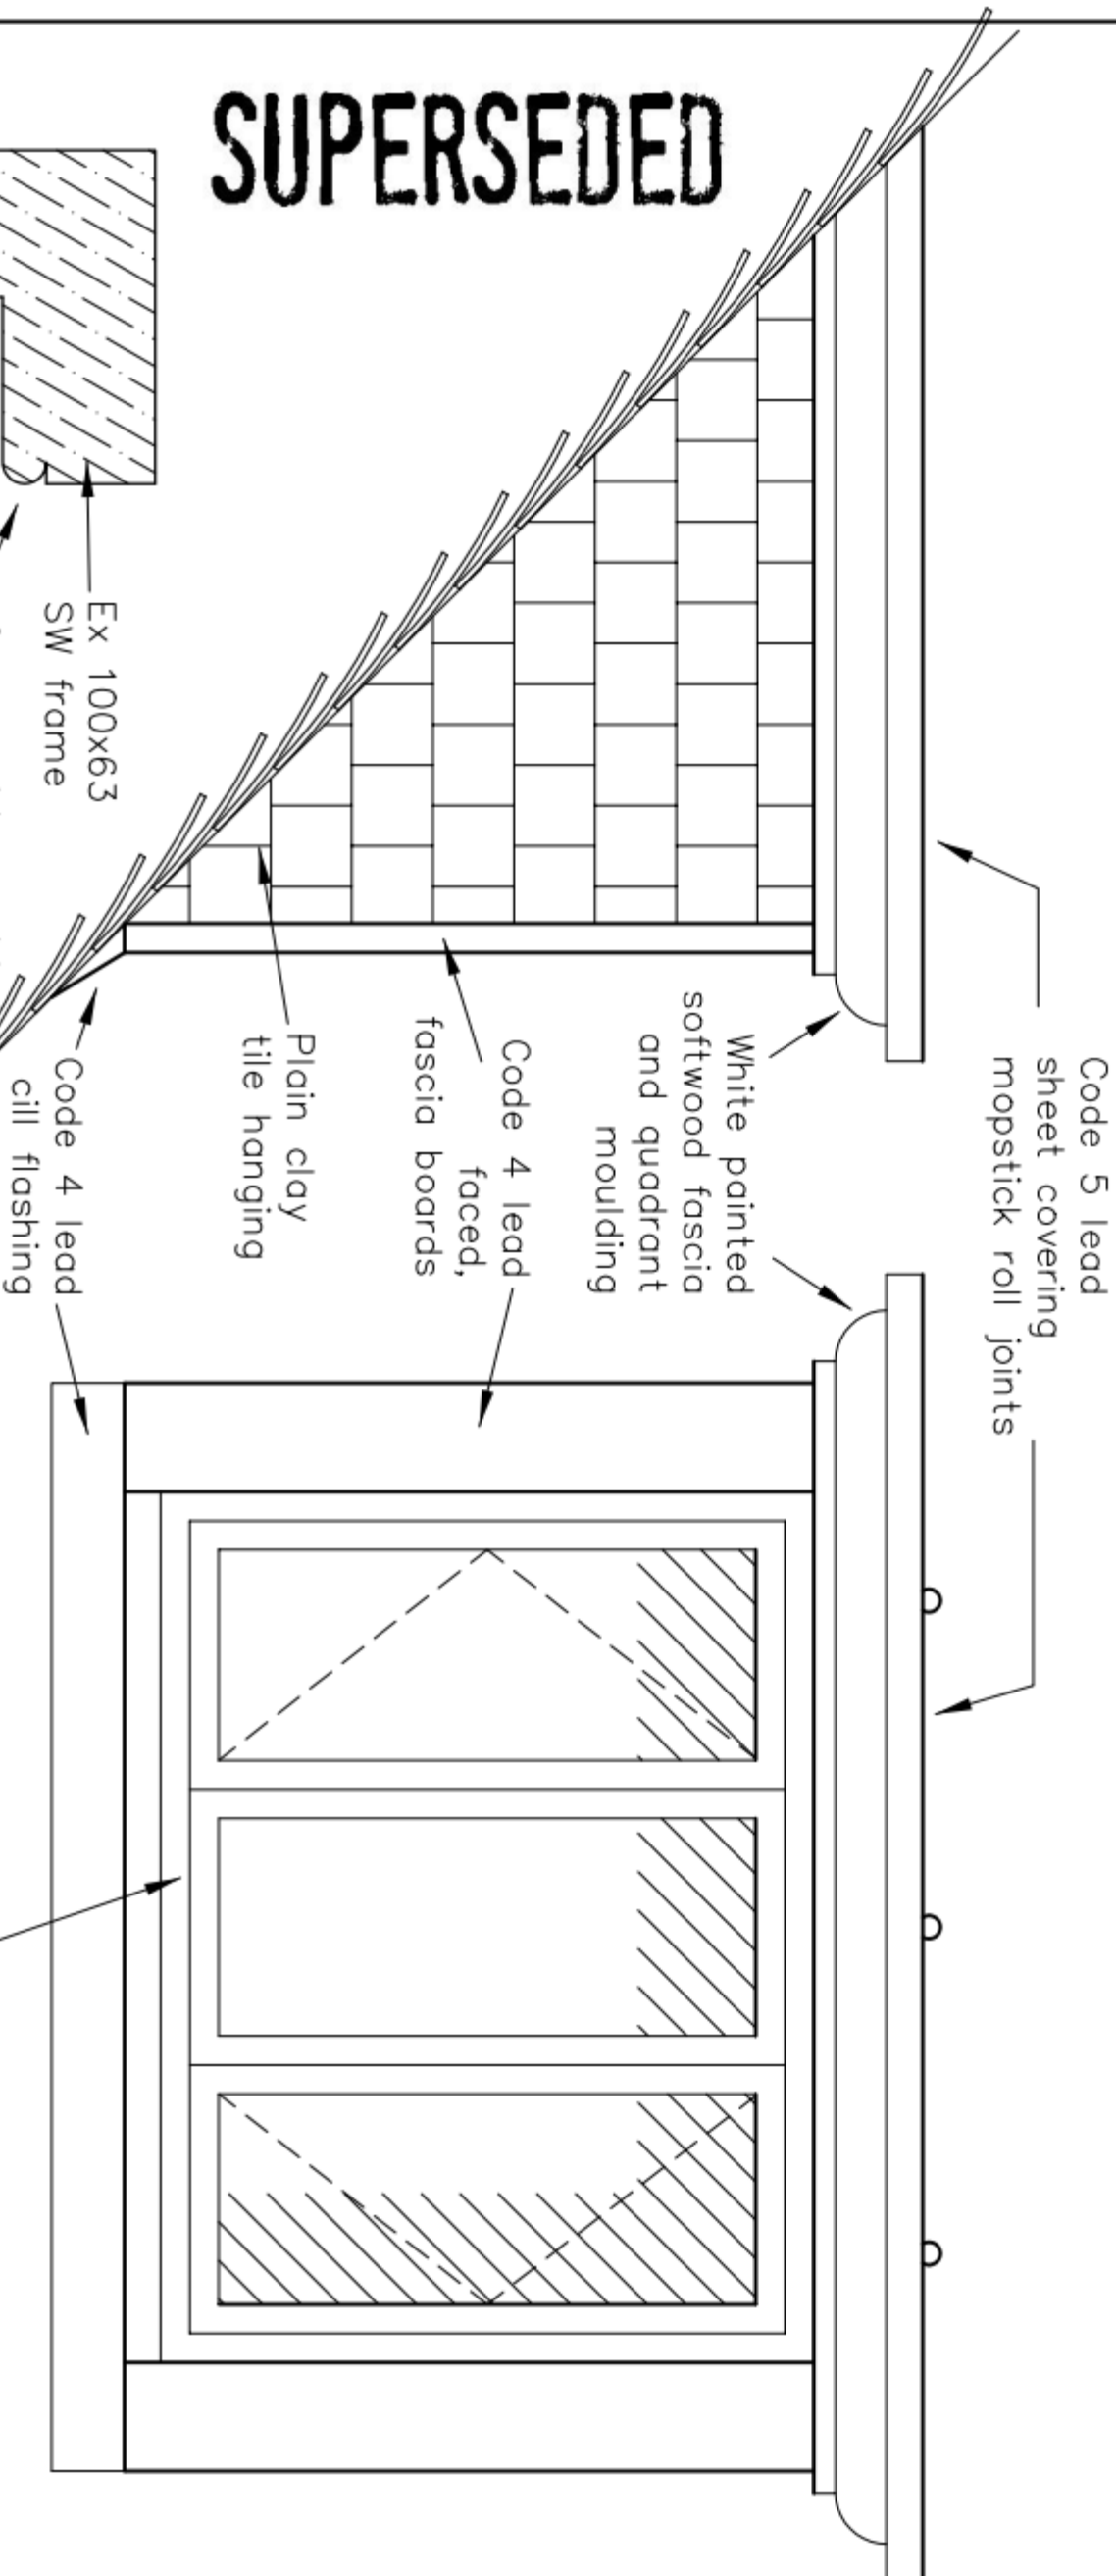

ELEVATIONS

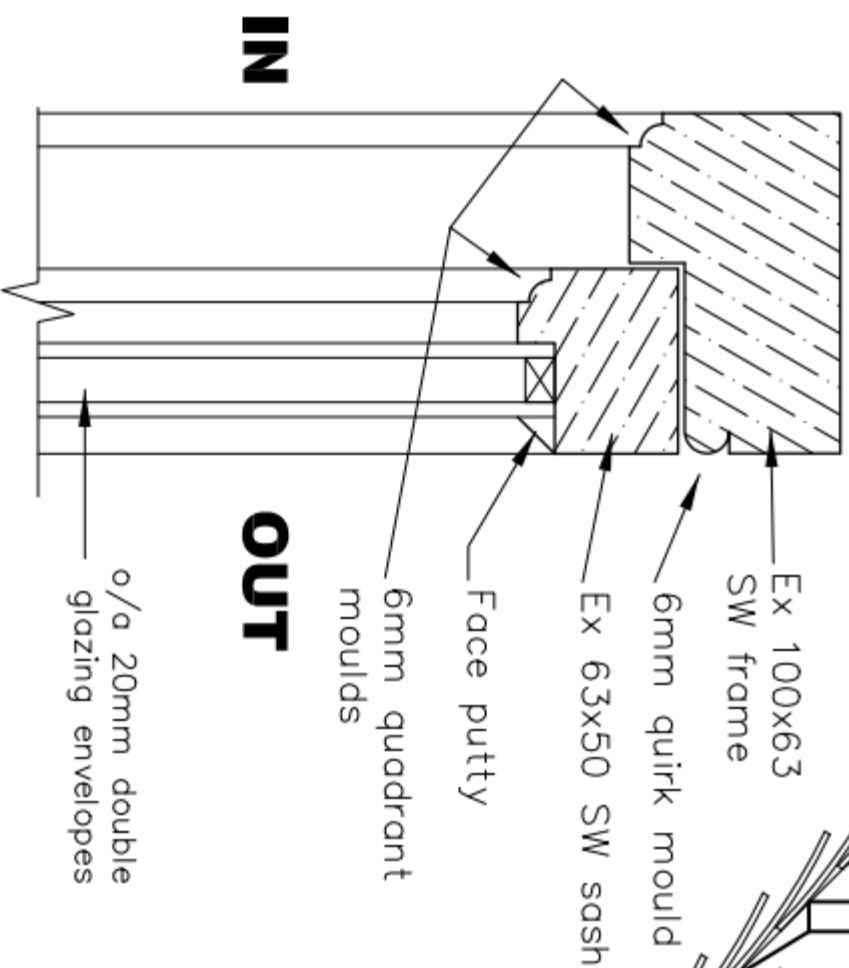

1:2 DETAIL

1.0 METRE



Davies Pharmacy
12 West Street
Havant

New Dormers #1

Martin Critchley
Chartered Architect
7 North Street
Havant, Hampshire, PO9 1PW
023 92 474 919
critchleyarchitect@hotmail.com

Scale A3 = 1 : 10
Drawn WHC
Date 09/10/13
Revisions
A.
B.
C.
D.

1317-601