
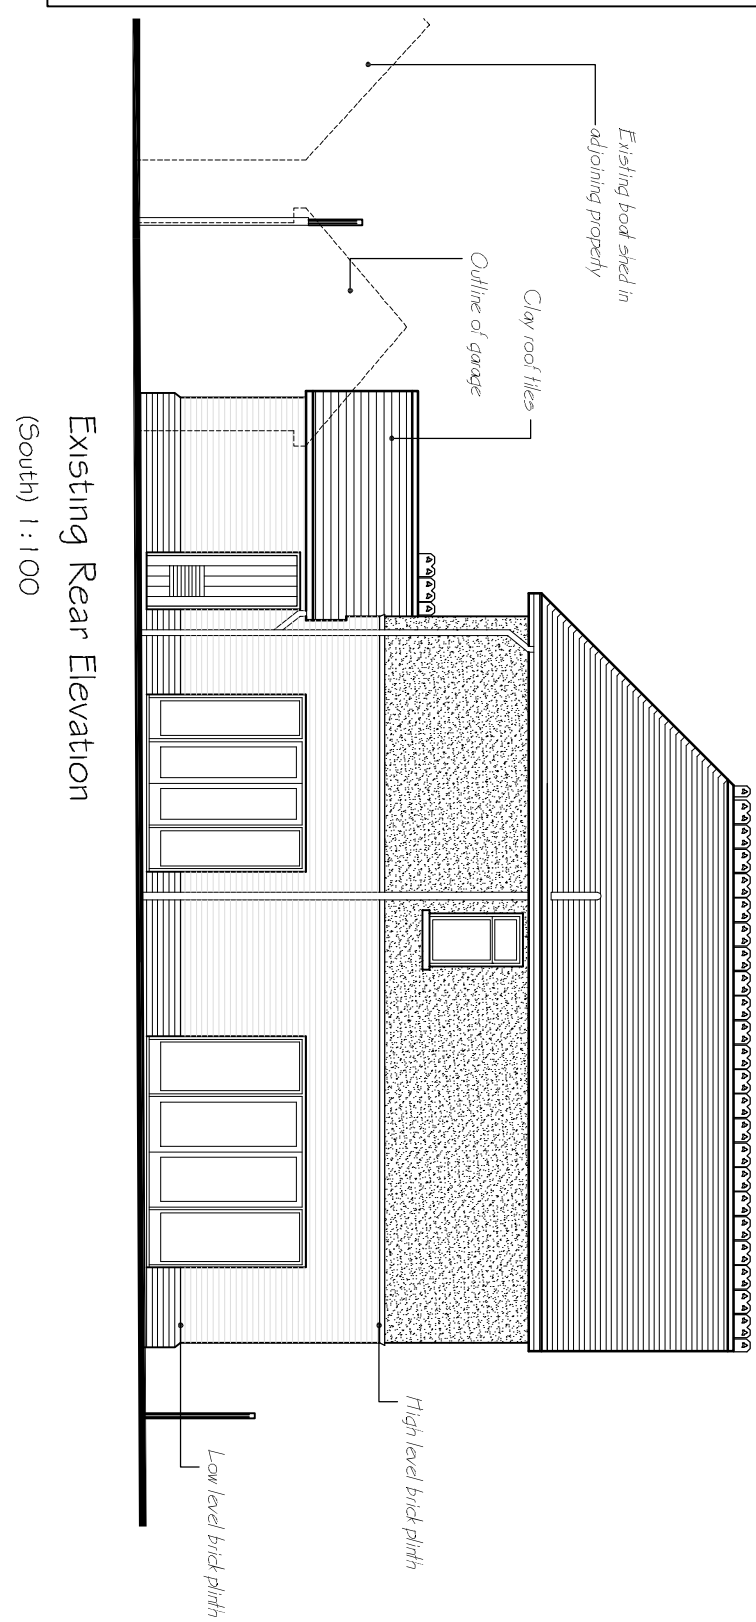
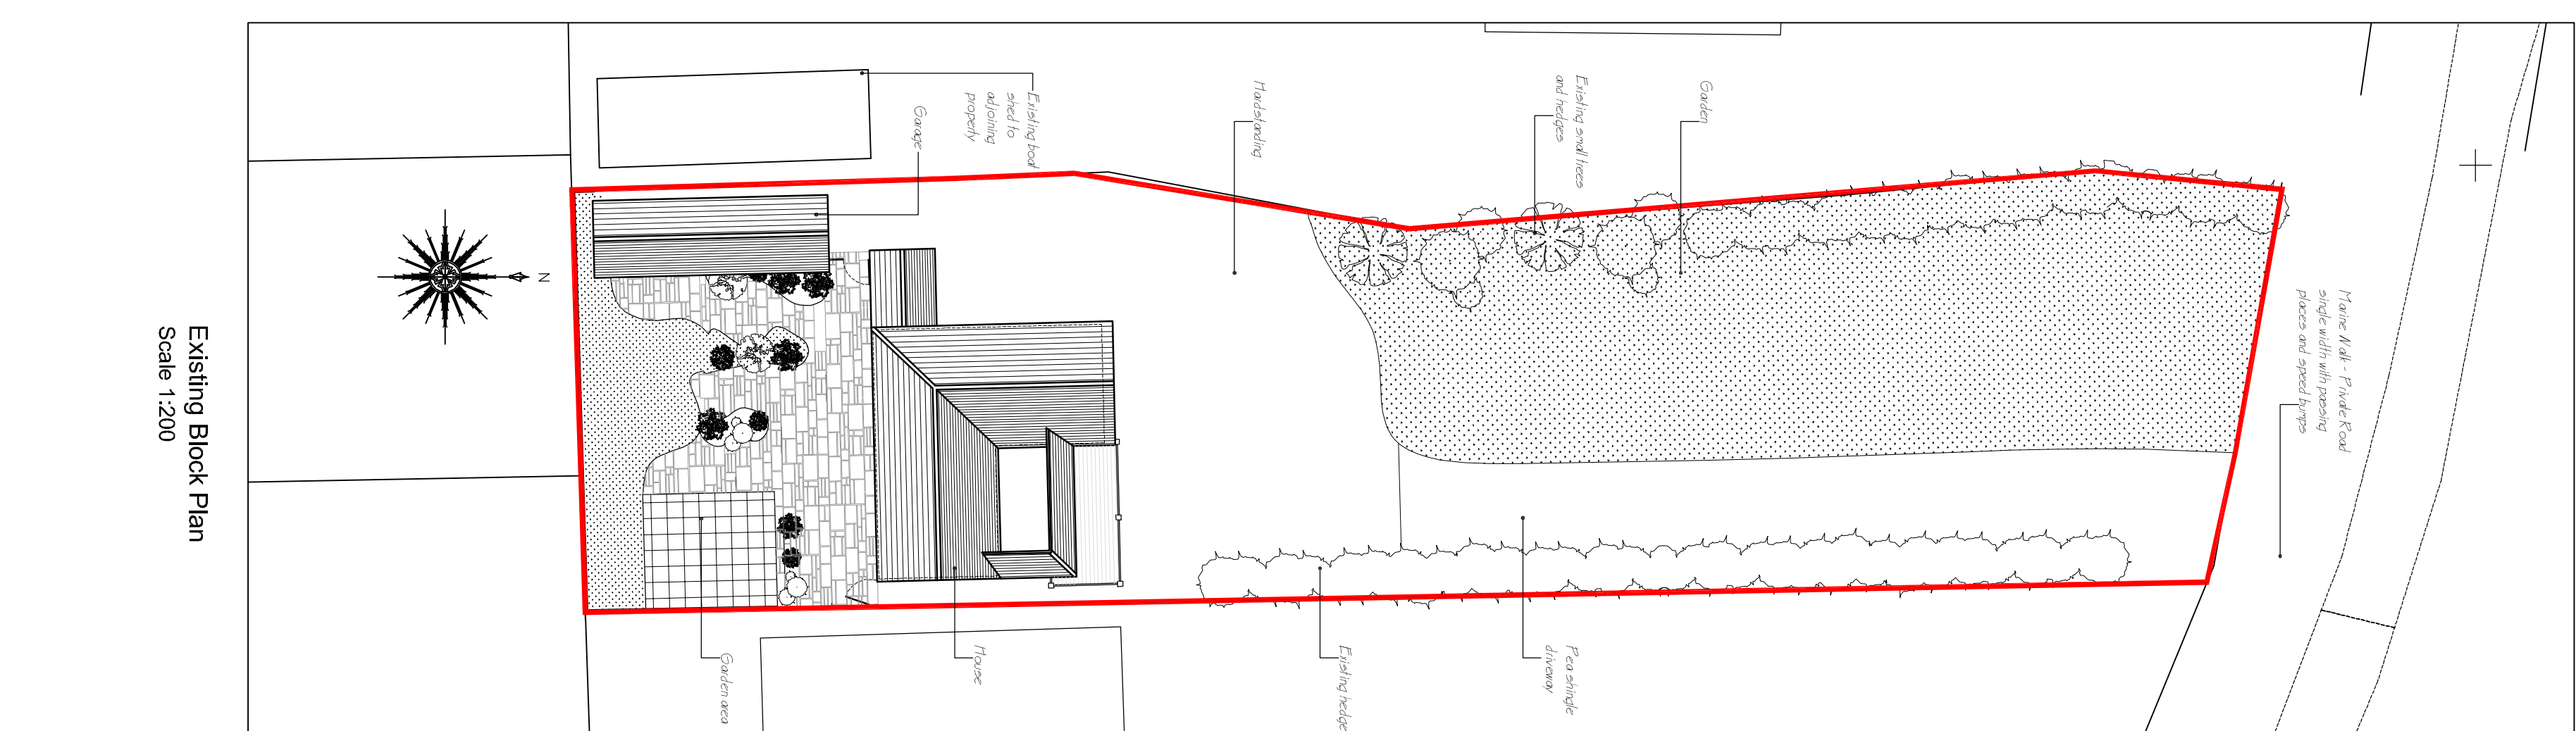
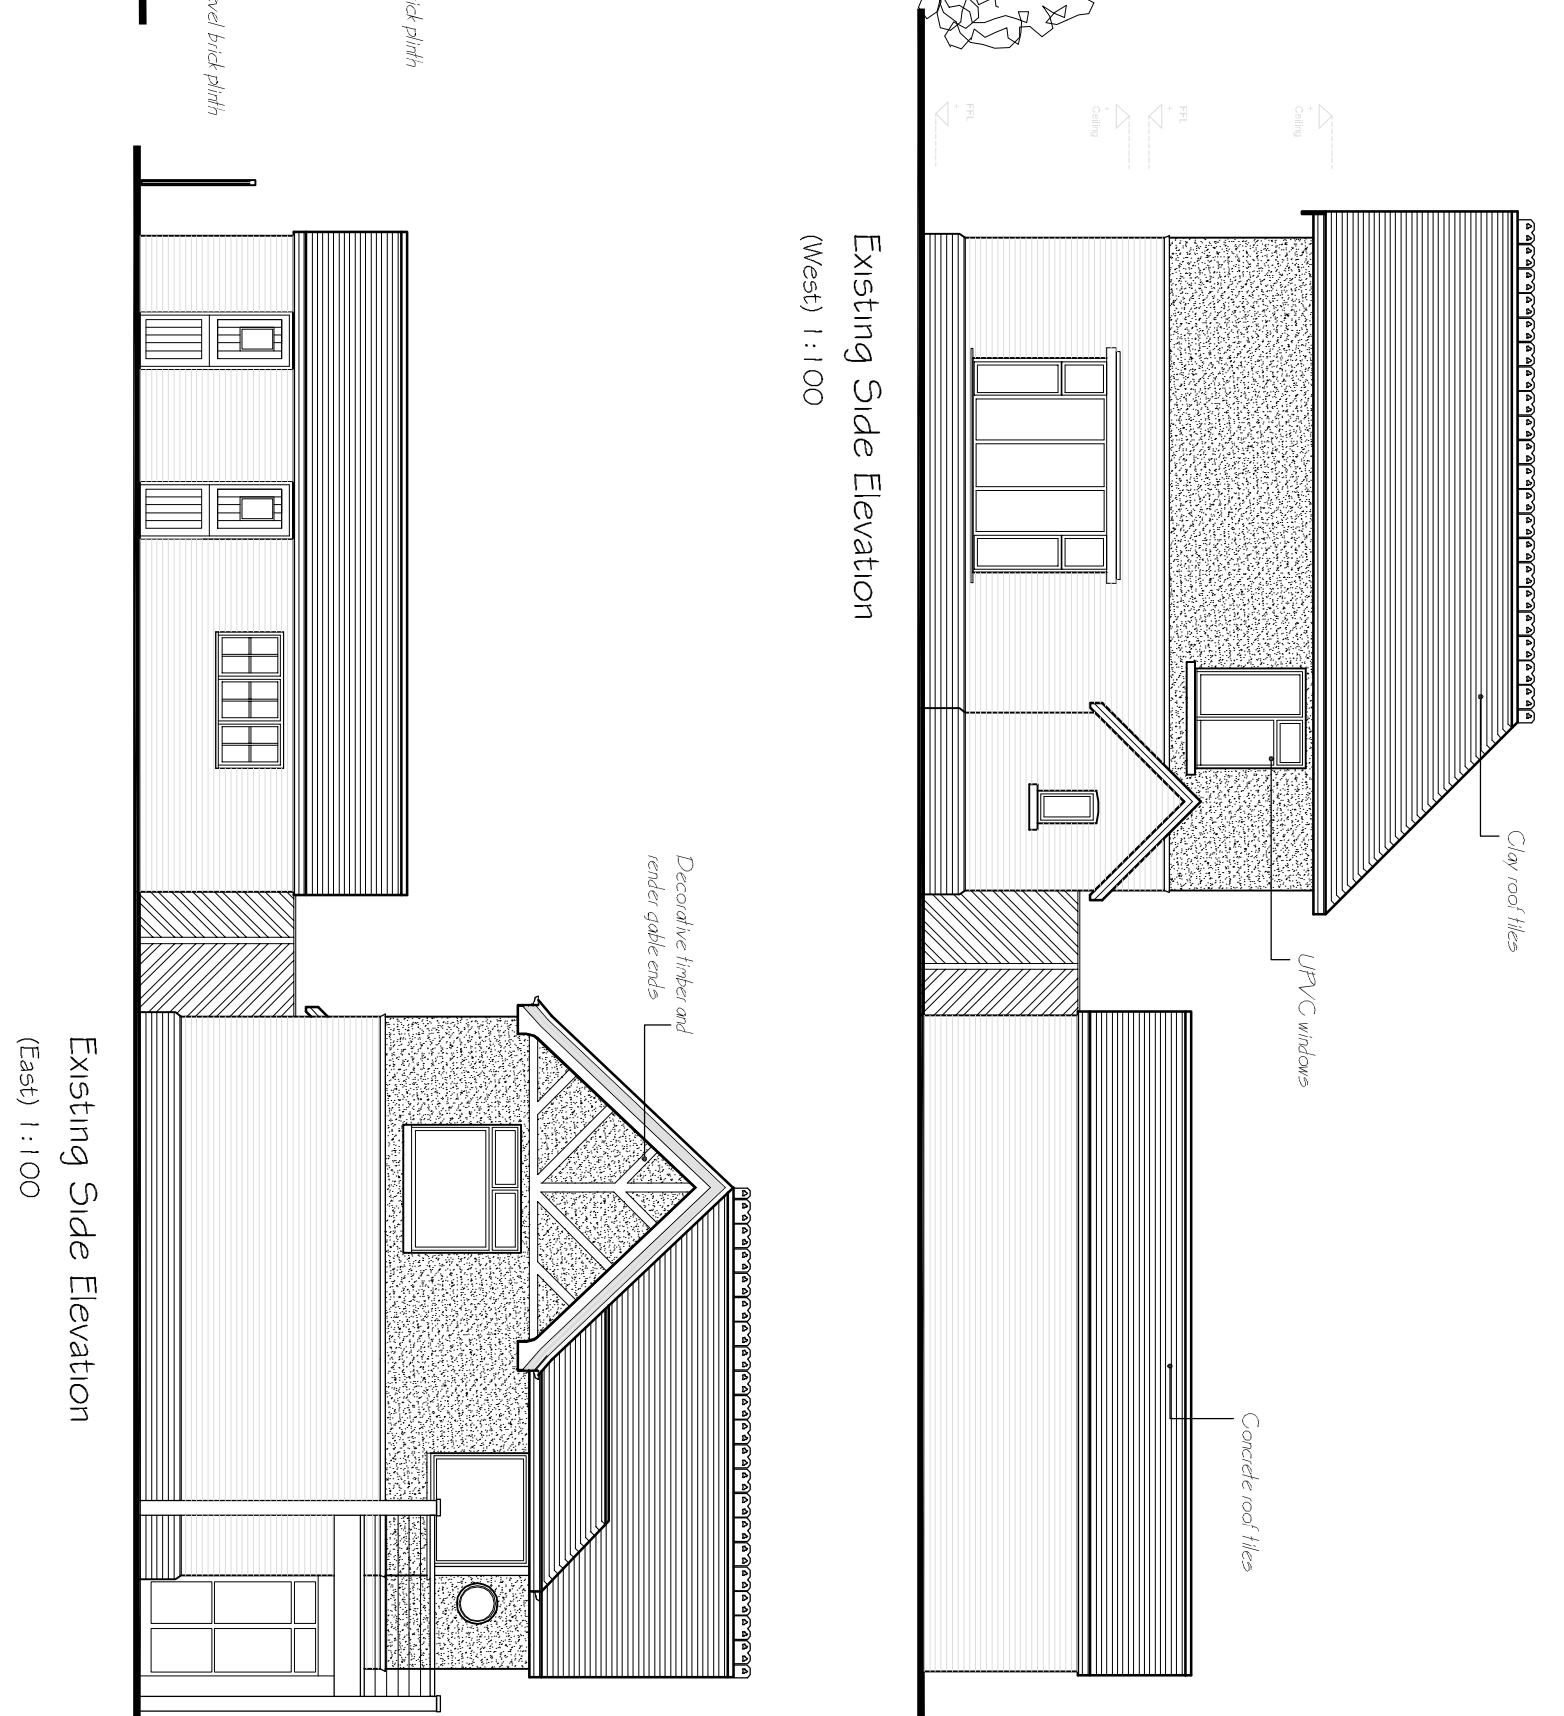
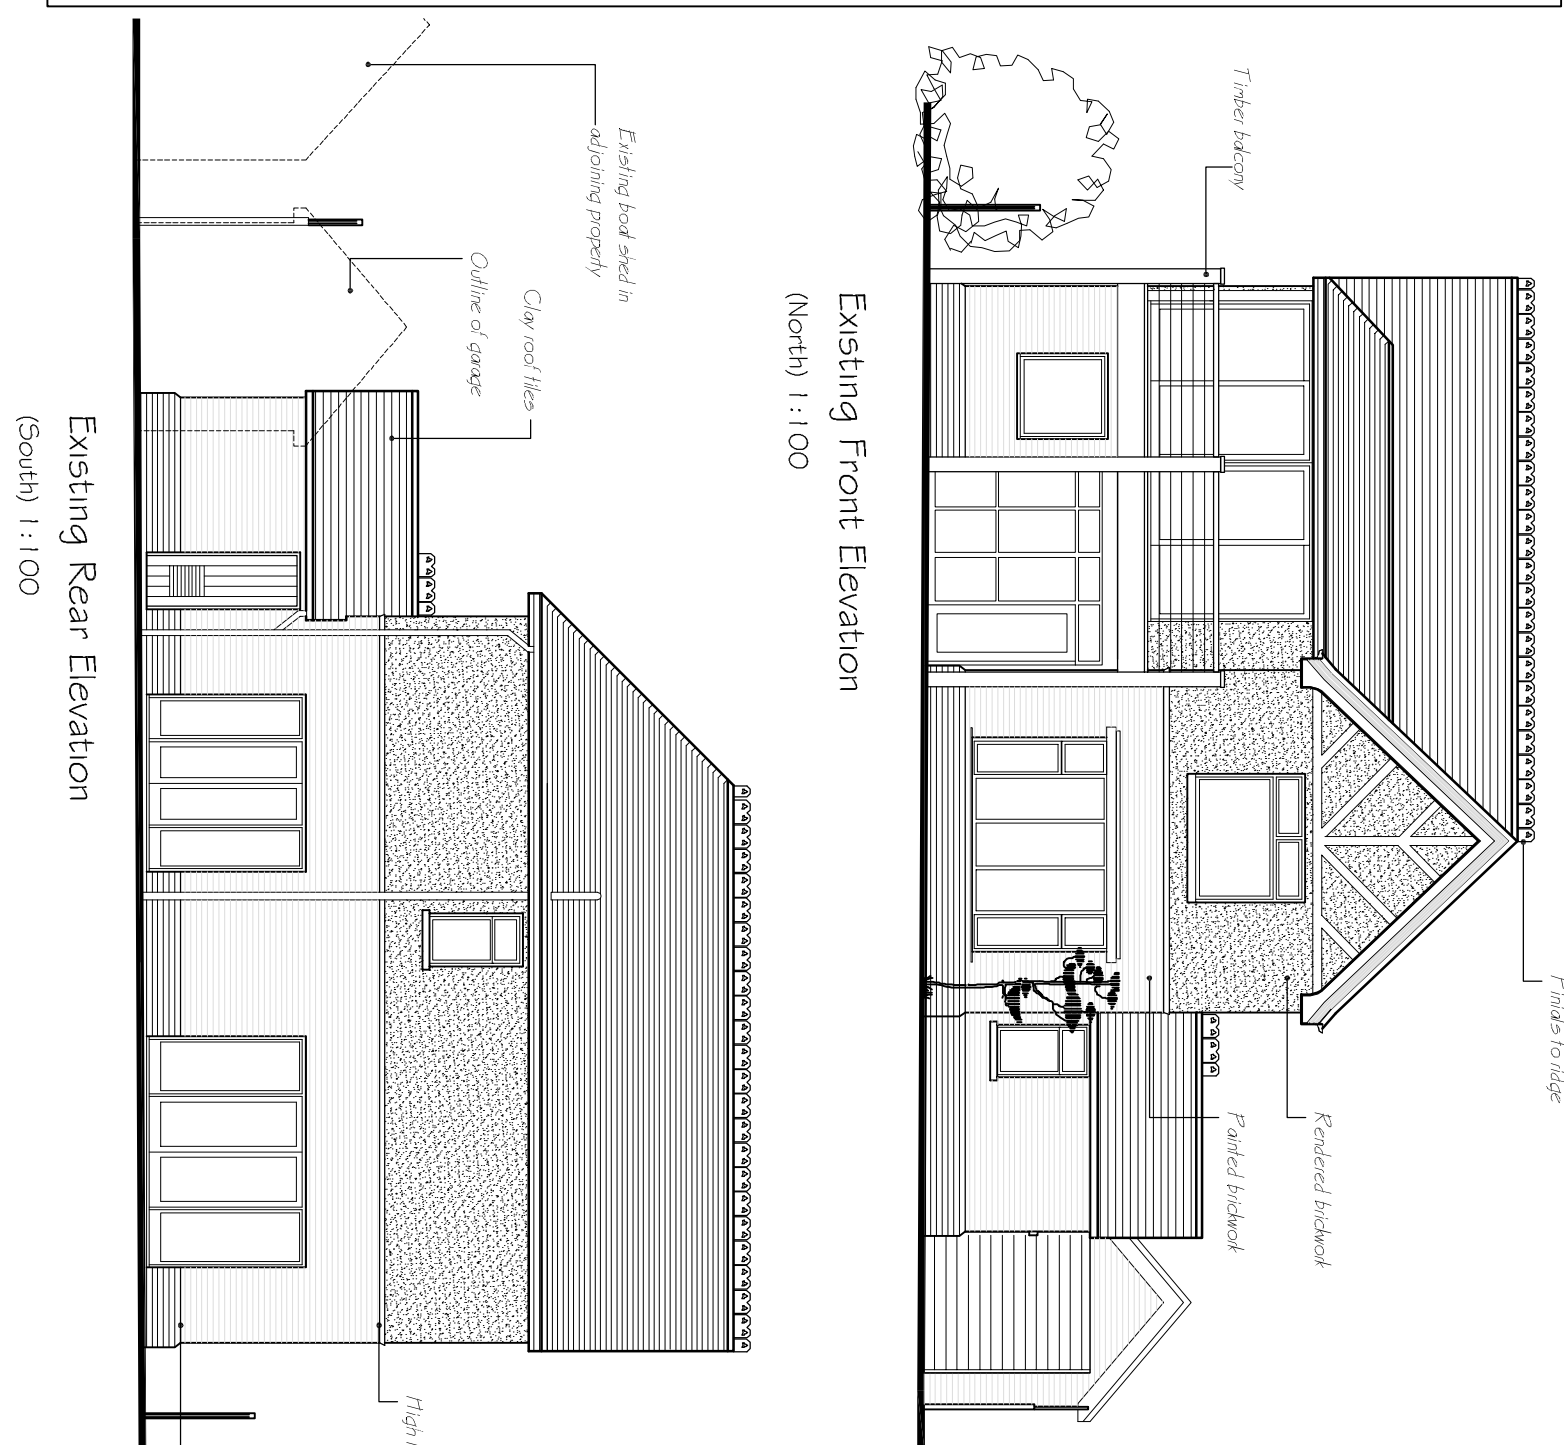
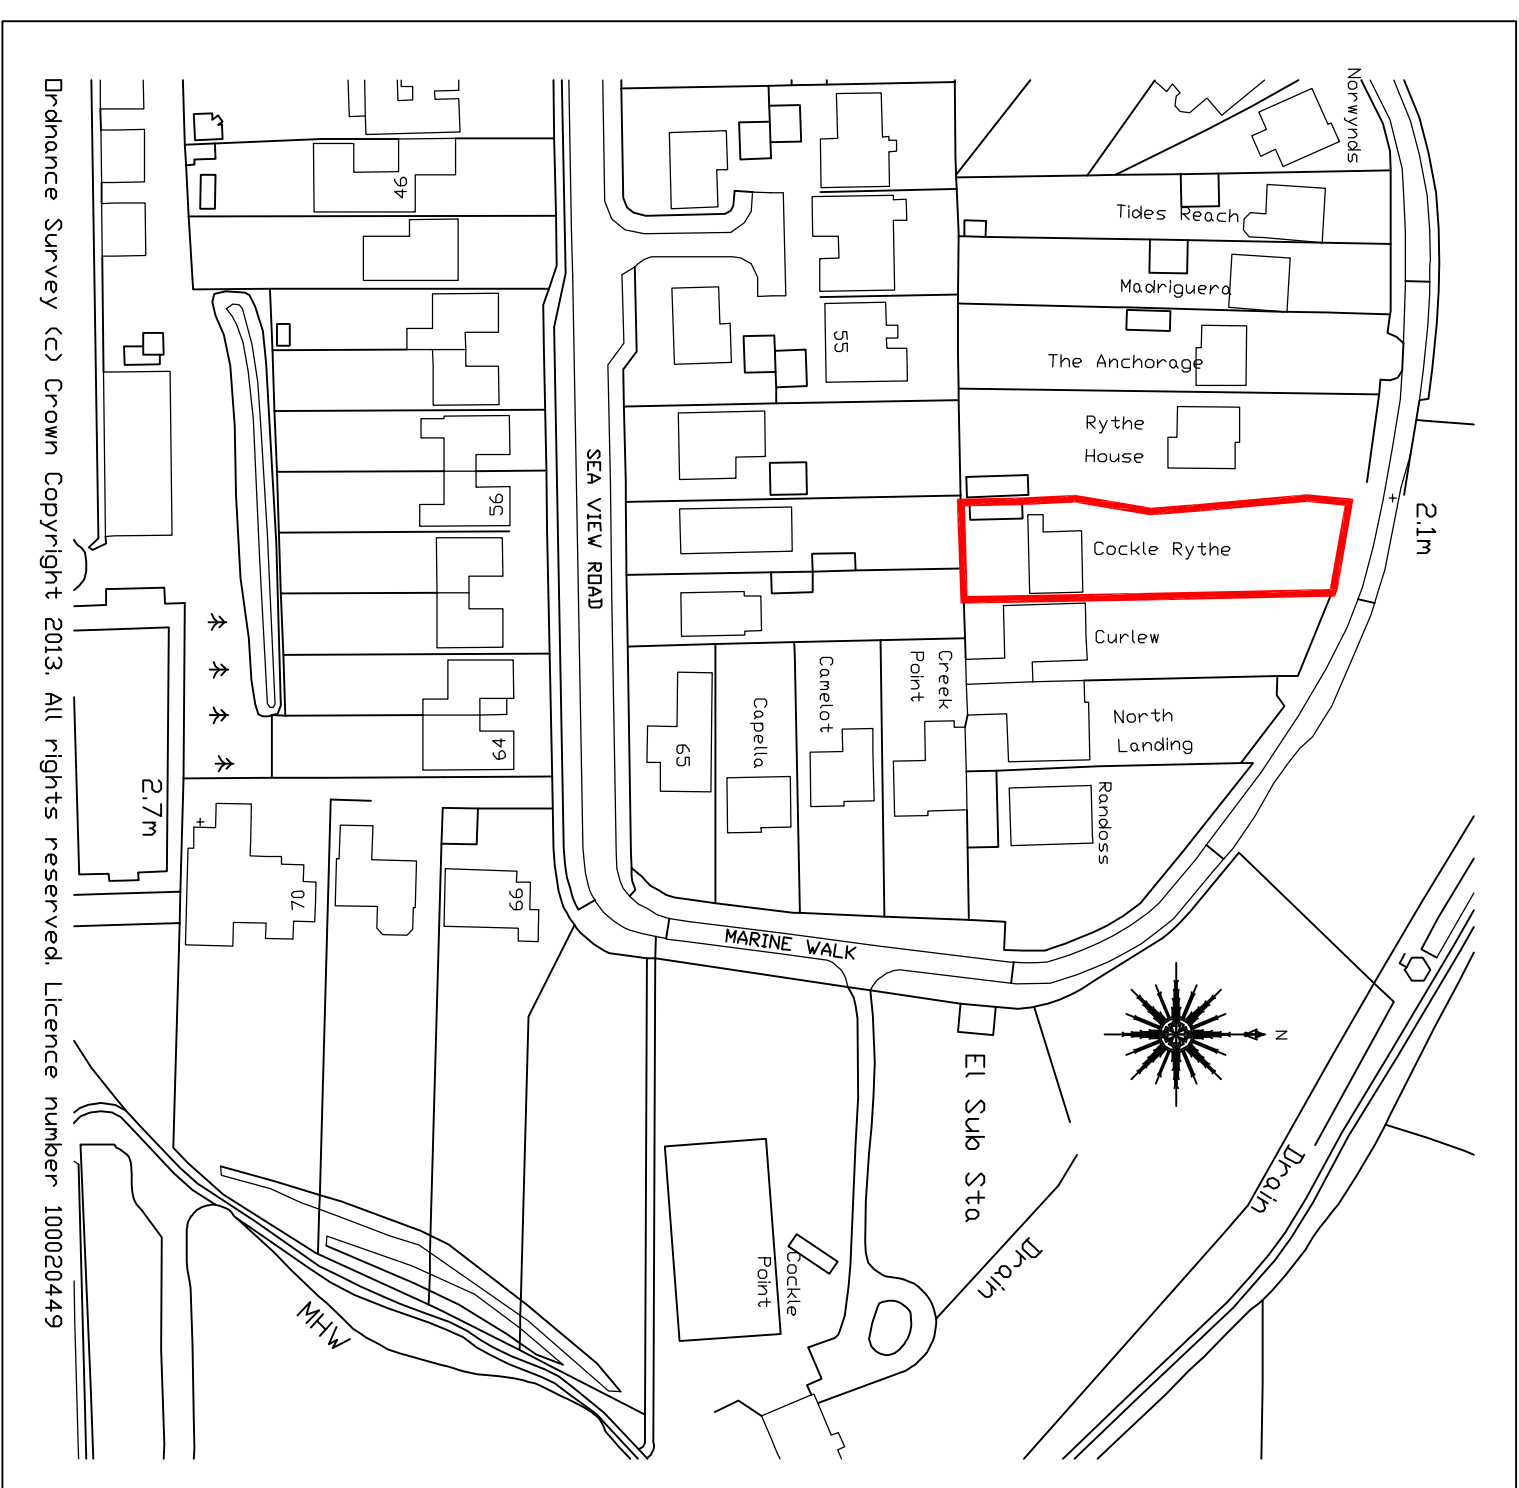
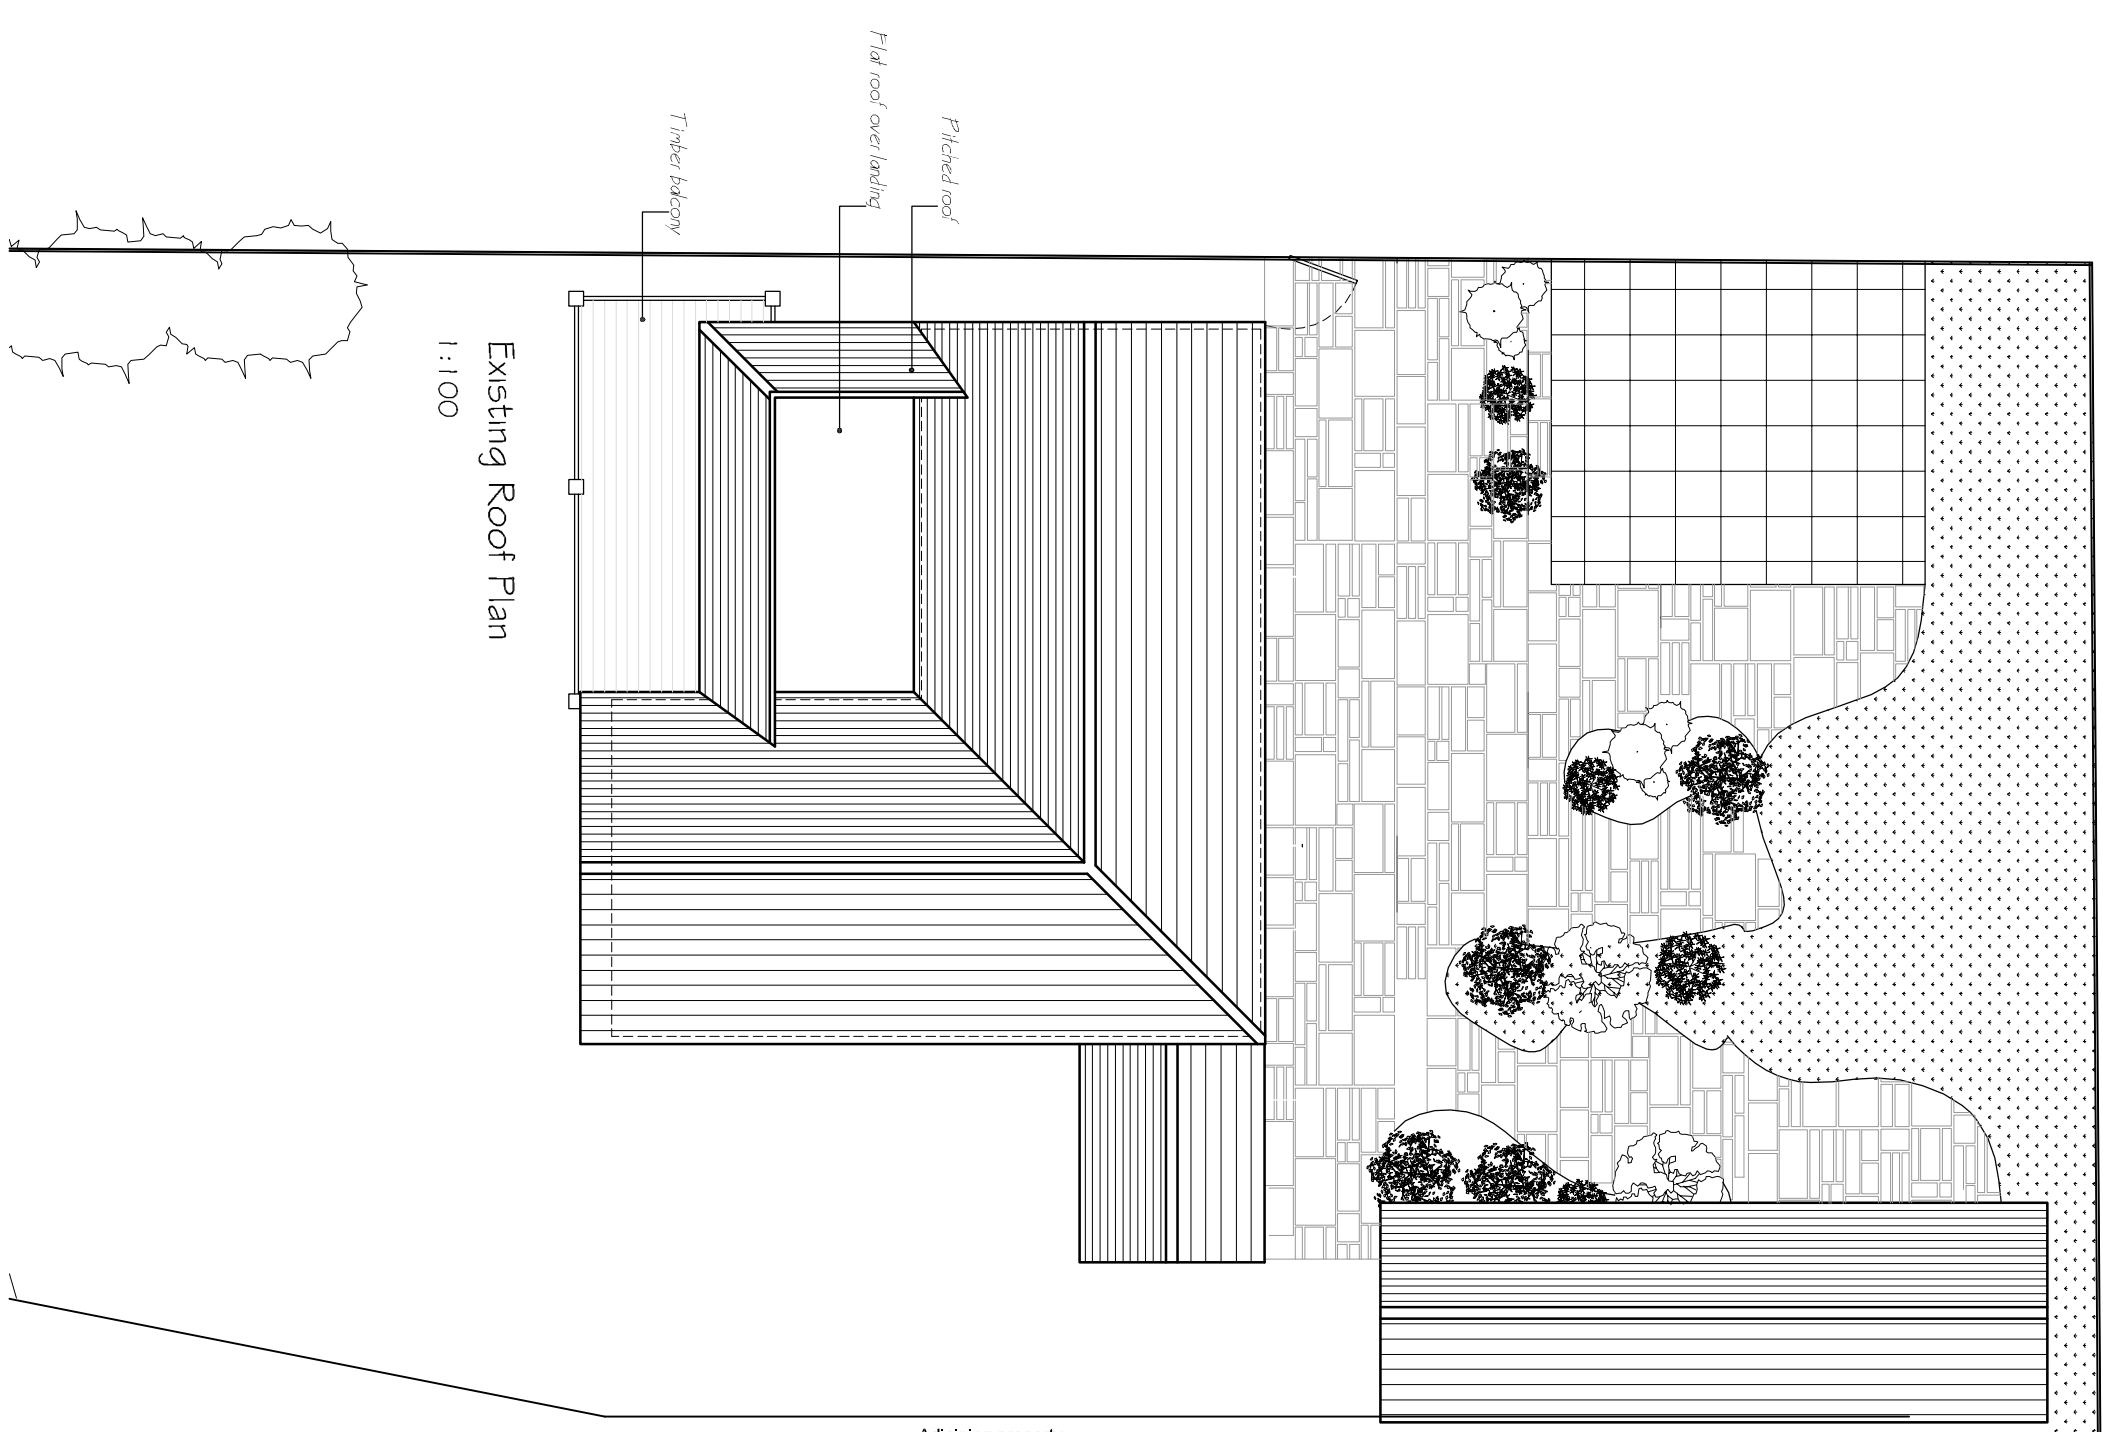
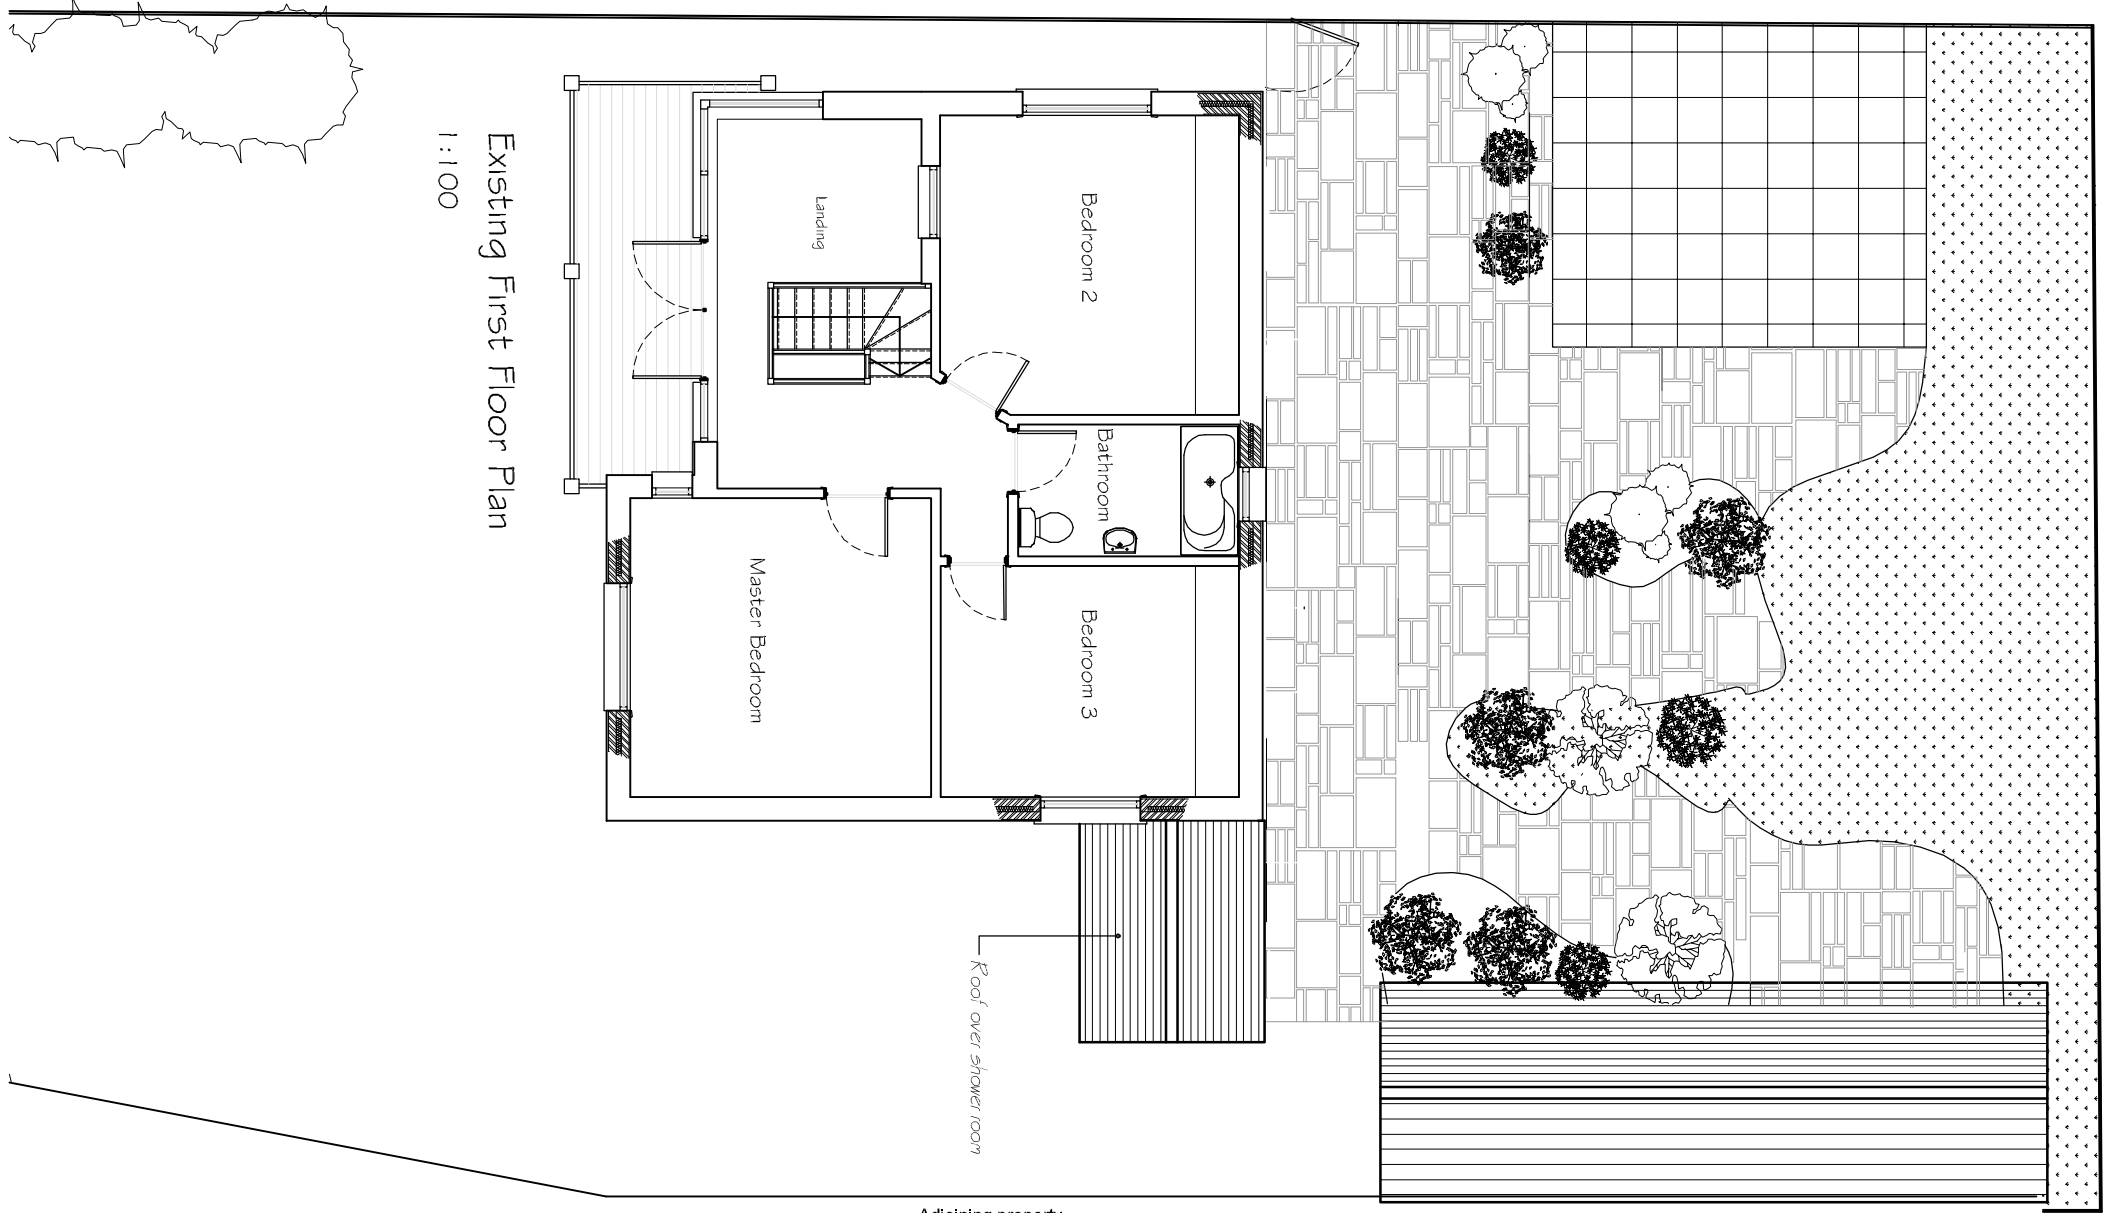


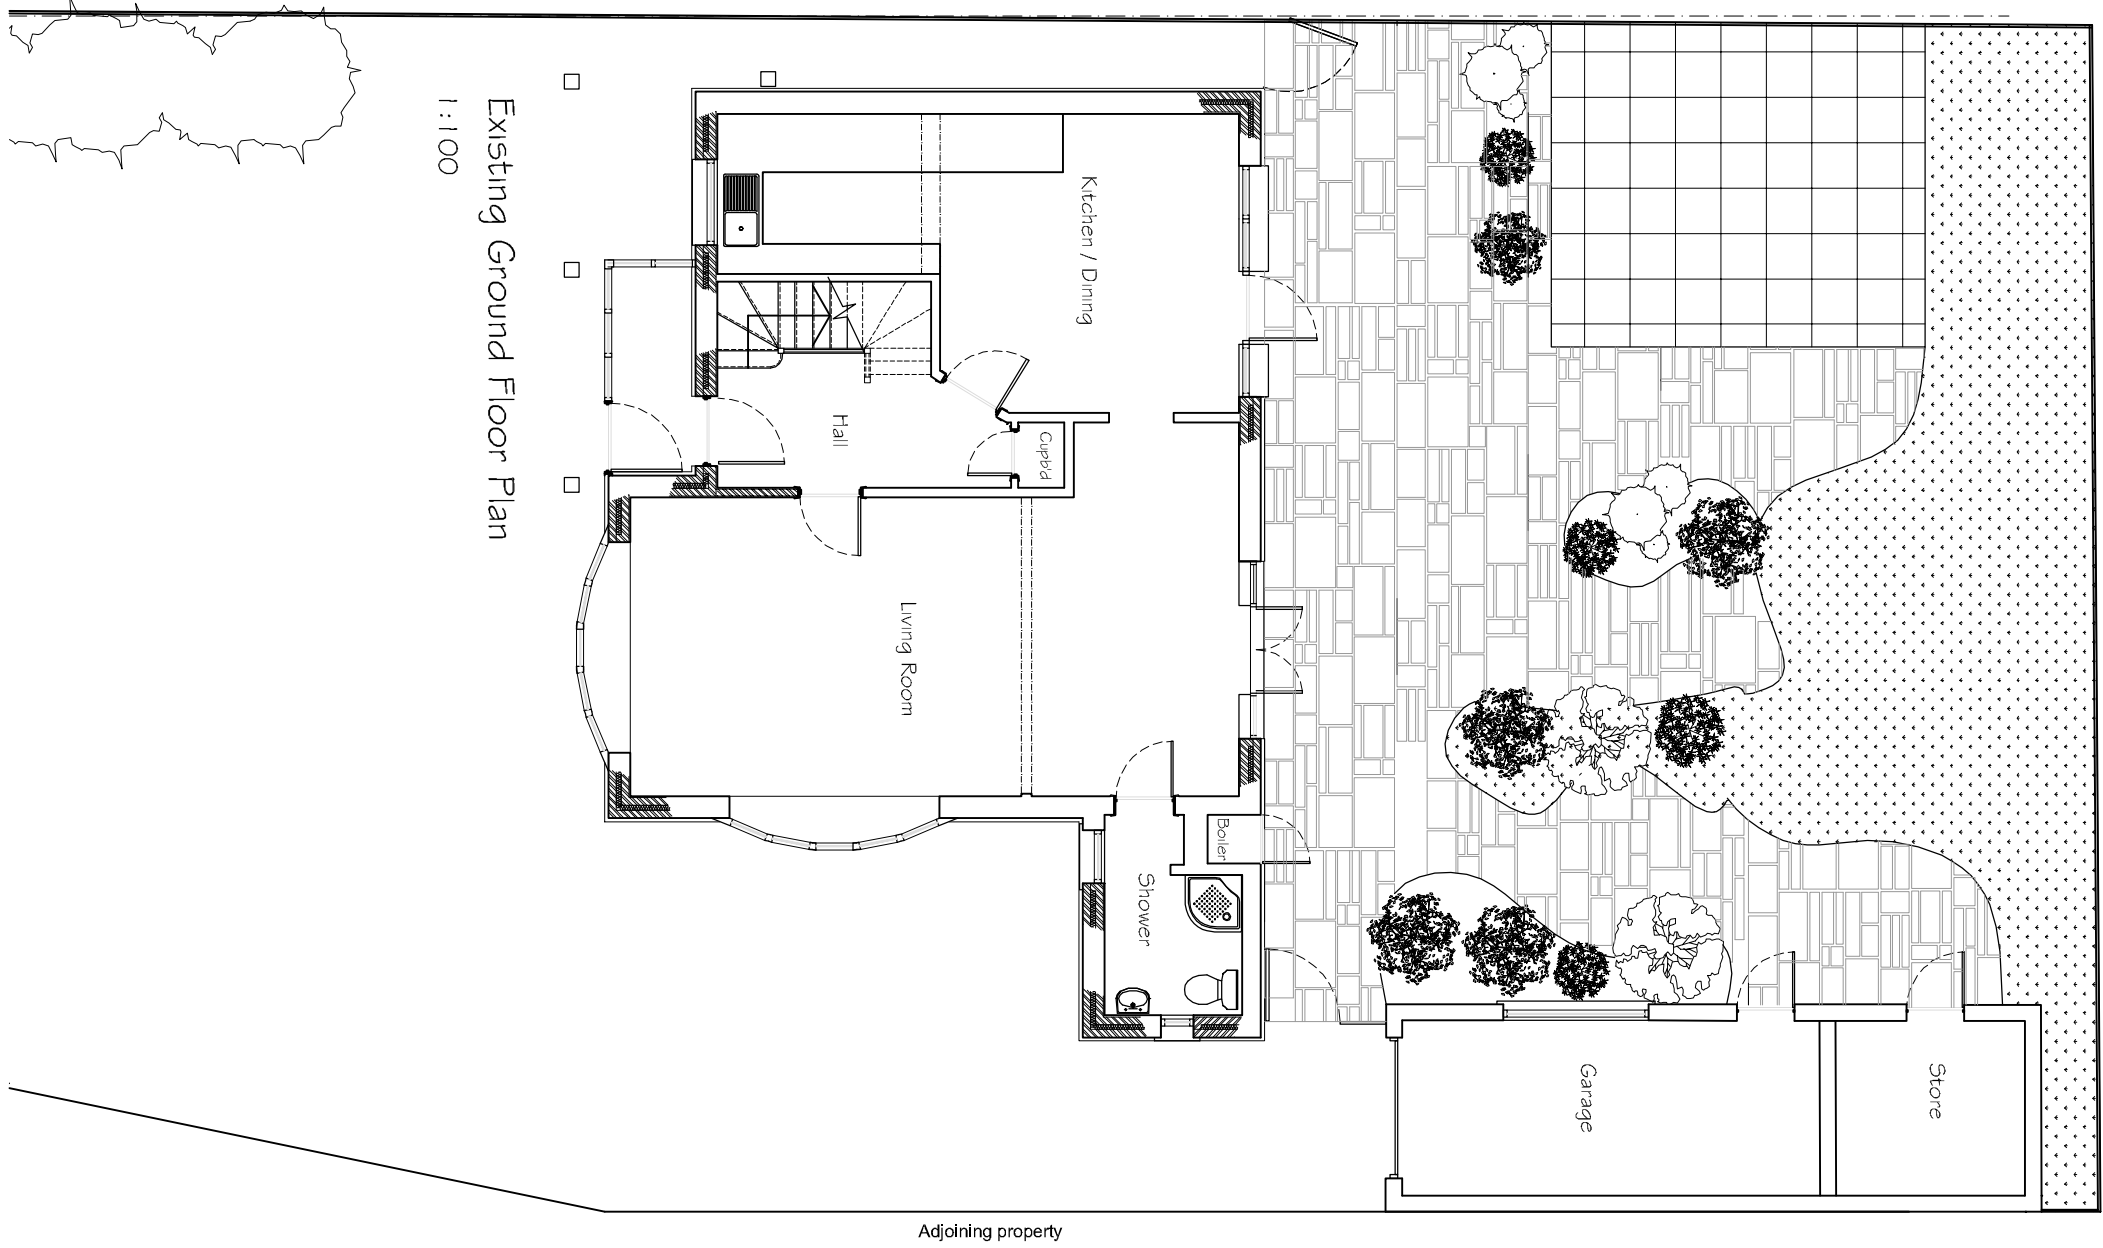

Rev	Description	Date	PM
REVISIONS			

PLANNING

©Draw Limited
©Copyright Reserved 2011.

Scale: 1:100,1:200,1:1250@A
Date: 0 MAY2013

MID

Drawing No.

A	B	C	D	E	F	G	H
I	K	L	M	N	O	P	Q
R	S	T	U	V	W	X	Y
Z							

A	B	C	D	E	F	G	H
I	K	L	M	N	O	P	Q
R	S	T	U	V	W	X	Y
Z							

A	B	C	D	E	F	G	H
I	K	L	M	N	O	P	Q
R	S	T	U	V	W	X	Y
Z							