




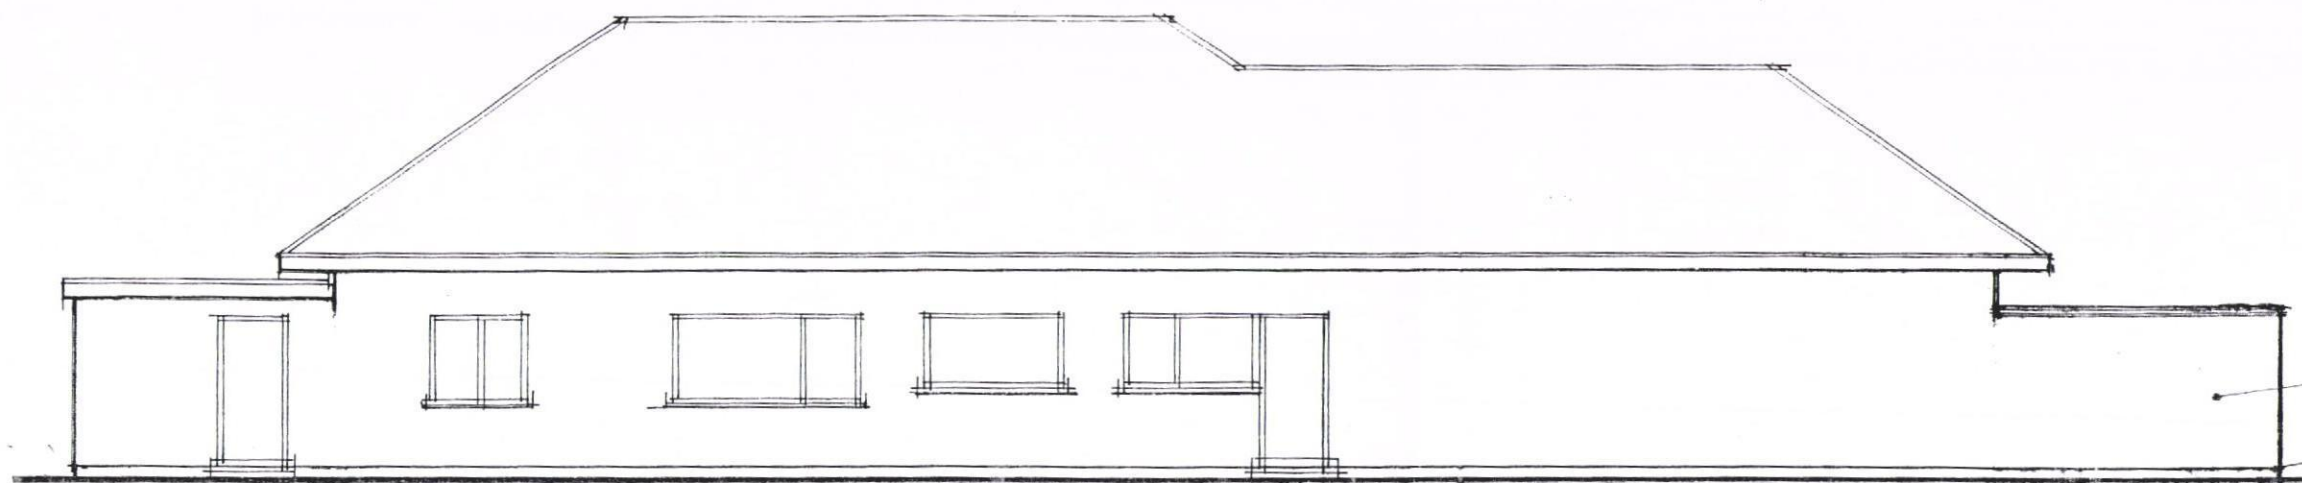


existing side elevation. west.

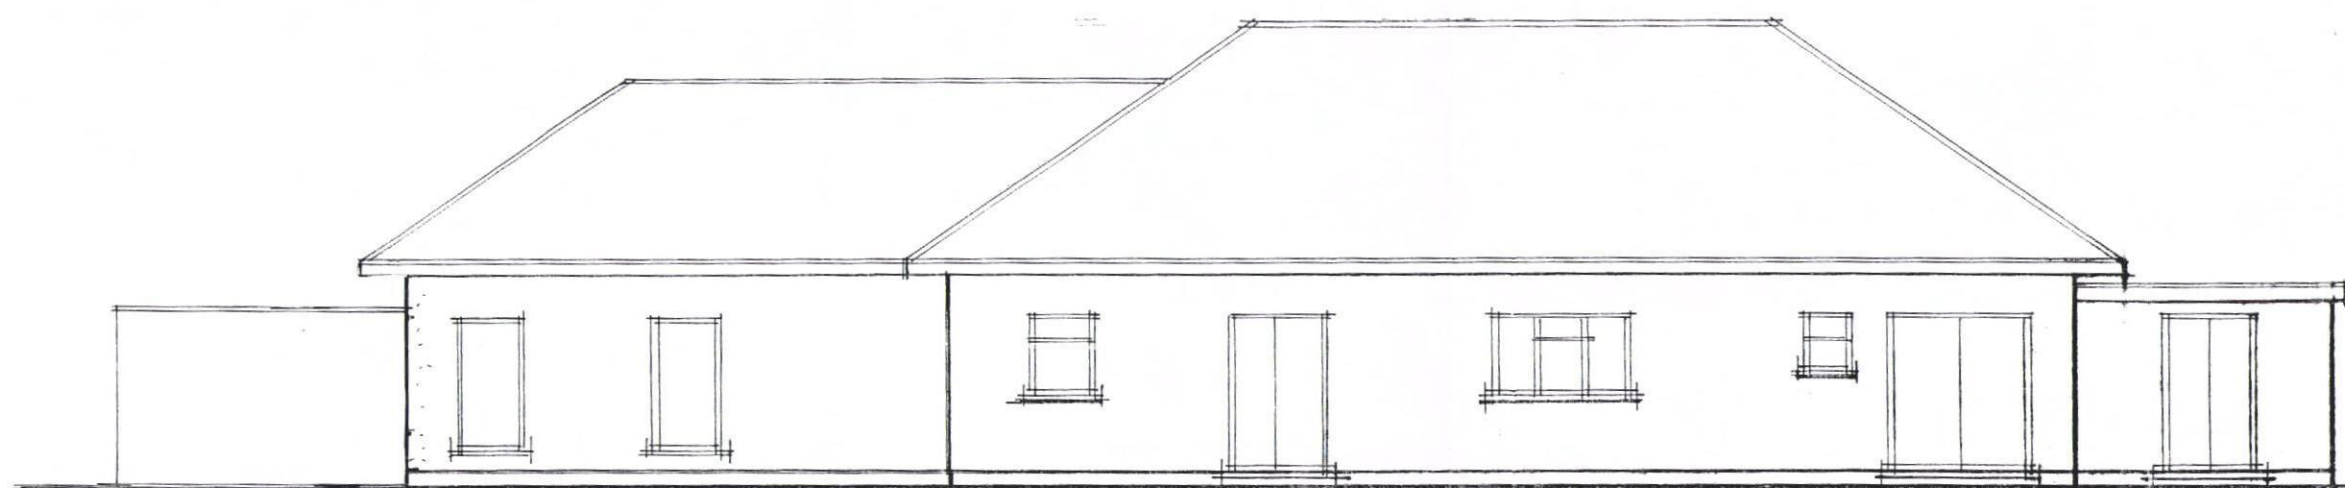

existing side elevation east

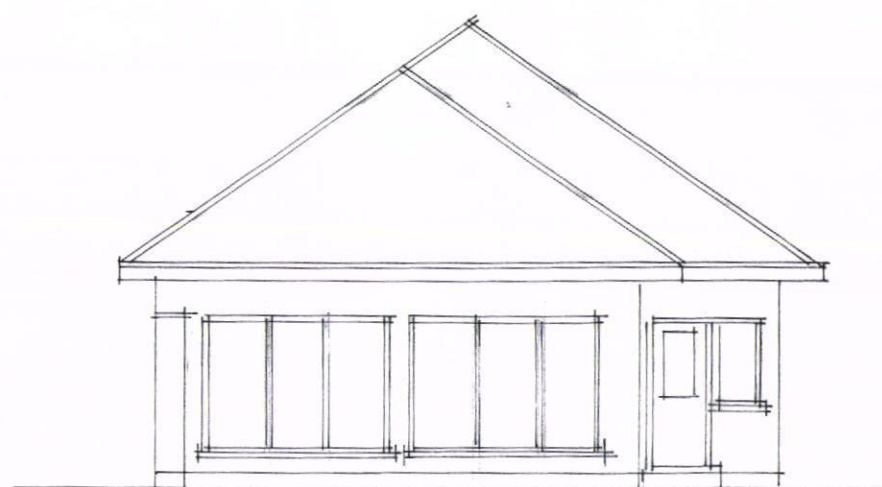

existing front south.

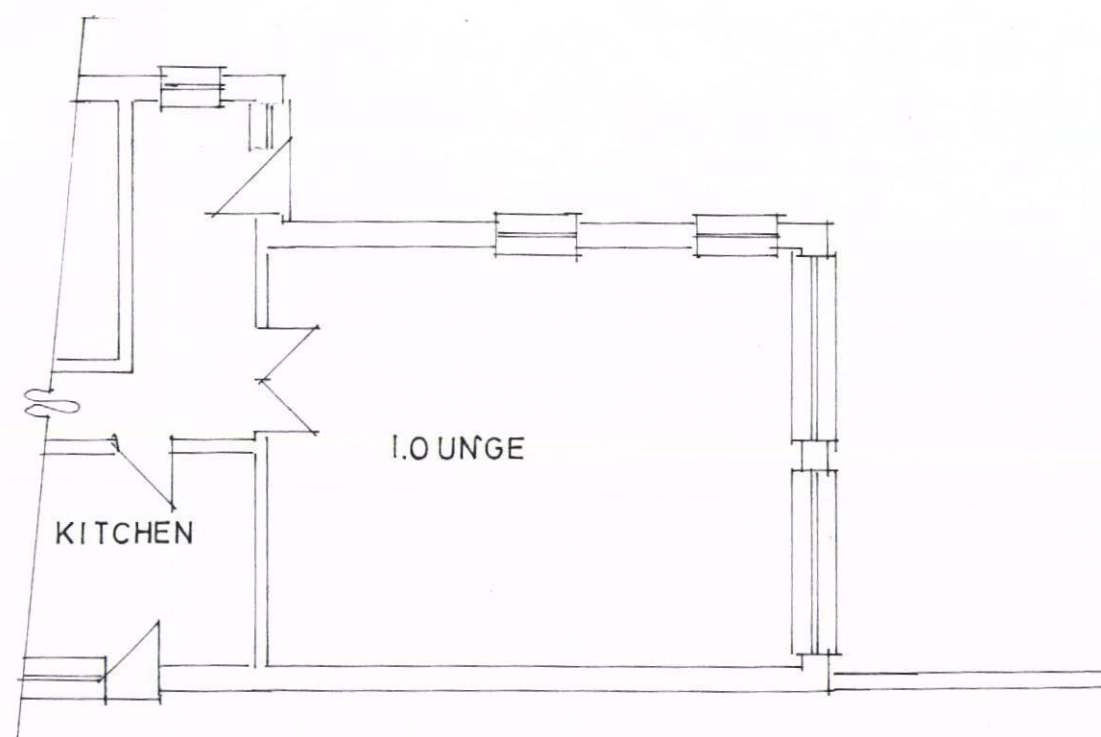

part existing floor plan.



B HINDLE  
42 NOBES AVENUE  
GOSPORT  
PO13 0HT  
07787711781

EXISTING ELEVATIONS  
3A SALTERNS LANE  
HAYLING ISLAND

1:100

B/H

01a.13SOLAR