



Open space section Aa 1:100

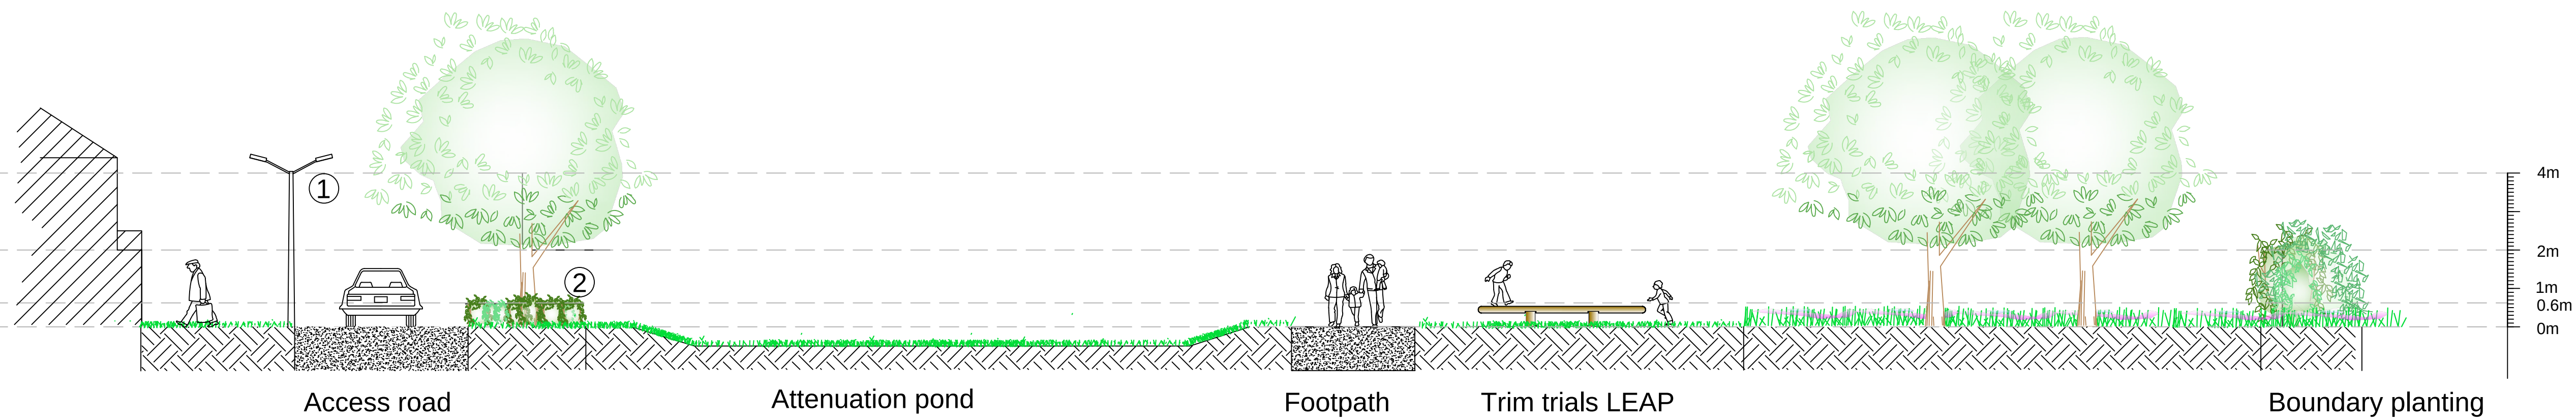

- 1. Directional lighting along residential area for the benefit of wildlife
- 2. Buffer screen planting to be maintained at 0.8-1m high to retain active surveillance of play area.

Substation Planting section Bb 1:50

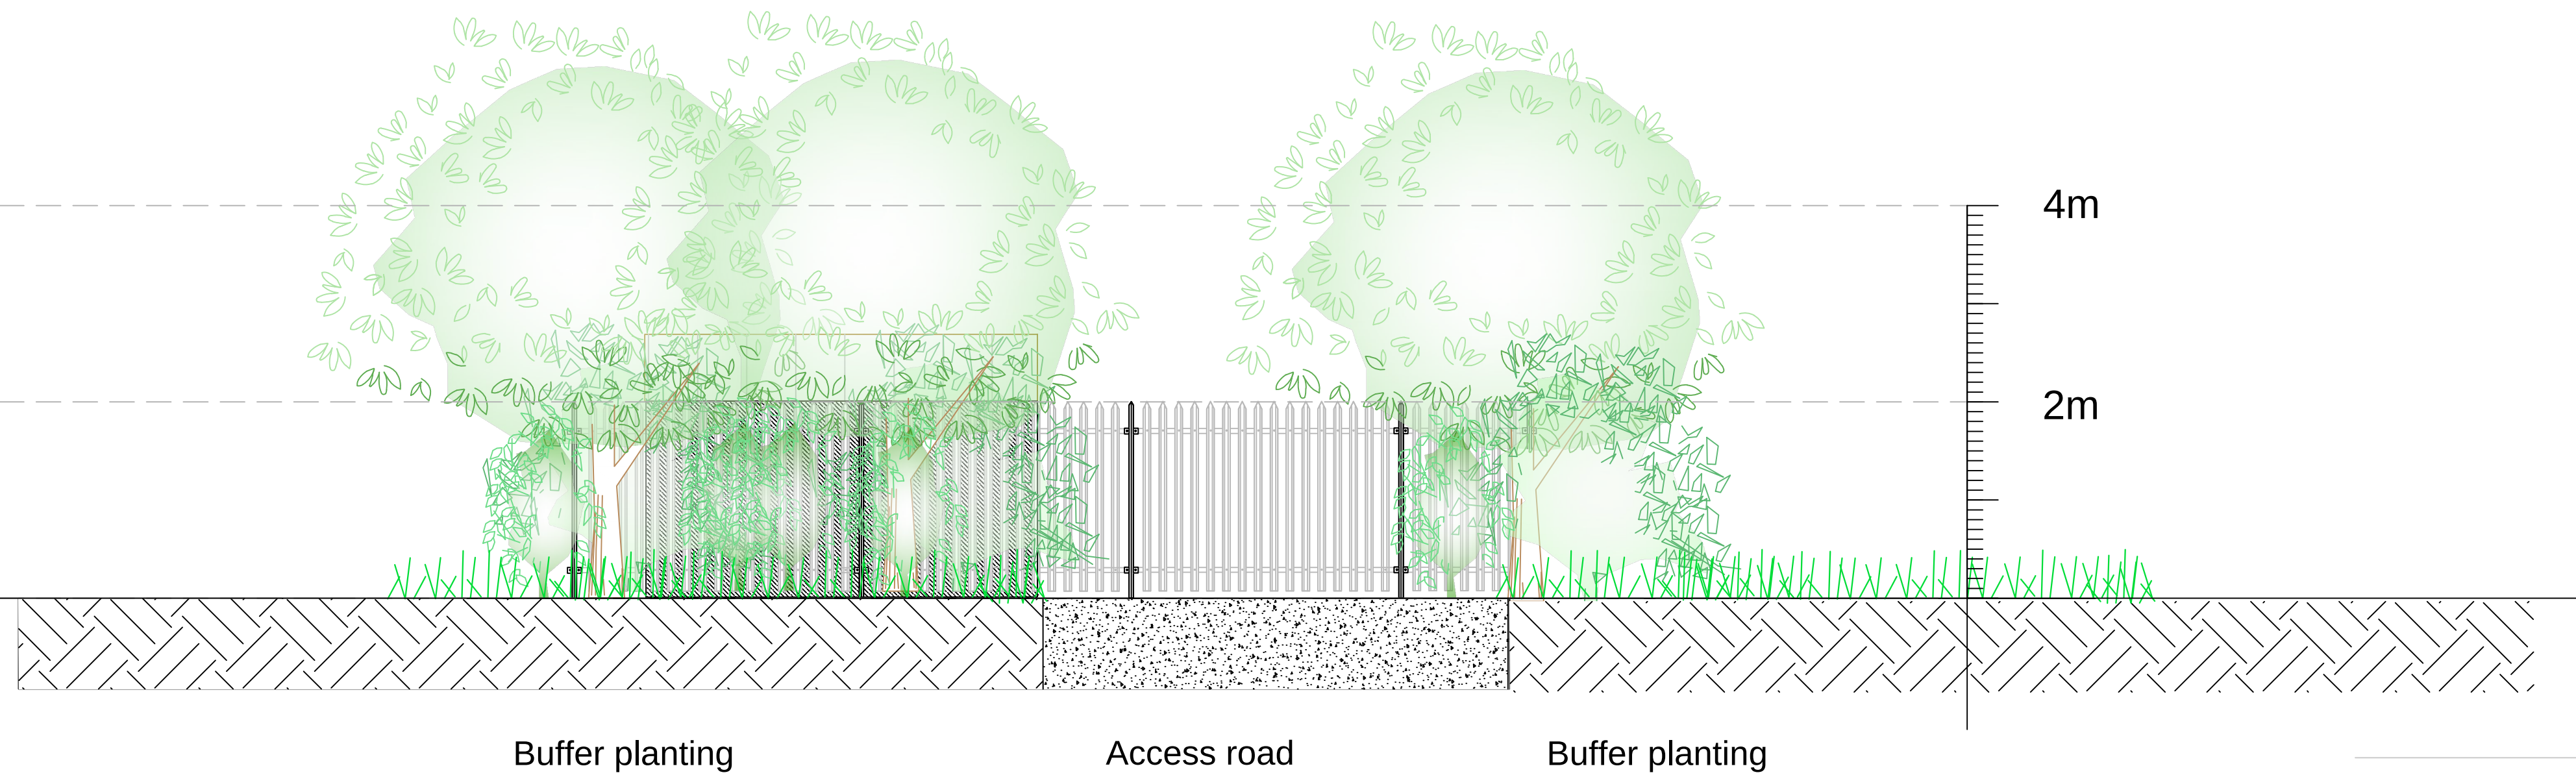

A				20/02/2013	Layout Change	JCL
Rev	Date	Details	Drawn			

ACD

Ecology
Arboriculture
Landscape Architecture

ACD Landscape Architects & ACD Ecology
Rodbourne Rail Business Centre, Grange Lane, Malmesbury,
Wilts, SN16 0ES
Tel: 01666 825646 Fax: 01666 824654

ACD Arboriculture
Tanners, Lower Street, Haslemere, Surrey,
GU27 2PE
Tel: 01483 425714 Fax: 01428 641090

ACD (Landscape Architects) Southampton
12 Southgate Street, Winchester, Hampshire, SO23 9EF
Tel: 01962 855604
www.acdlandscape.co.uk

scheme: Manor Farm
Havant
client: Barratts Homes
drawing: Sections
date: 08/11/12
scale: Sections (Aa 1:100 & Bb 1:50) @ A1
drawing no: BSH 17581 21A
drawn: JCL checked: AW

Copyright of ACD Landscape Architects Ltd. All rights described in Chapter IV of the Copyright, Designs and Patents Act 1988 have been generally asserted: 2011. Copyright of this plan remains with ACD until all fees have been paid in full.