





None of the following is deemed to release any contractor of his obligations under all applicable health and safety legislation.

In preparing the design shown on this and related drawings Upton McGoogan Partnership has taken account of the relevant provisions of the CDM Regulations. Significant risks, which remain, are listed below and identified thus: and should be given particular attention by all those carrying out work of construction or of future maintenance.

1. no significant risks
- 2.
- 3.

NOTES

1. THIS DRAWING IS TO BE READ IN CONJUNCTION WITH ALL RELEVANT SPECIFICATION, DESIGN STANDARDS, SERVICES AND SPECIMEN DRAWINGS AND NOTES.
2. ANY DISCREPANCIES IN DIMENSIONS OR DETAILS ON OR BETWEEN THESE DRAWINGS ARE TO BE TAKEN AT THE DIMENSIONS AND/OR THE ENGINEER IN WRITING FOR CLARIFICATION.
3. ALL DIMENSIONS ARE IN MILLIMETRES. ALL LEVELS ARE IN METRES. DO NOT SCALE THIS DRAWING, PRINT, PLOT OR DISK.
4. THIS DRAWING IS THE COPYRIGHT OF THE CONSULTANTS AND MUST NOT BE REPRODUCED OR USED WITHOUT THEIR PERMISSION.

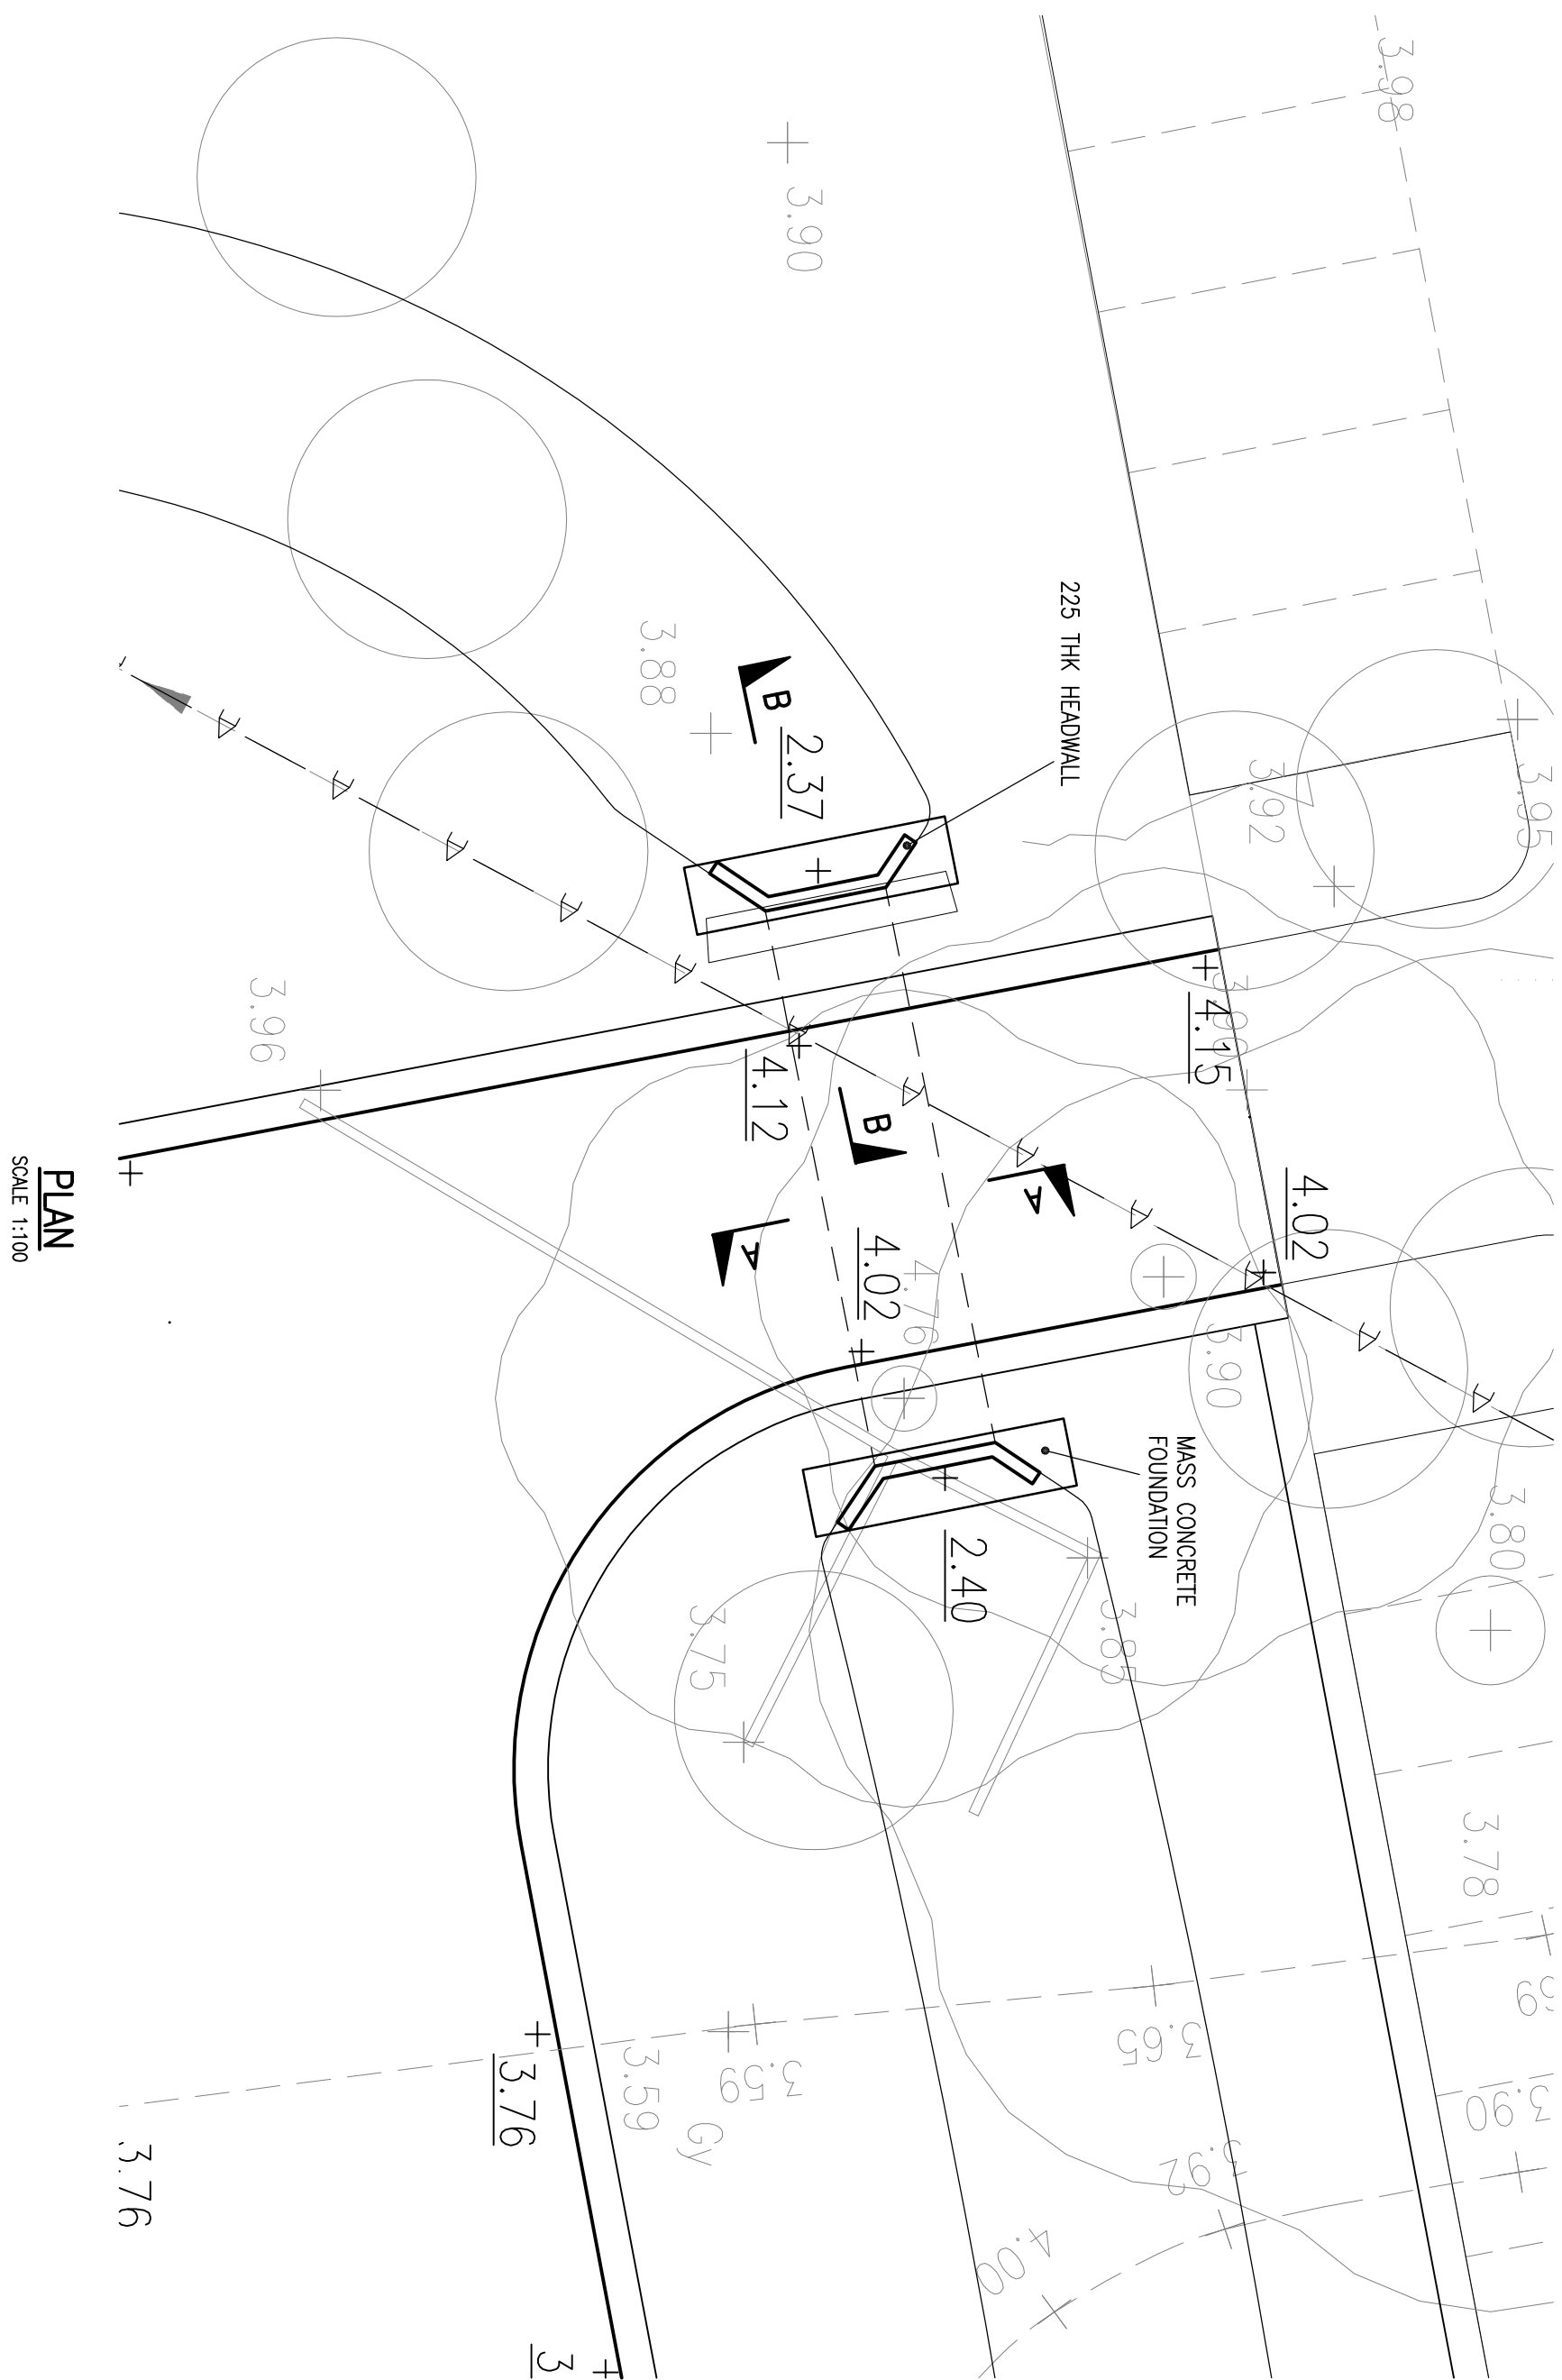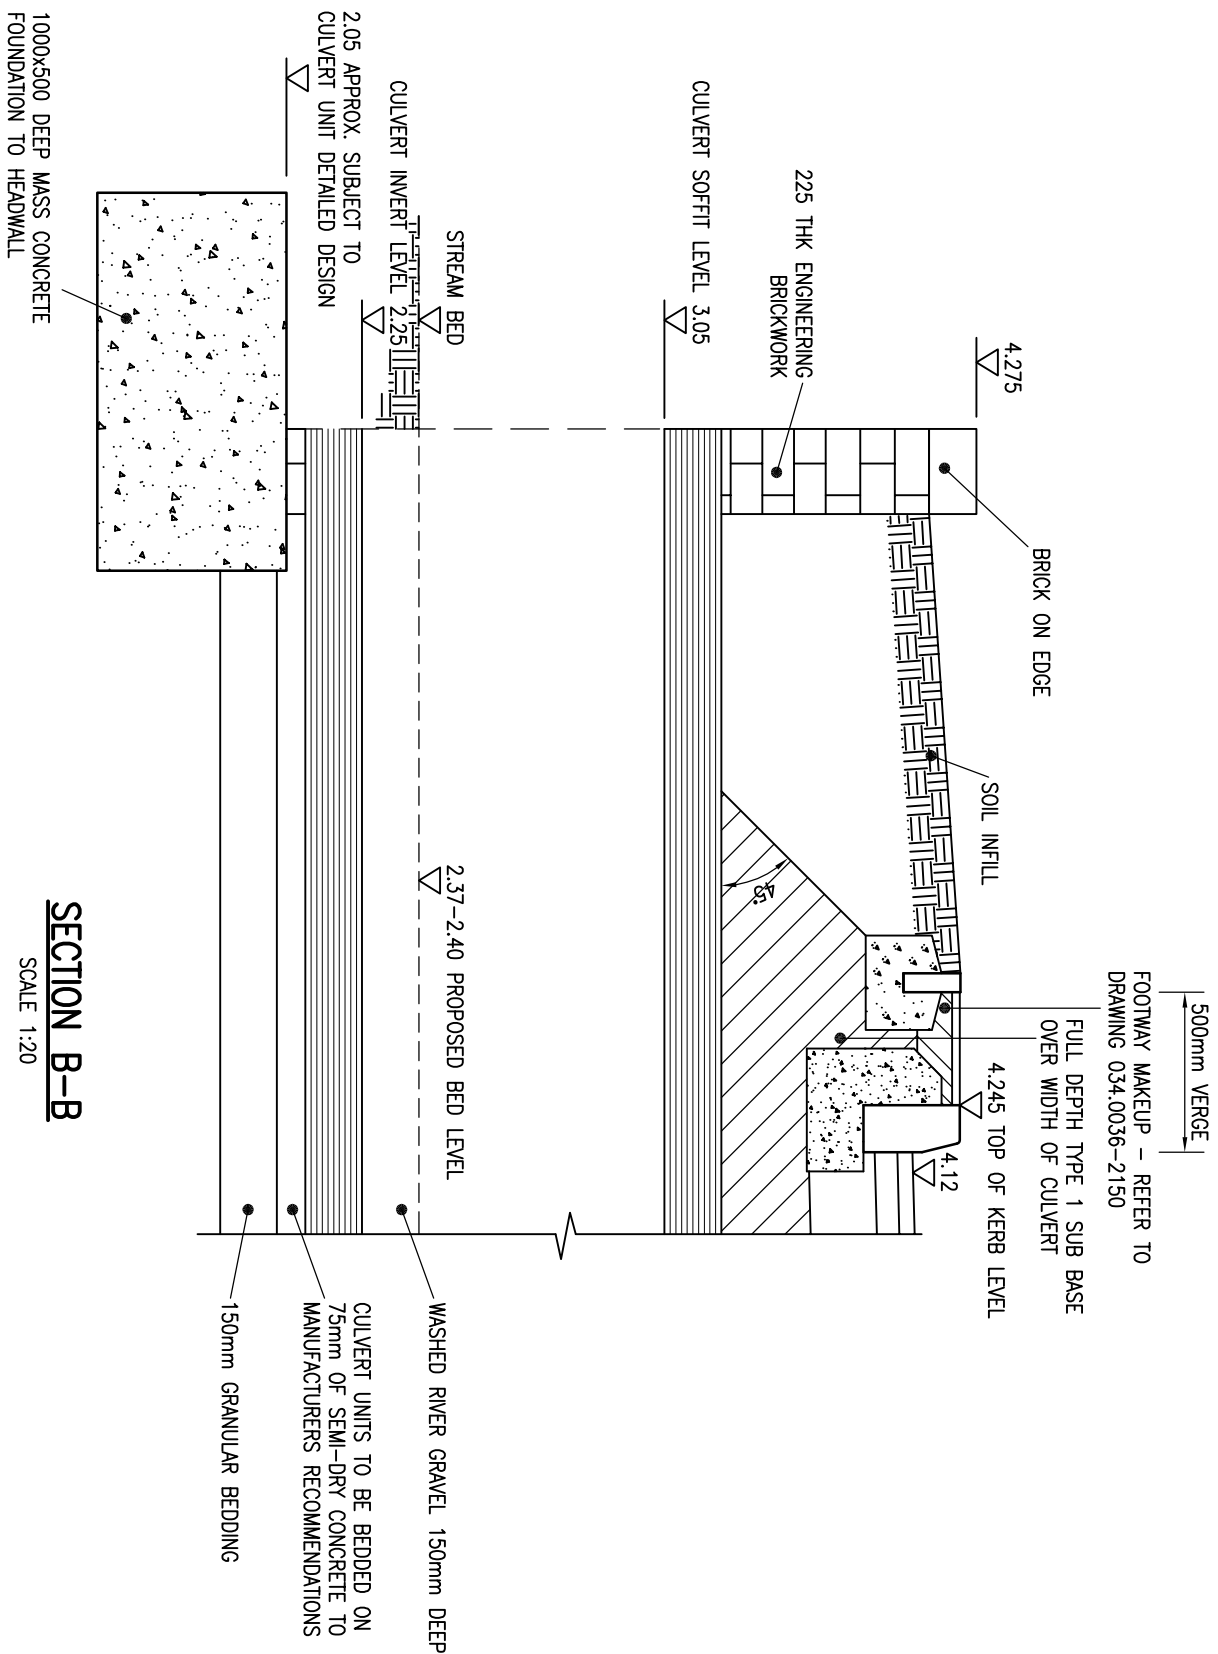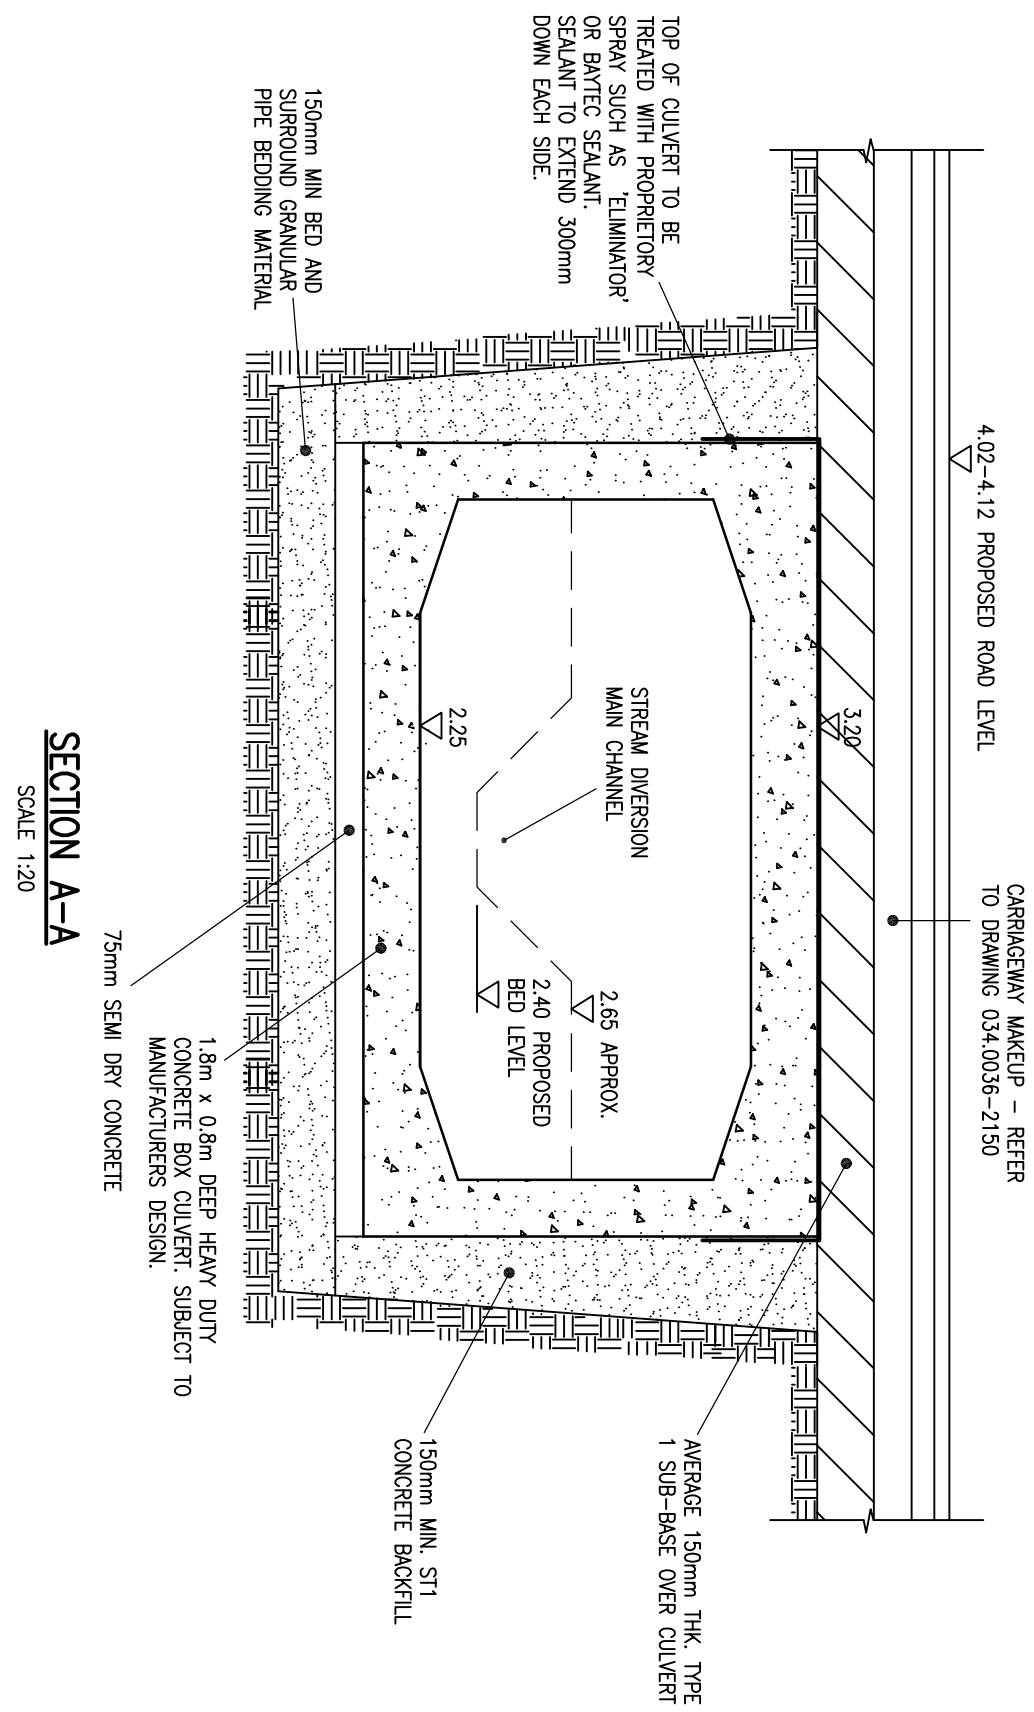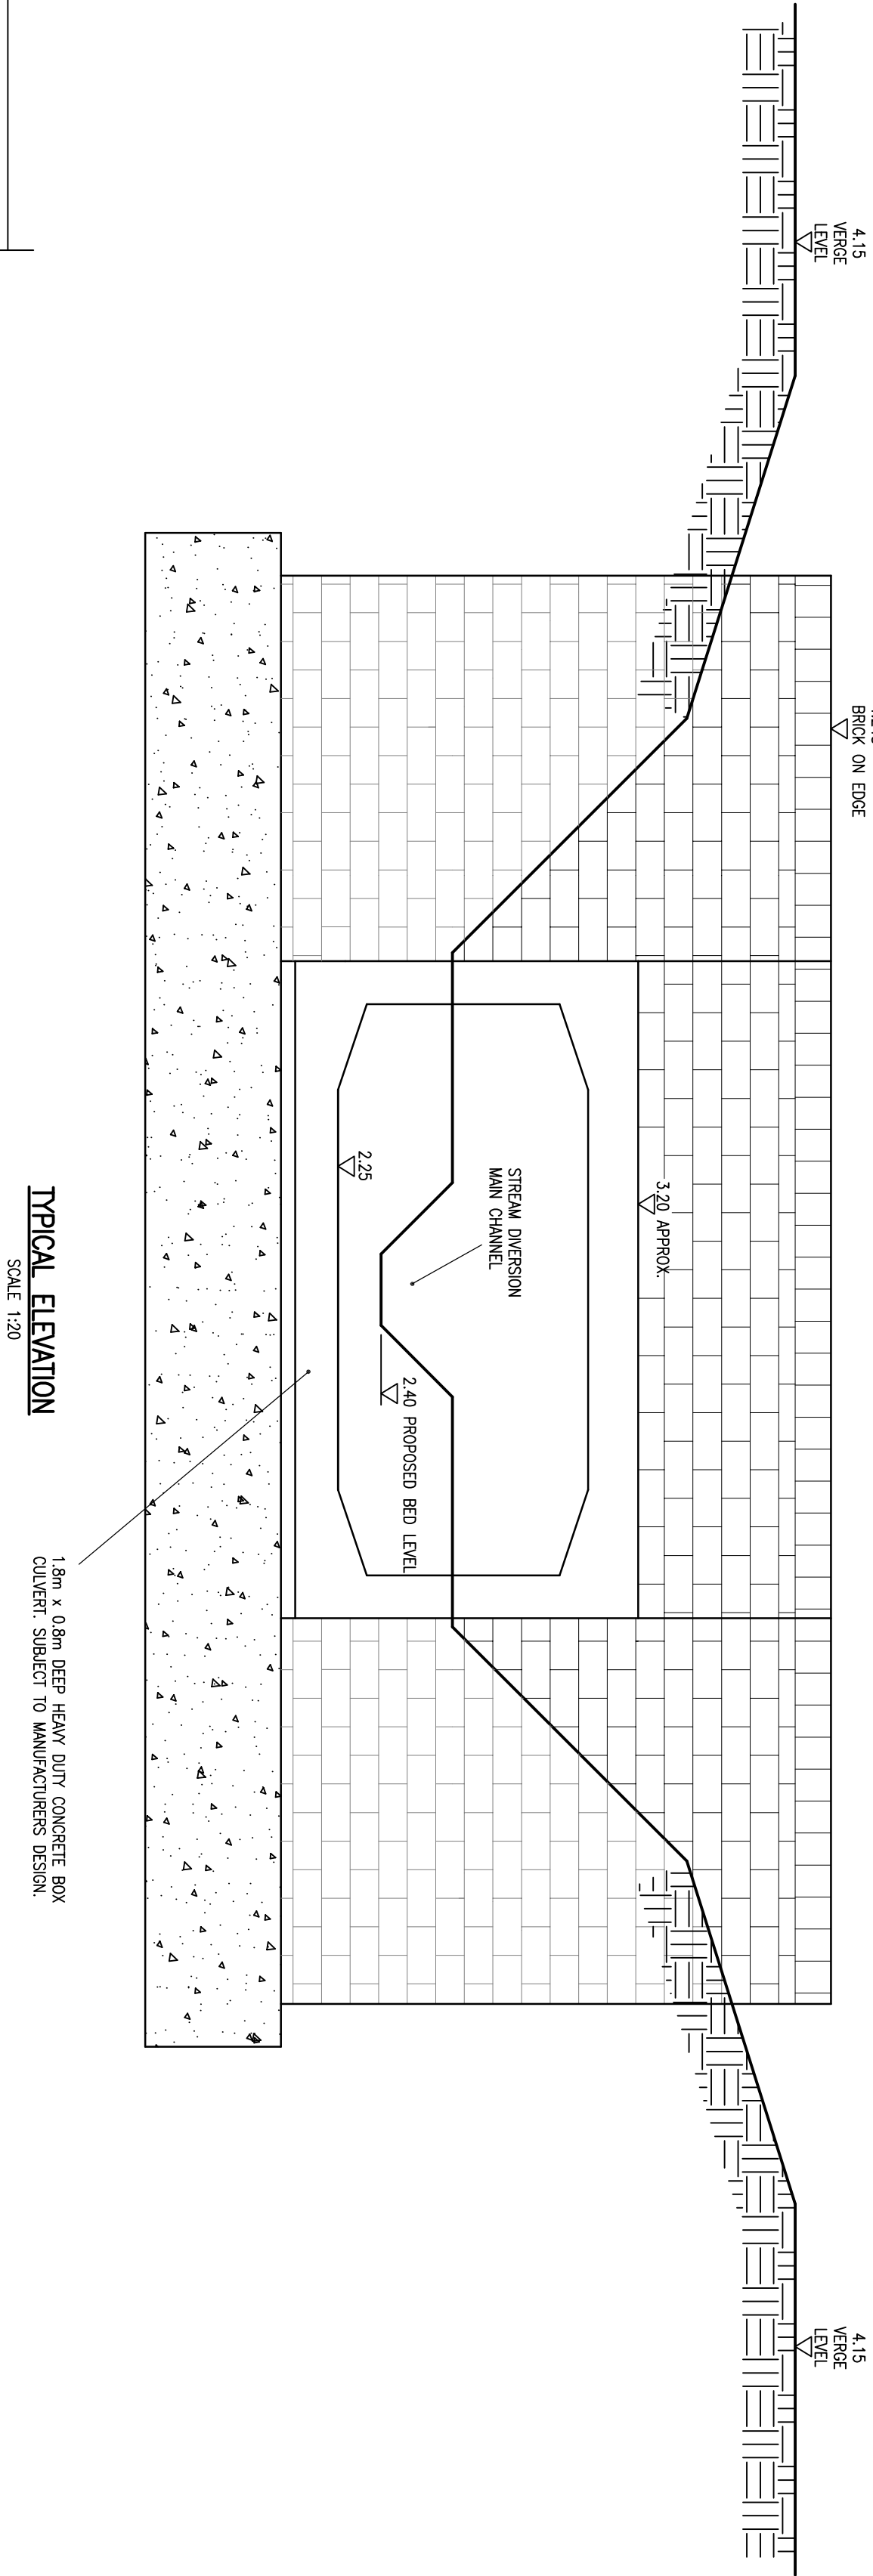

PRELIMINARY

20 JULY 2013

This supersedes earlier issues of this drawing

Revision	Drawn By	Checked By	Date
PRELIMINARY	P1 LG		20/07/13

Upton McGoogan Ltd
Partnership House
Moorside Road, Winchester
Hampshire, SO23 7RX
Tel: 01962 834400
Fax: 01962 834411
Website: www.uptonmcgoogan.com
Email: info@uptonmcgoogan.com

UPTON
McGOOGAN
INDEPENDENT
INVESTORS
IN PEOPLE

Project
HARTS FARM WAY
HAWANT

Drawing Title
CROSS SECTION THROUGH WESTERN
CULVERT AND HEADWALL

Drawn	Date	Checked	Date
LG	20/07/13		
Scale	AS SHOWN	(AT A1 SIZE)	
Drawing Number	Rev		
034.0036-2106	P1		