



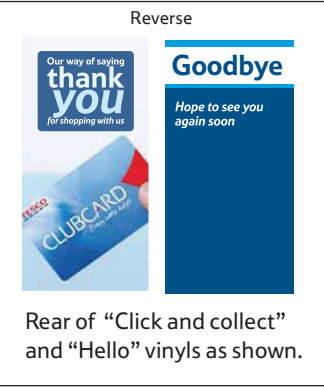

Proposed West Elevation

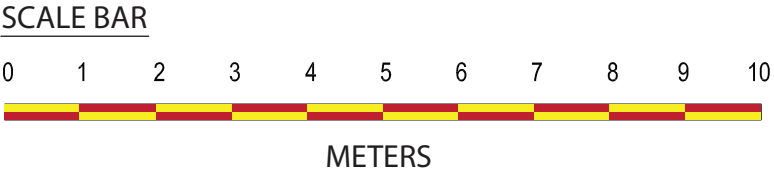

This visual is for representation purpose only. Recreation of the drawing may alter the scale. All dimensions to be confirmed on site prior to any manufacture. Do not use artwork from this drawing. Opening hours to be confirmed prior to manufacture of any signage.

REV.	AMENDMENTS	DATE	STATUS	REV.	AMENDMENTS	DATE	DRAWING No.	3123ELE1B	PROJECT	DESCRIPTION
A	Coloured Elevations Produced.	11.02.13					SCALE	1:100@A3	3123	
B	Feasibility approved.	11.02.13					DATE	13.02.13	1 Lavender Road, Waterlooville	
	Architect Name : ARCHER - Drawing Number : 4847 (L) 203C.						DRAWN	Abishek	Hampshire, PO7 8SE,	
	As EFM (GF), updated the fascia height for the visibility	12.02.13					EFM	Glen Franklin	England	

TESCO *express*


TESCO STORES LIMITED - EXPRESS GROUP
P.O. BOX 400, CIRRUS BUILDING, SHIRE PARK
WELWYN GARDEN CITY, HERTS, AL7 1AB
TELEPHONE: 01707 395150

THE COPYRIGHT AND ALL OTHER RIGHTS IN AND RELATING TO THIS PUBLICATION BELONG TO AND ARE THE SOLE PROPERTY OF TESCO STORES LIMITED. ALL RIGHTS ARE RESERVED. NEITHER THE WHOLE NOR ANY PART OF THIS PUBLICATION MAY BE REPRODUCED OR TRANSMITTED IN ANY FORM OR BY ANY ELECTRONIC OR MECHANICAL MEANS INCLUDING PHOTOCOPYING AND RECORDING OR FROM ANY RETRIEVAL SYSTEM WITHOUT THE PRIOR WRITTEN LICENCE FROM THE OWNER.
© 1997 TESCO STORES LIMITED

3123 - 1, LAVENDER ROAD, WATERLOOVILLE, HAMPSHIRE




SCALE BAR

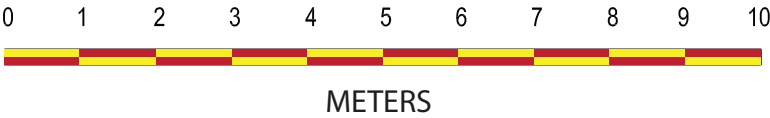


This visual is for representation purpose only.
Recreation of the drawing may alter the scale.
All dimensions to be confirmed on site prior to any manufacture.
Do not use artwork from this drawing.
Opening hours to be confirmed prior to manufacture of any signage.

REV.	AMENDMENTS	DATE	STATUS	REV.	AMENDMENTS	DATE	DRAWING No. 3123ELE1B		PROJECT 3123 1 Lavender Road, Waterlooville Hampshire, PO7 8SE, England DESCRIPTION Proposed Elevation.	TESCO <i>express</i> TESCO STORES LIMITED - EXPRESS GROUP P.O. BOX 400, CIRRUS BUILDING, SHIRE PARK WELWYN GARDEN CITY, HERTS, AL7 1AB TELEPHONE: 01707 395150 THE COPYRIGHT AND ALL OTHER RIGHTS IN AND RELATING TO THIE PUBLICATION BELONG TO AND ARE THE SOLE PROPERTY OF TESCO STORES LIMITED. ALL RIGHTS ATRRE RESERVED. NEITHER THE WHOLE NOR ANY PART OF THIS PUBLICATION MAY BE REPRODUCED OR TRANSMITTED IN ANY FORM OR BY ANY ELECTRONIC OR MECHANICAL MEANS INCLUDING PHOTOCOPYING AND RECORDING OR FROM ANY RETRIEVAL SYSTEM WITHOUT THE PRIOR WRITTERN LICENCE FROM THE OWNER. © 1997 TESCO STORES LIMITED	
A	Coloured Elevations Produced. <i>Feasibility approved.</i>	11.02.13					SCALE	1:100@A3			ISSUE B
B	Architect Name : ARCHER - Drawing Number : 4847 (L) 203C. As EFM (GF), updated the fascia height for the visibility	12.02.13					DATE	13.02.13			
							DRAWN	Abishek			
							EFM	Glen Franklin			

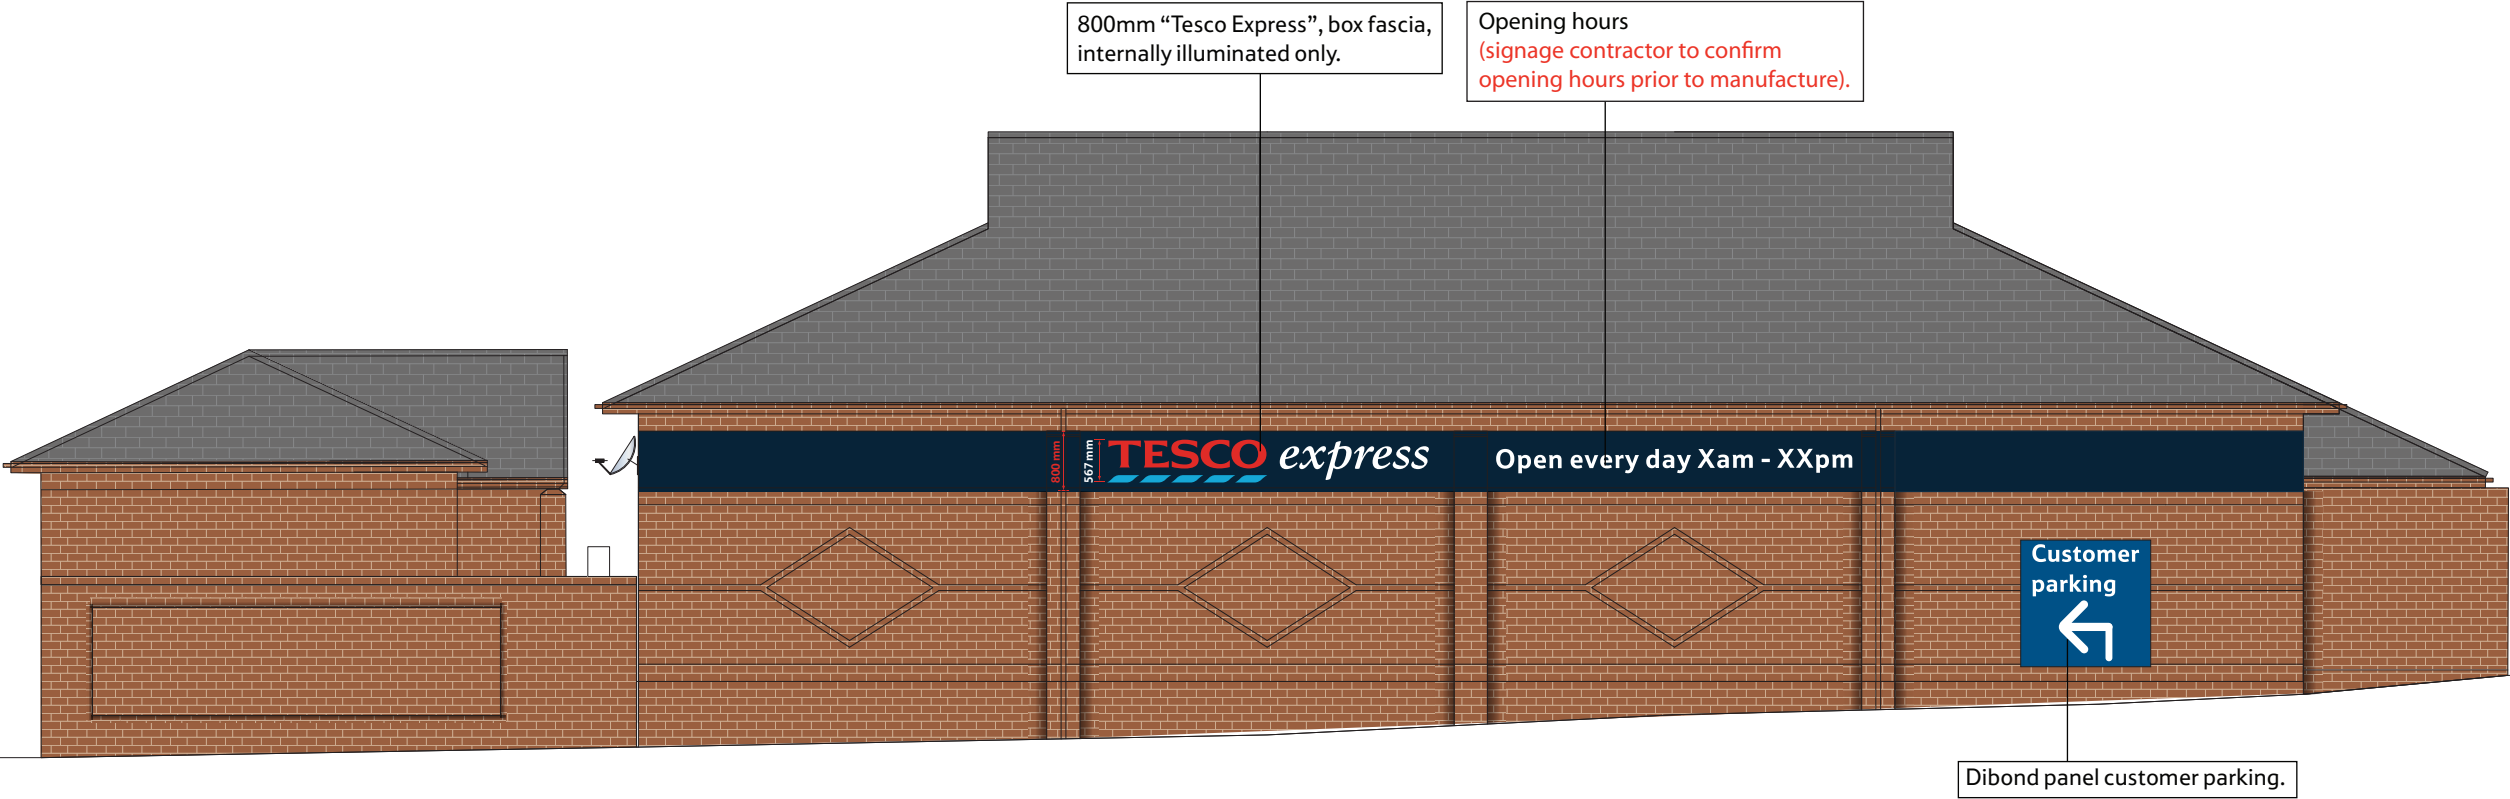

Proposed East Elevation from Frendstaple Road

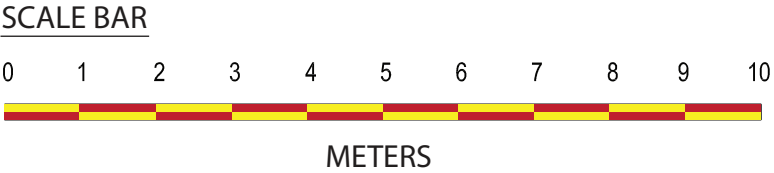

This visual is for representation purpose only. Recreation of the drawing may alter the scale. All dimensions to be confirmed on site prior to any manufacture. Do not use artwork from this drawing. Opening hours to be confirmed prior to manufacture of any signage.

REV.	AMENDMENTS	DATE	STATUS	REV.	AMENDMENTS	DATE	DRAWING No.	3123ELE1B	PROJECT	TESCO express
A	Coloured Elevations Produced.	11.02.13					SCALE	1:100@A3	3123	TESCO STORES LIMITED - EXPRESS GROUP P.O. BOX 400, CIRRUS BUILDING, SHIRE PARK WELWYN GARDEN CITY, HERTS, AL7 1AB TELEPHONE: 01707 395150 THE COPYRIGHT AND ALL OTHER RIGHTS IN AND RELATING TO THIS PUBLICATION BELONG TO AND ARE THE SOLE PROPERTY OF TESCO STORES LIMITED. ALL RIGHTS ARE RESERVED. NEITHER THE WHOLE NOR ANY PART OF THIS PUBLICATION MAY BE REPRODUCED OR TRANSMITTED IN ANY FORM OR BY ANY ELECTRONIC OR MECHANICAL MEANS INCLUDING PHOTOCOPYING AND RECORDING OR FROM ANY RETRIEVAL SYSTEM WITHOUT THE PRIOR WRITTEN LICENCE FROM THE OWNER. © 1997 TESCO STORES LIMITED
B	Feasibility approved. Architect Name : ARCHER - Drawing Number : 4847 (L) 203C. As EFM (GF), updated the fascia height for the visibility	12.02.13					ISSUE	B	1 Lavender Road, Waterlooville Hampshire, PO7 8SE, England	
							DATE	13.02.13		
							DRAWN	Abishek		
							EFM	Glen Franklin	DESCRIPTION	
									Proposed Elevation.	