


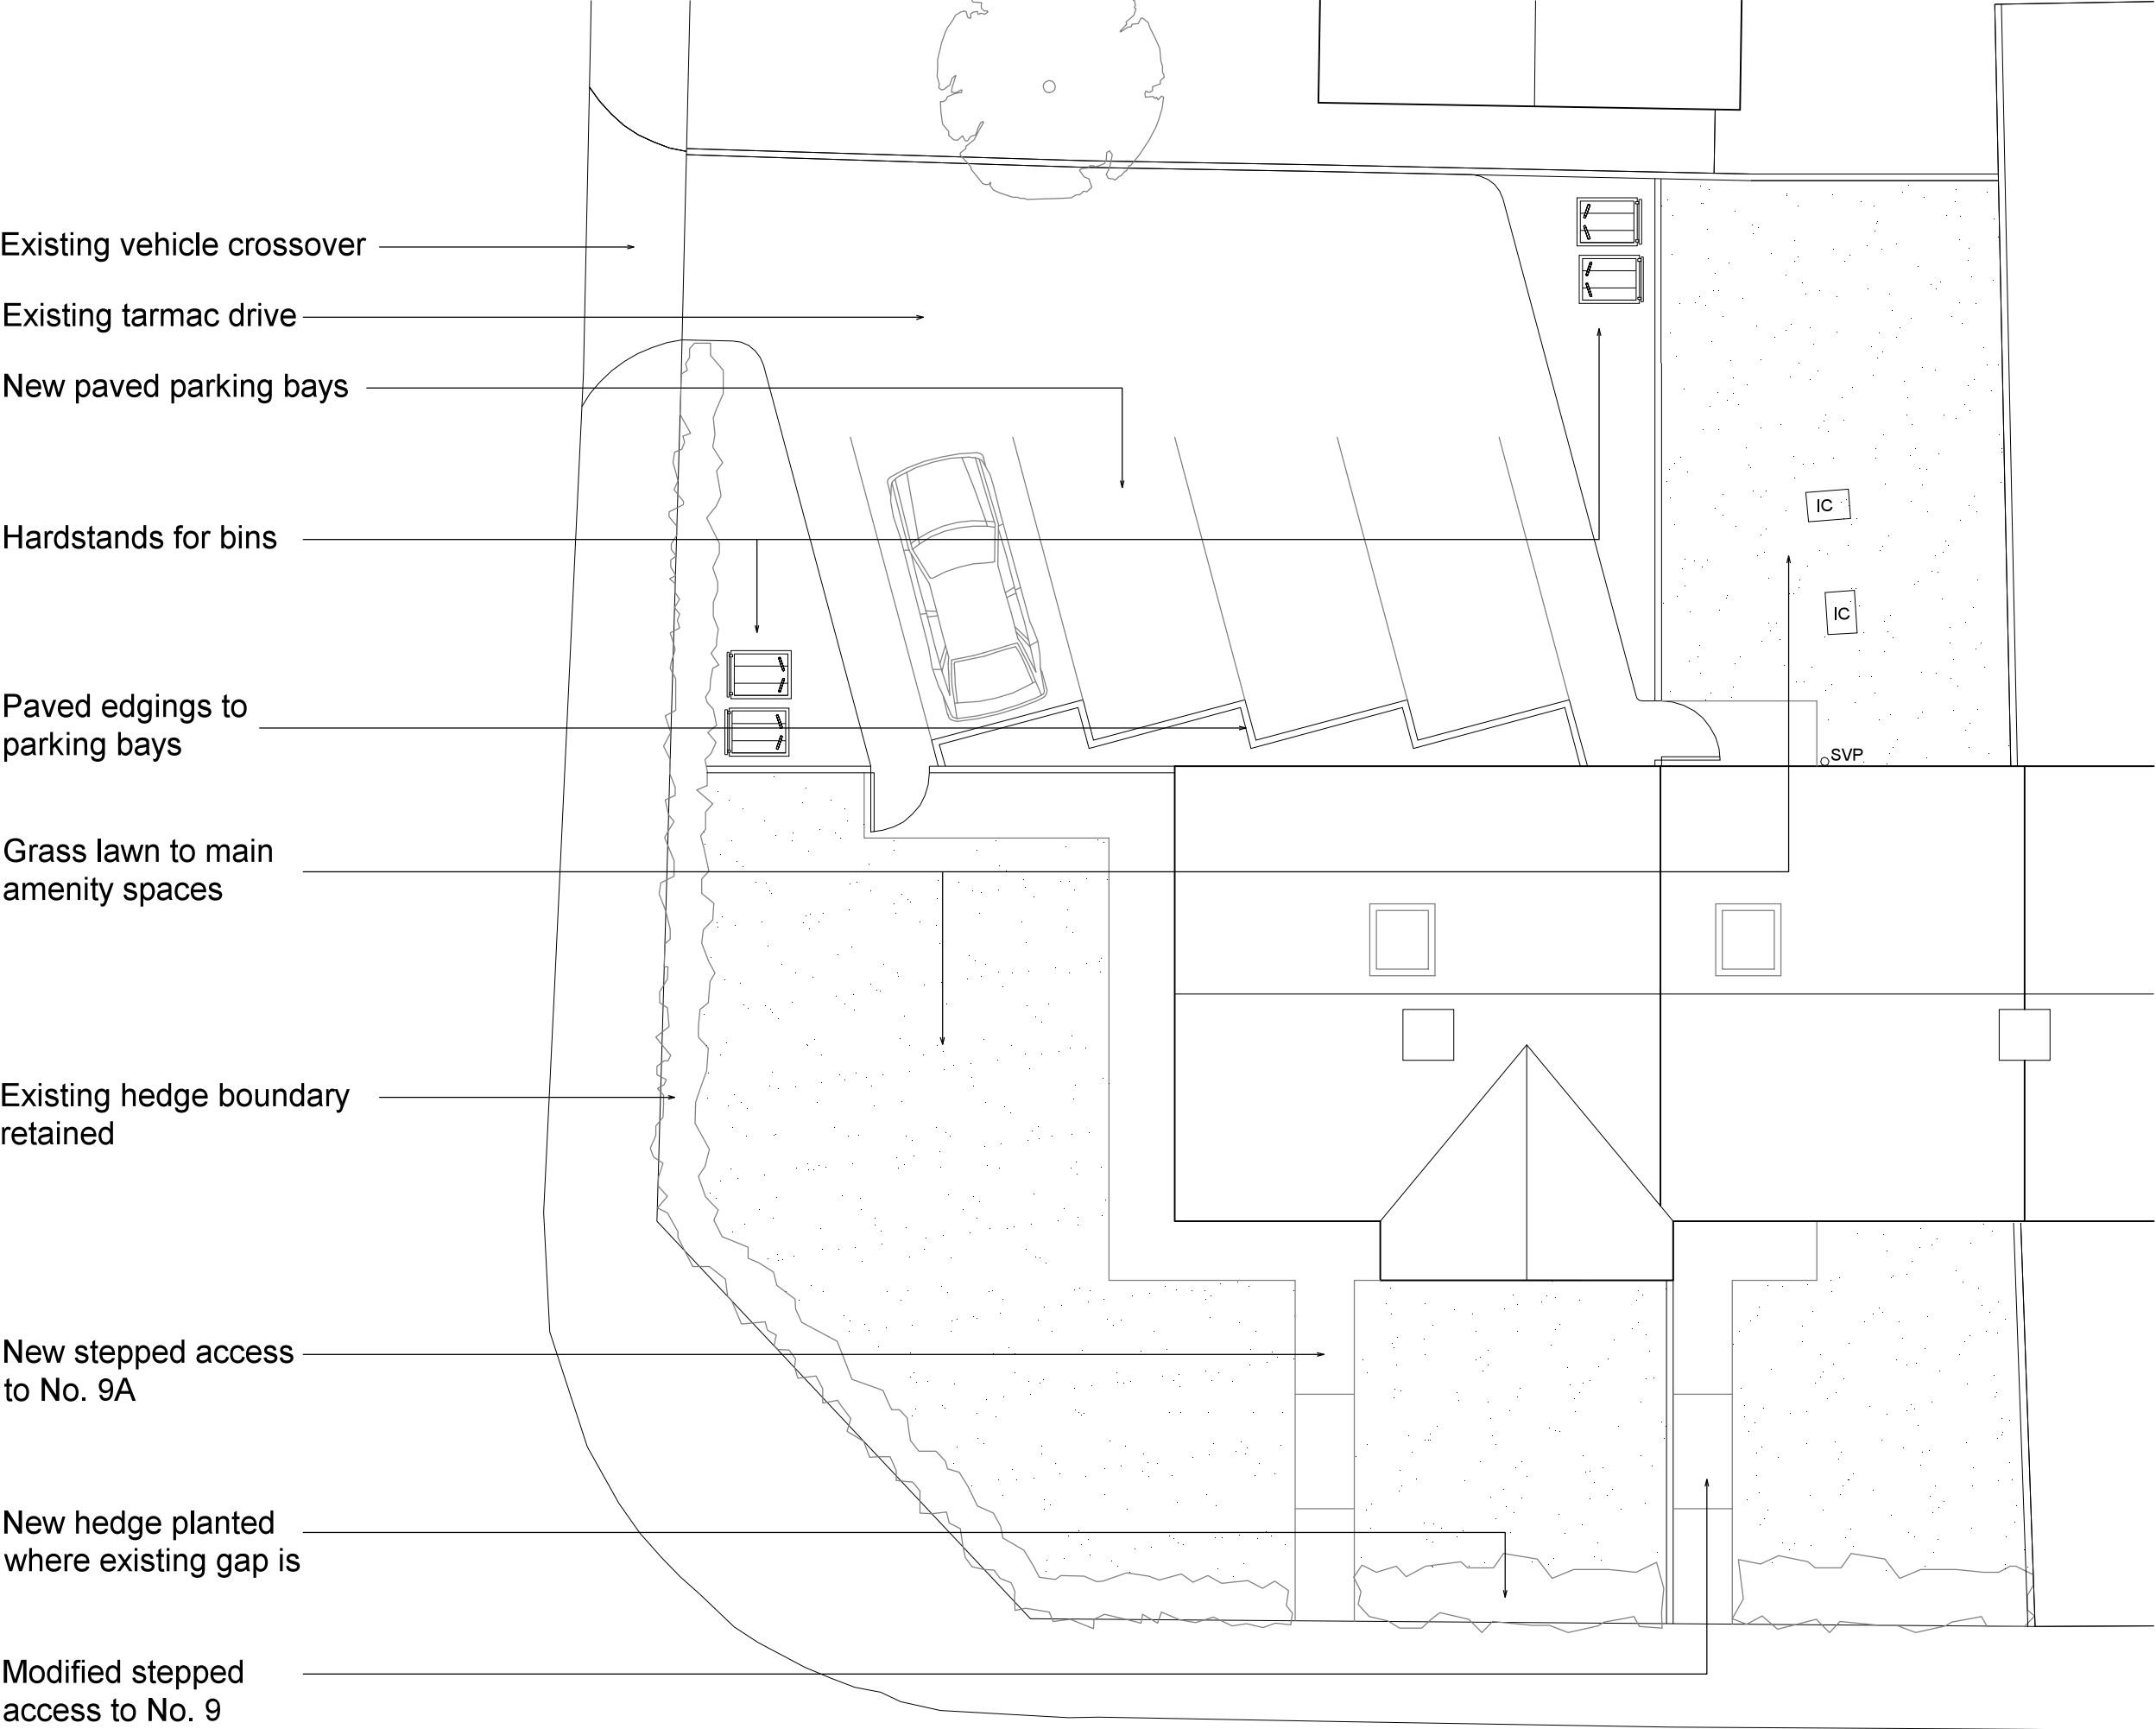


NOTES

1. cad info
file: -
layout name: -
plot style: -

2. This drawing is not to be scaled. Use figured dimensions only. Detailed site survey to be carried out to establish tolerances. Figured dimensions are in mm. All dimensions shall be verified on site before proceeding with the work. The architect shall be notified of any discrepancies.

3. This drawing has been produced for sole use on this project and is not intended for use by any other person or for any other purpose.

REVISIONS		
rev	date	description
-	14.01.13	ISSUED FOR PLANNING

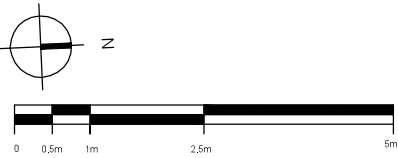

Shaun Huddleston Design
62A Kimberley Avenue, Nunhead
London SE15 3XH

T : 07775 768 762
E : shaun.huddleston@gmail.com

job title 9 St. Albans Road
 -

drawing title Landscaping Detail
 -

drawn by	scale	date
SH	1:100 @ A3	Oct 2012

job no.	drawing no.	revision
-	12.10	-