

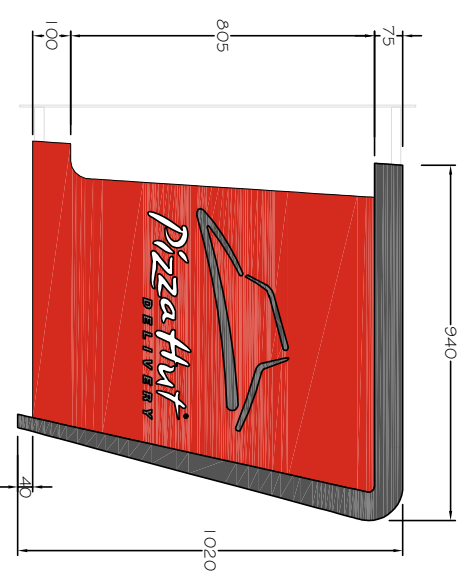
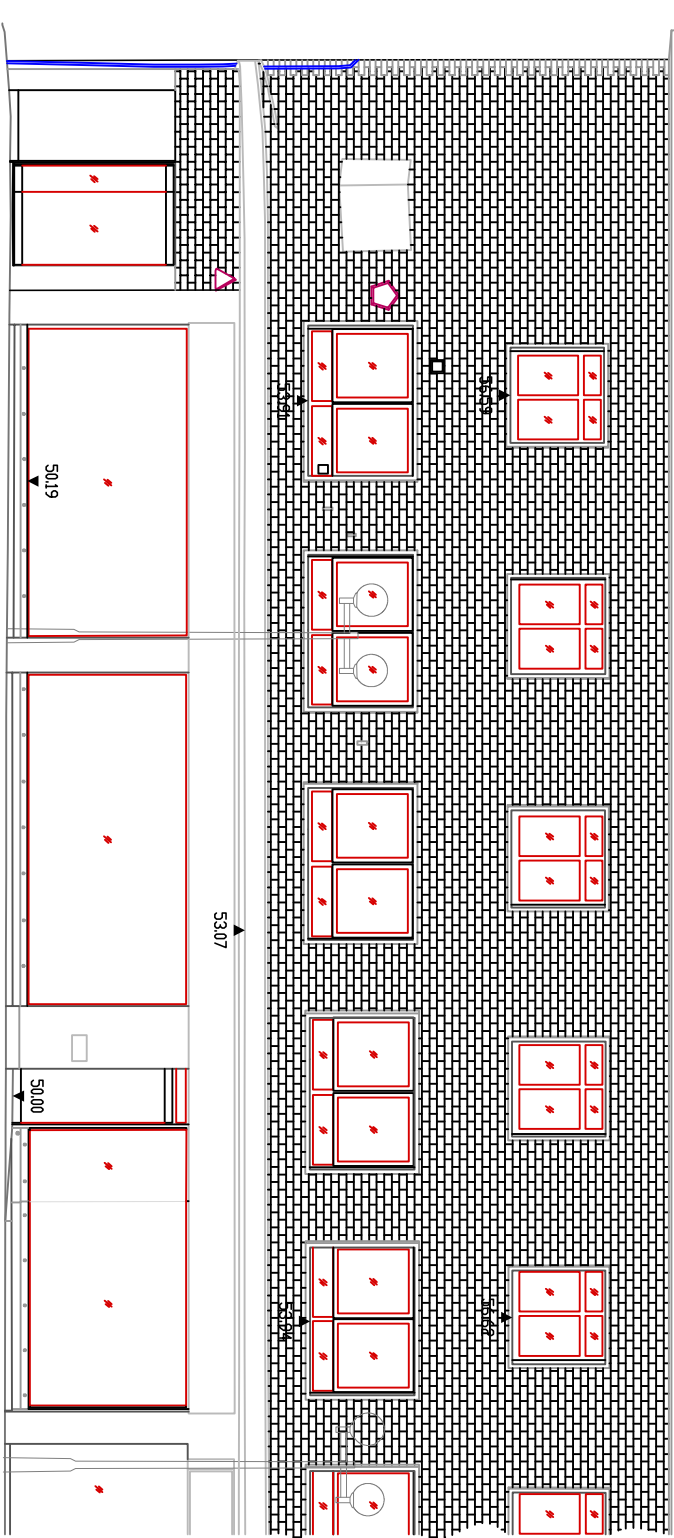


58.80

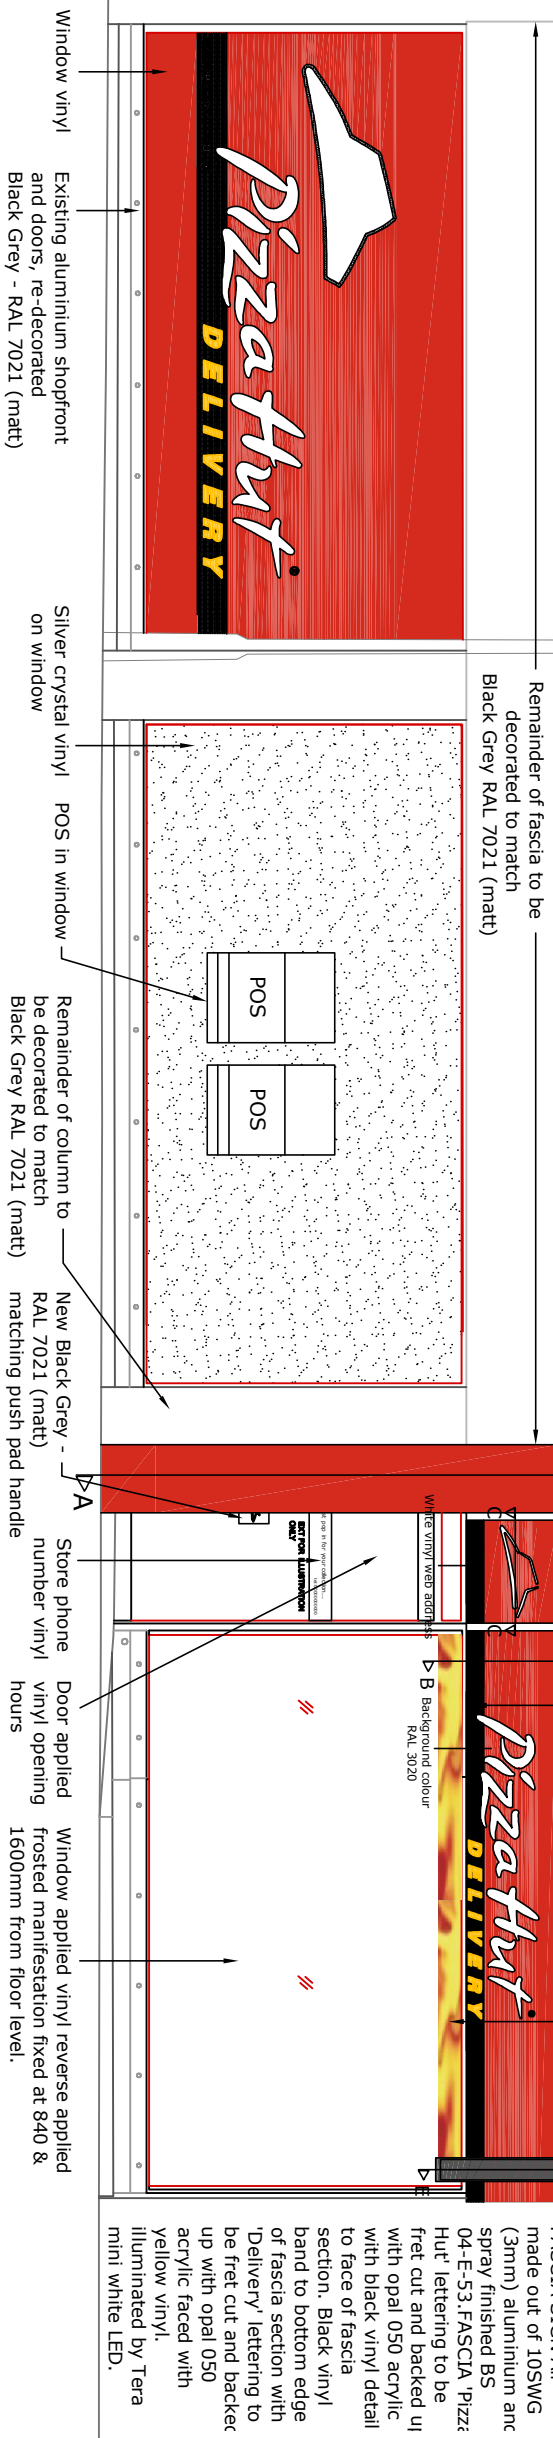

EXISTING ELEVATION - SCALE 1:100

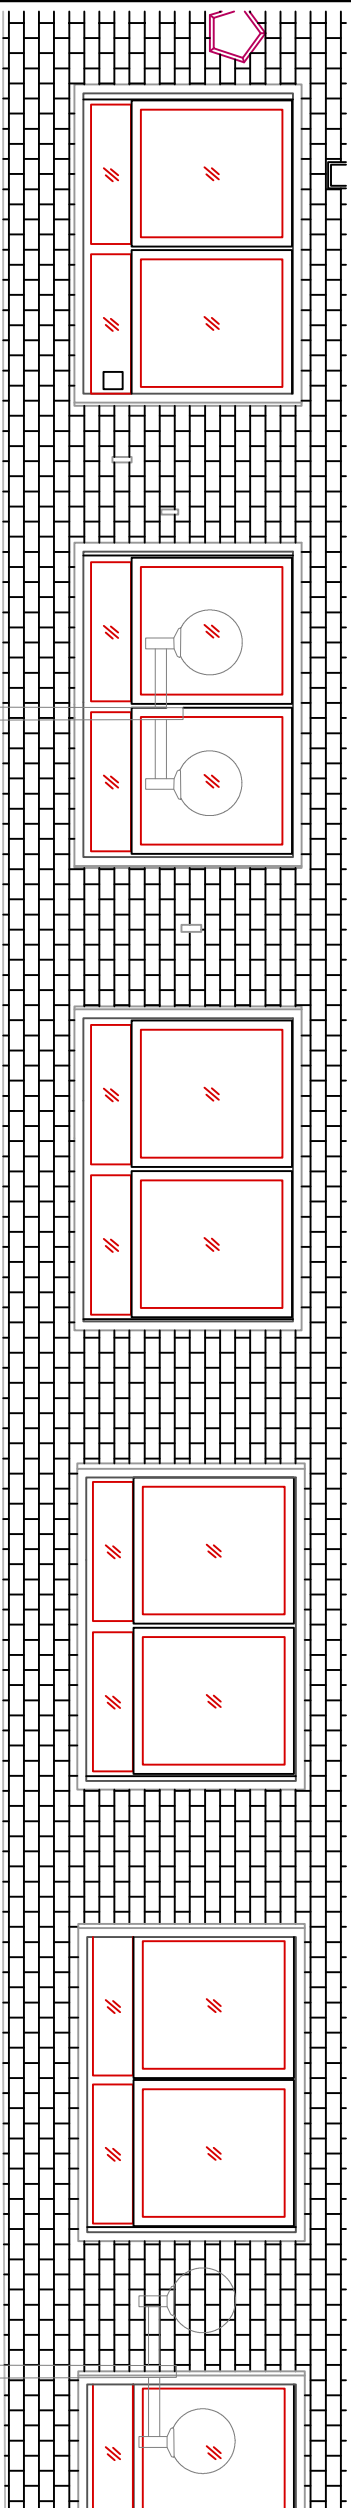

PROPOSED ELEVATION - SCALE 1:50



- Projecting Pizza Hut sign - see detail.
- FASCIA SIGN All made out of 10SWG (3mm) aluminium arc spray finished BS 04-E-53. FASCIA 'Pizza Hut' lettering to be fret cut and backed up with opal 050 acrylic with black vinyl detail to face of fascia section. Black vinyl band to bottom edge of fascia section with 'Delivery' lettering to be fret cut and backed up with opal 050 acrylic faced with yellow vinyl.
- illuminated by Tera mini white LED.

			
PEP Project Management Ltd			
CLIENT		PROJECT	
HAWANT		HAWANT	
ADDRESS		ADDRESS	
28-32A MARKET PARADE HAWANT PO9 1QF		28-32A MARKET PARADE HAWANT PO9 1QF	
DRAWING TITLE			
EXISTING & PROPOSED ELEVATIONS			
JOB / DRAWING NO.		SCALE	
/03		AS SHOWN	
0A3		11/09/12	
DRAWN BY		CHECKED BY	
DS		AC	

GENERAL NOTES:

1. To be read in conjunction with other consultants drawings
2. Check site conditions prior to commencement of work.
3. Any discrepancies to be reported directly to the Project Manager.
4. All dimensions for existing buildings and openings to be checked on site