


PHYSICAL SCALE IN METERS @ 1:100

NOTES:
This drawing has been produced solely for PLANNING/DESIGN.
Do not Scale from this Drawing except for planning purposes.
Any drainage shown is presumed and to be checked with record drawings, before any commencement on site.
This drawing is the copyright of MF Designs Ltd.

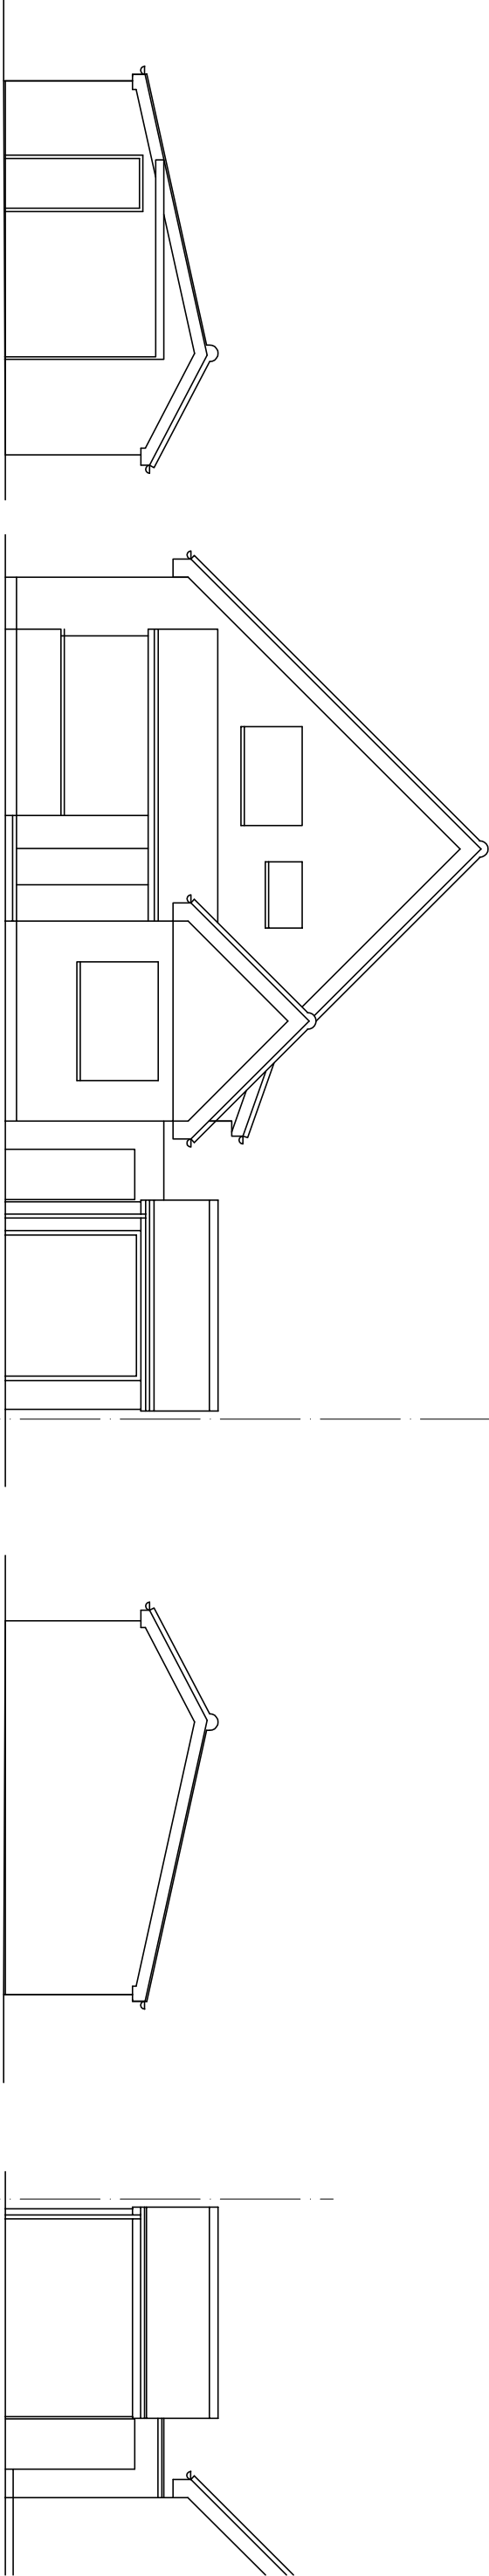


Existing North


Existing West

Existing South

Existing East

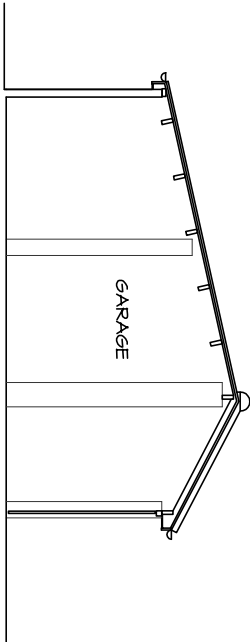

Existing Section

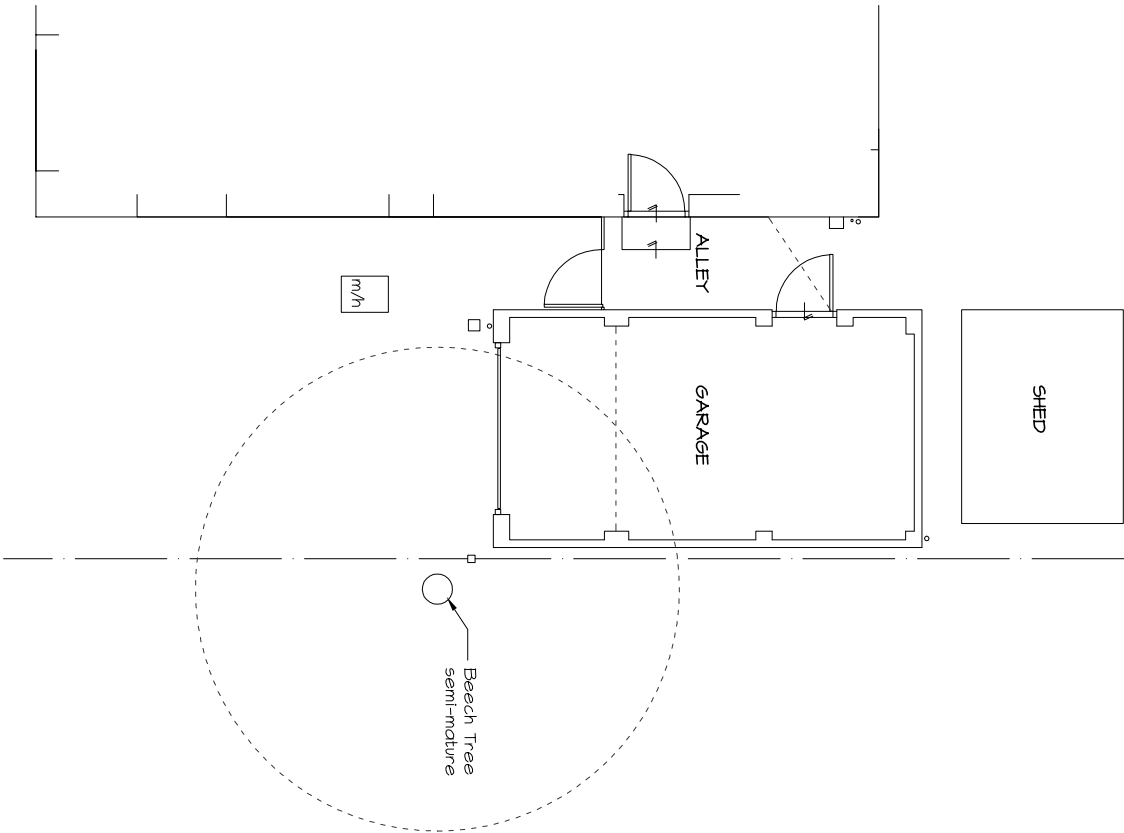

EXISTING SURVEY - PLANS

3 Park Crescent, Emsworth. PO10 7NT

Existing Ground

mf designs ltd

Chartered Architects



52 King Street • Emsworth • Hampshire • PO10 7AZ
Director: Martin Farrer RIBA • Co Registration No.4507379
Date: May 2013
Scale: 1:100

01243 377766
admin@mfdesigns.org.uk
Job No: 3070
Dwg No: 100