


PROPOSED ALTERATIONS AND ADDITIONS THE RETREAT, CROFT LANE, HAYLING ISLAND, HANTS. FOR MR M. COOPER

SUPERSEDED

PROVIDE MECHANICAL VENTILATION TO ALL KITCHEN
AND BATHROOMS ALSO WC DUCTED TO THE EXTERN/
AIR MINIMUM CAPACITY 60 LITRES/SEC

SMOKE DETECTORS TO BOTH FLOORS MAINS
OPERATED AND INTERLINKED WITH BATTERY BACKUP.

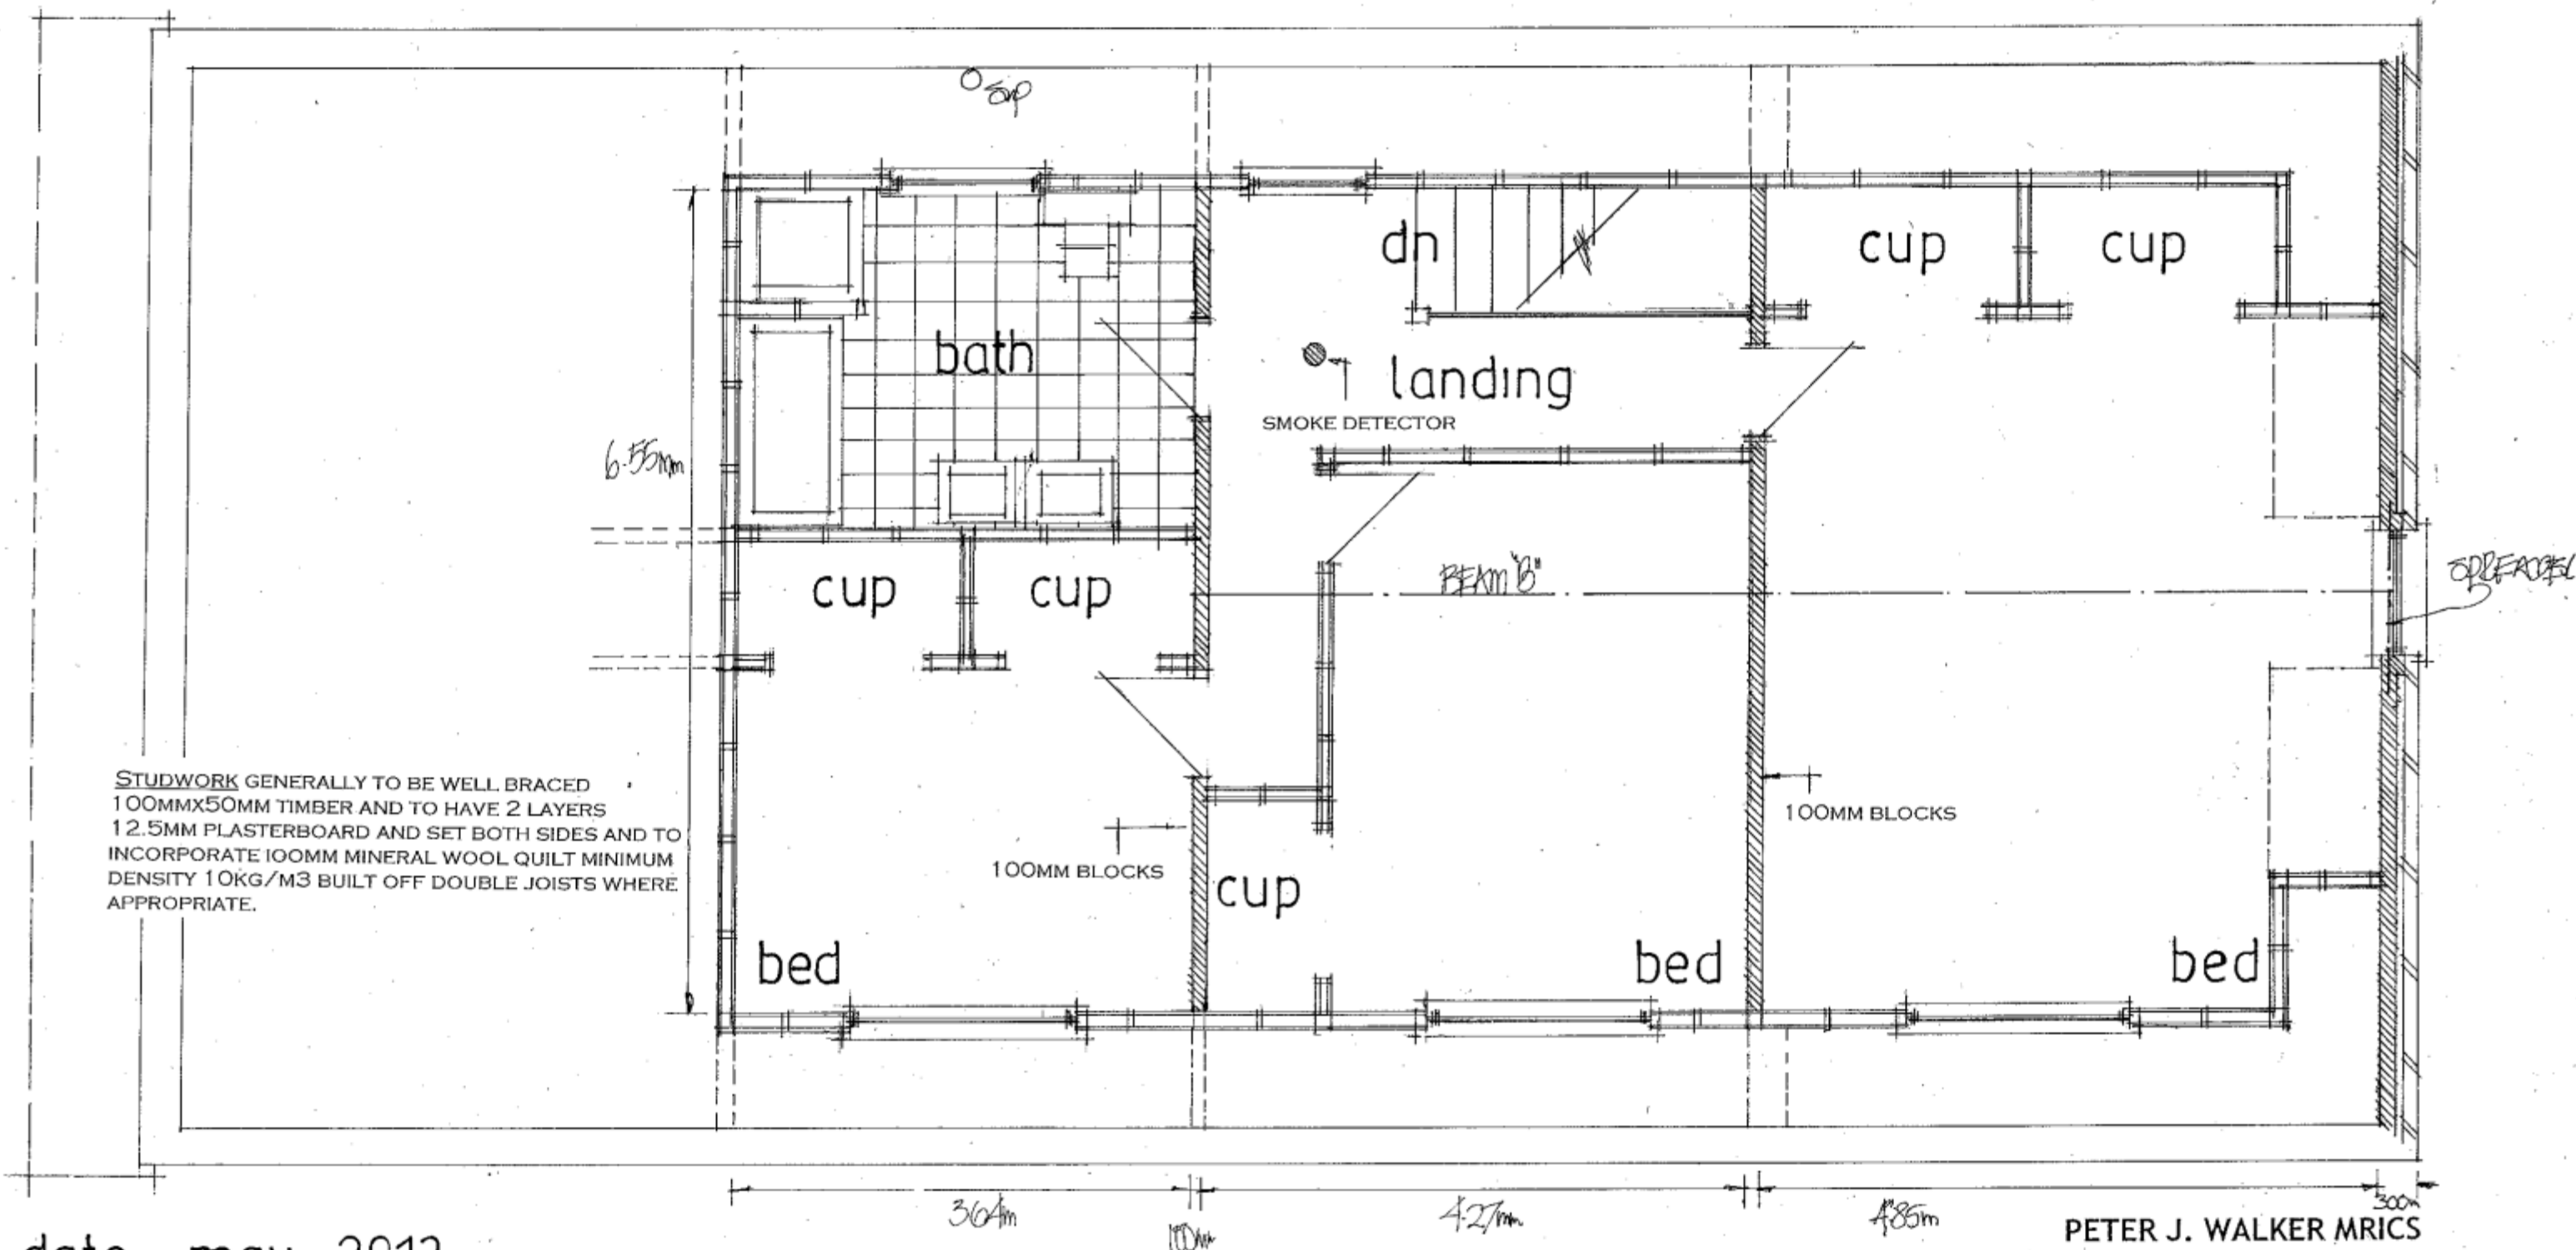

date may 2013
scale 1:50

PROPOSED FIRST FLOOR

PETER J. WALKER MRICS
CHARTERED SURVEYOR
182 SEAFRONT, HAYLING ISLAND, HANTS
PO11 9 AN

TEL: 02392 467571