


PHYSICAL SCALE IN METERS @ 1:100

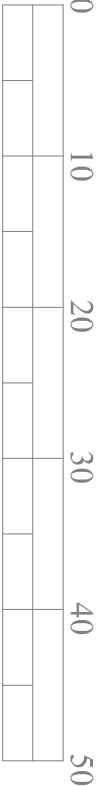


PHYSICAL SCALE IN METERS @ 1:1250


NOTES:
This drawing has been produced solely for PLANNING/DESIGN.
Do not Scale from this Drawing except for planning purposes.
This drawing is the copyright of MF Designs Ltd.



Location

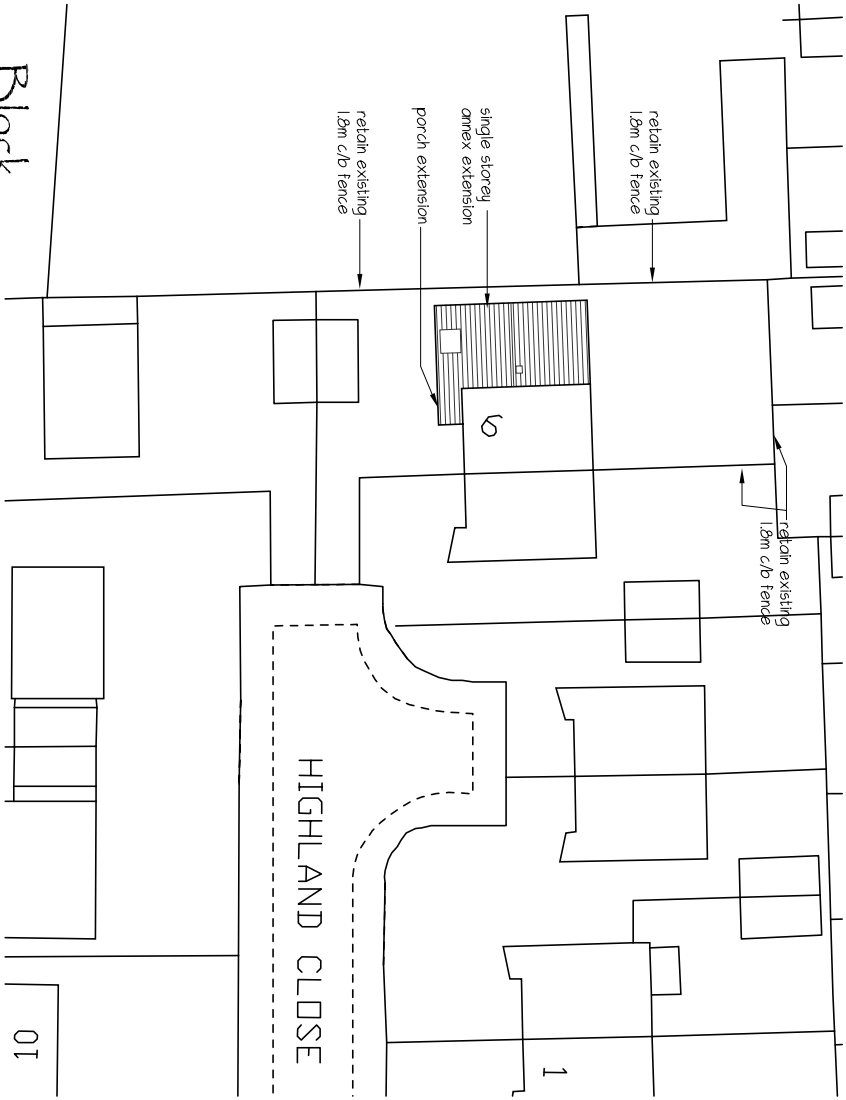

Block

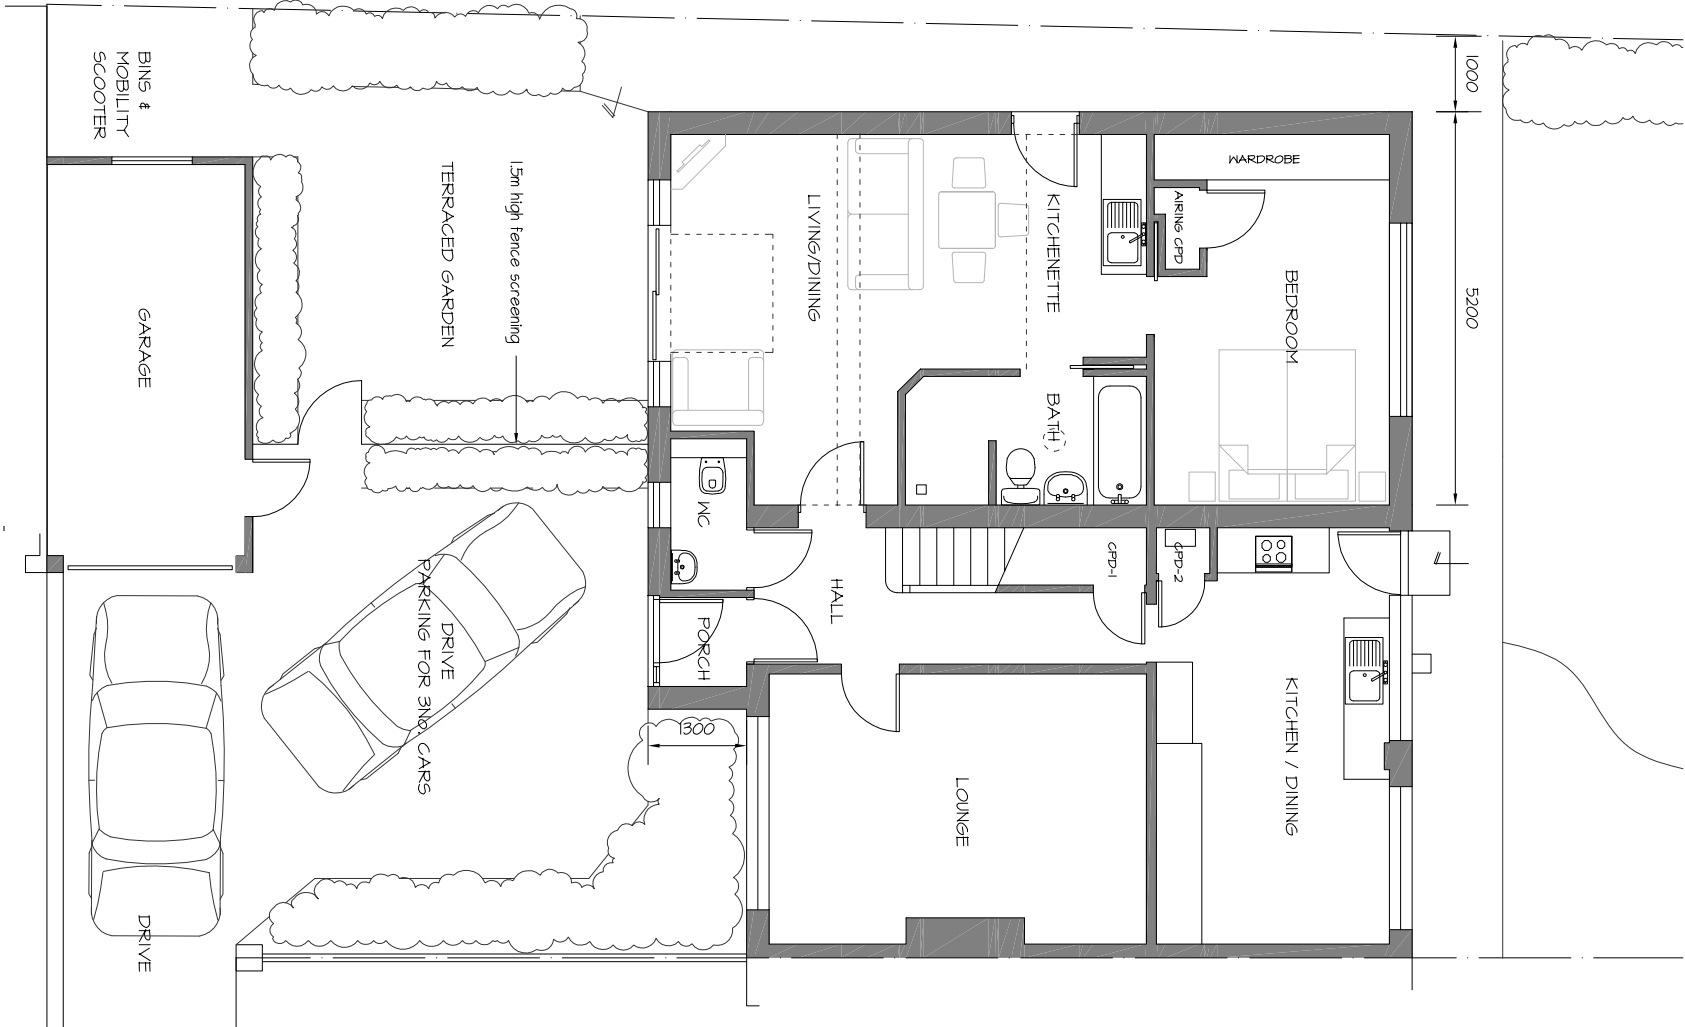

Proposed Ground

SINGLE STOREY SIDE ANNEX EXTENSION & REVISED PORCH

6 Highlands Close, Emsworth, PO10 7JP

mf designs ltd
Chartered Architects



52 King Street • Emsworth • Hampshire • PO10 7AZ
Director: Martin Farrer RIBA • Co Registration No.4507379
Date: Sep 2013
Scale: 1:100/1250/500

Job No: 3079
Dwg No: P_01



NORTH