




# SUPERSEDED

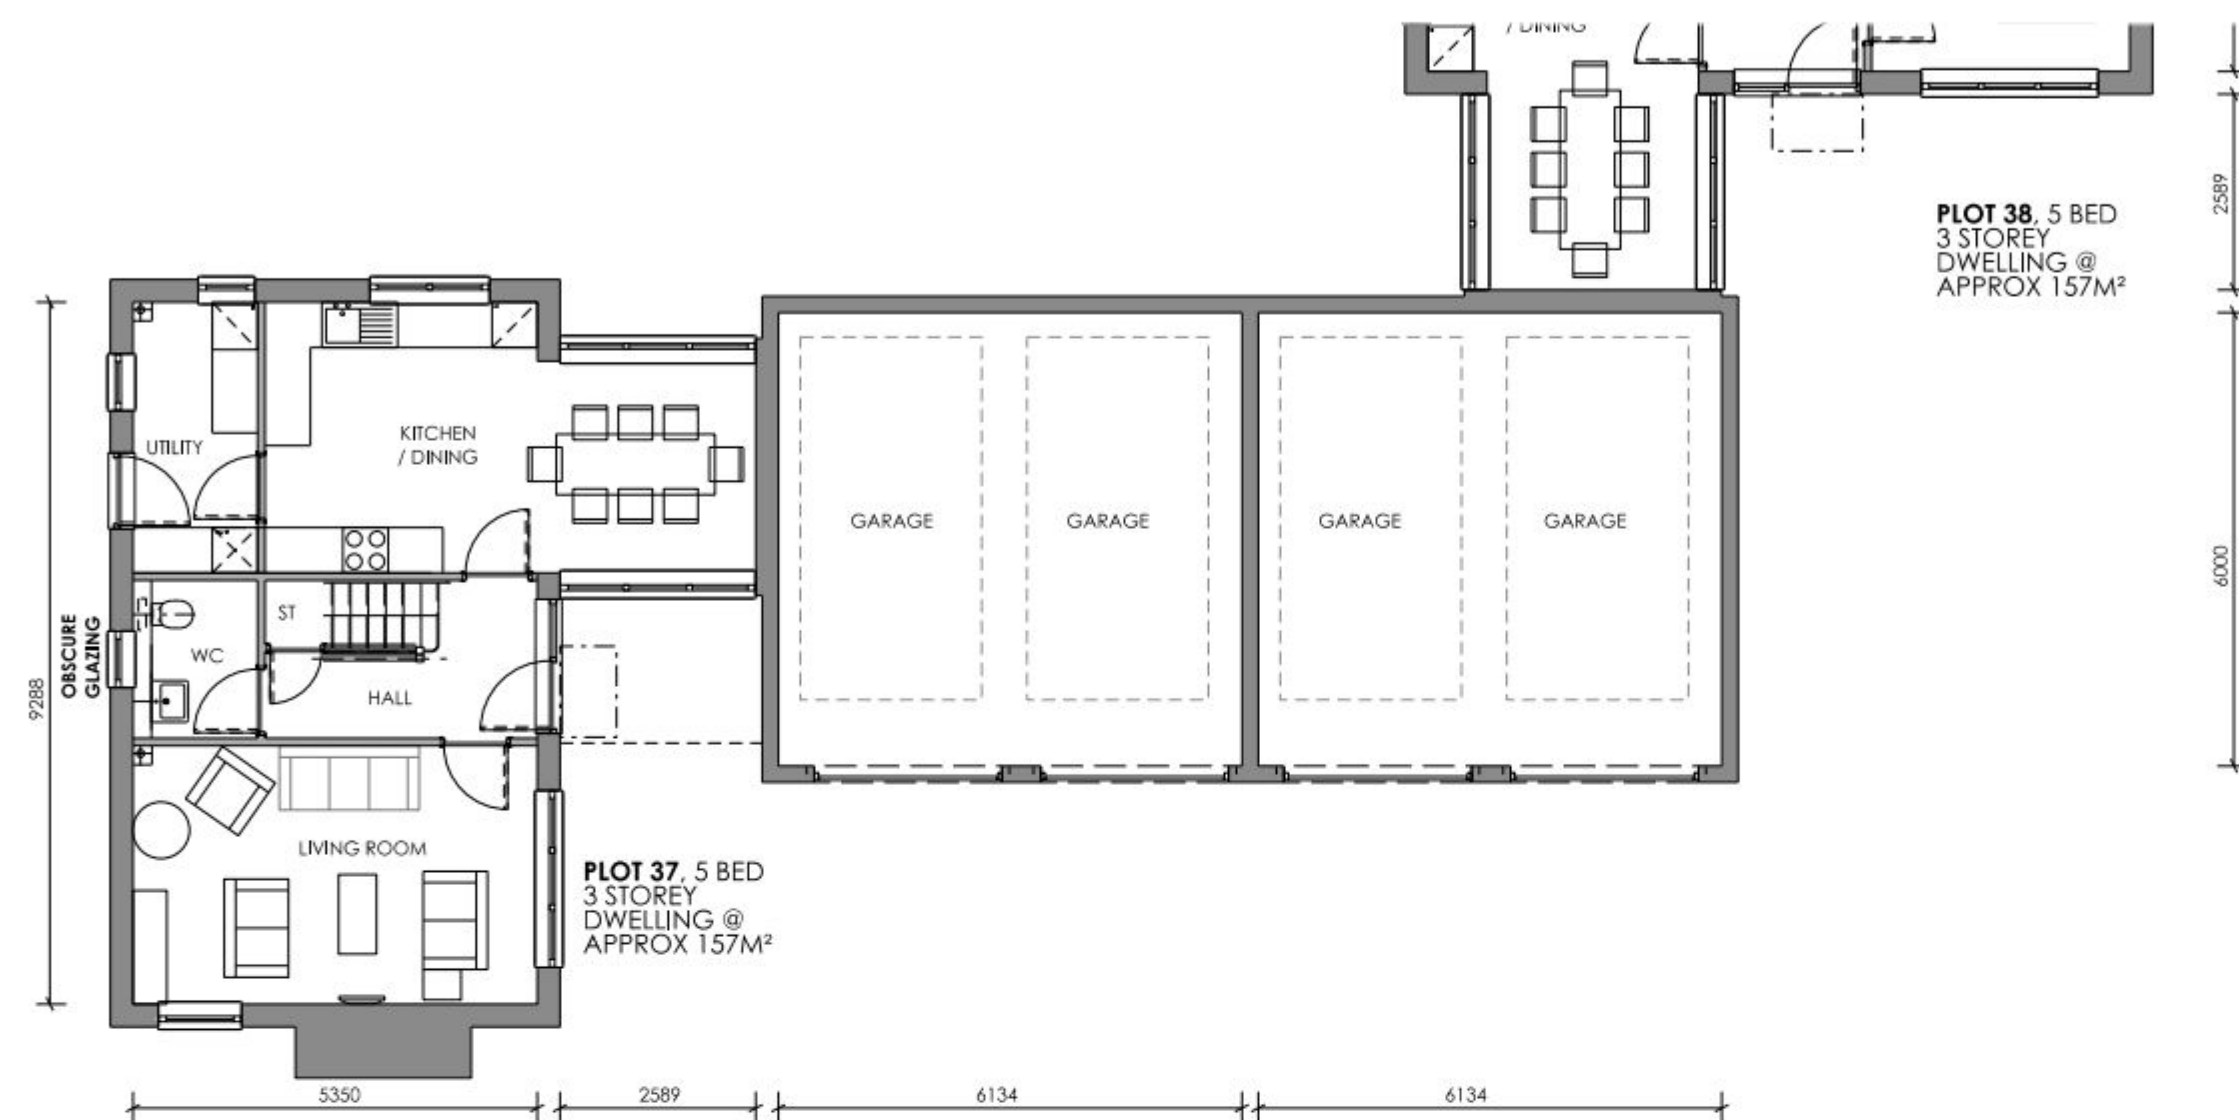


GROUND FLOOR PLAN  
1:100 SCALE @ A1

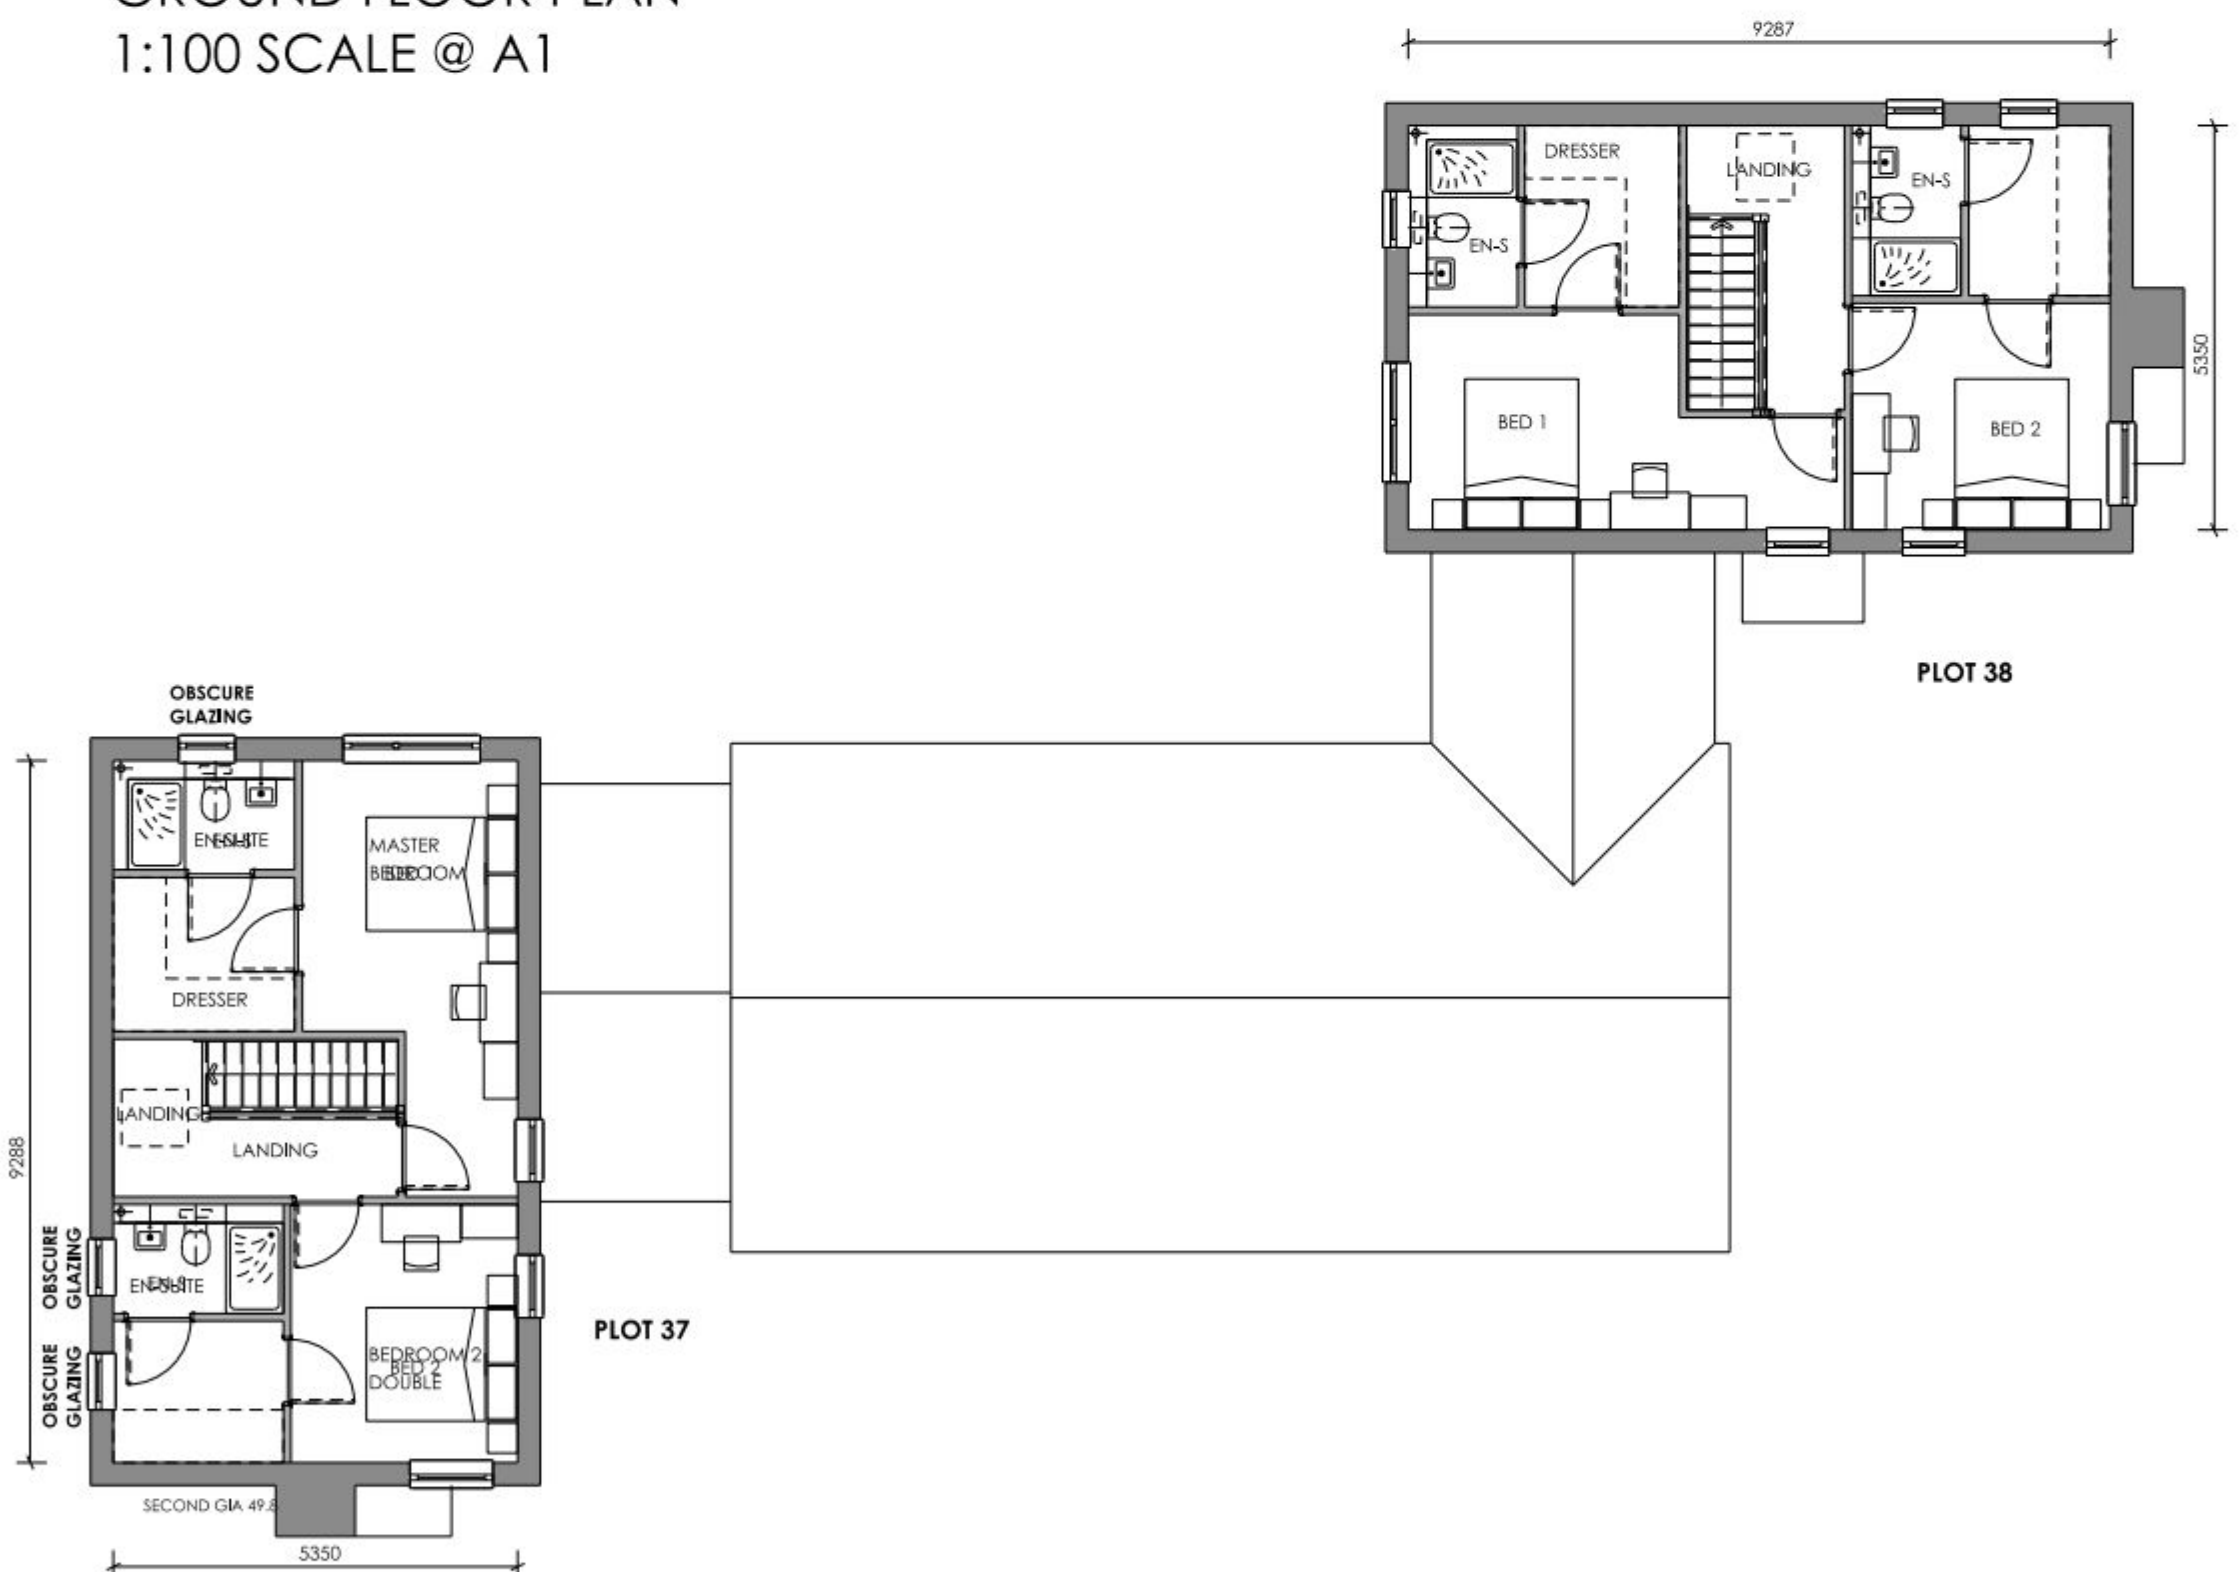

SECOND FLOOR PLAN

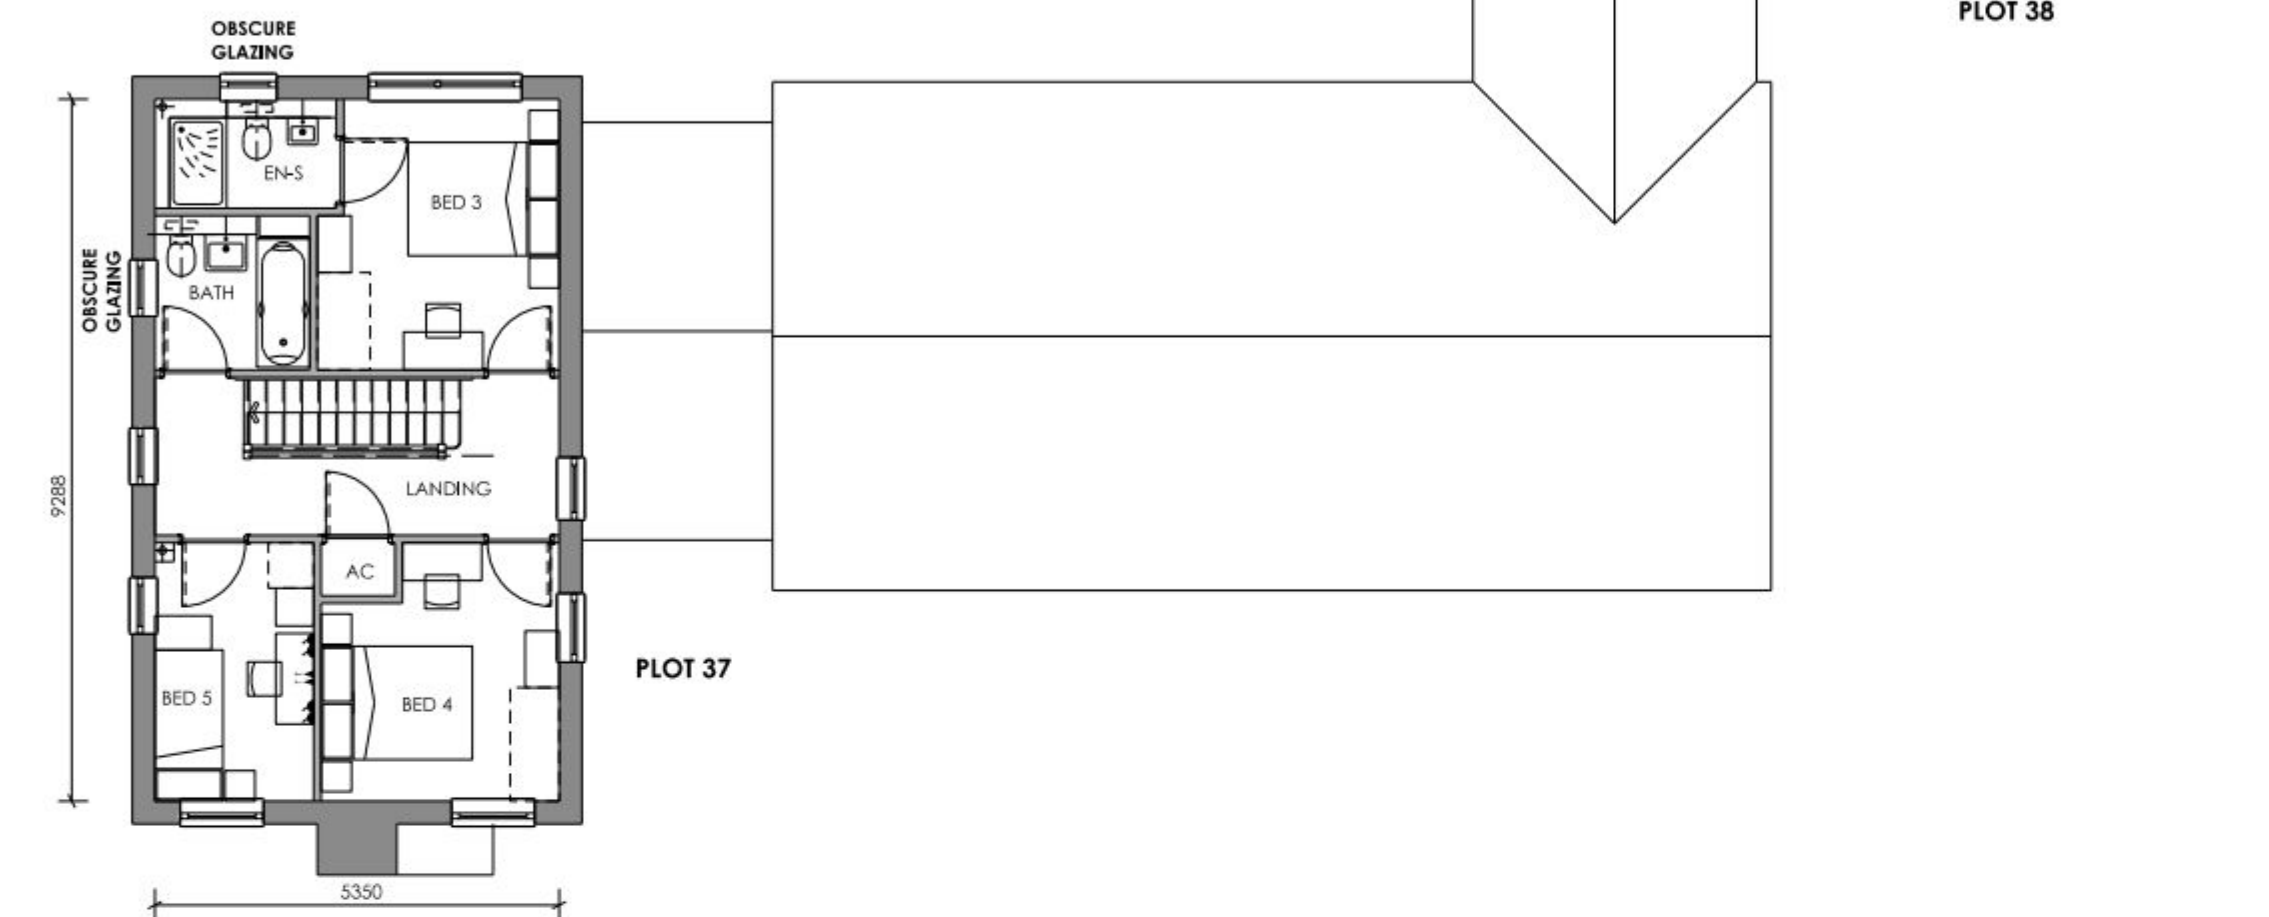

FIRST FLOOR PLAN

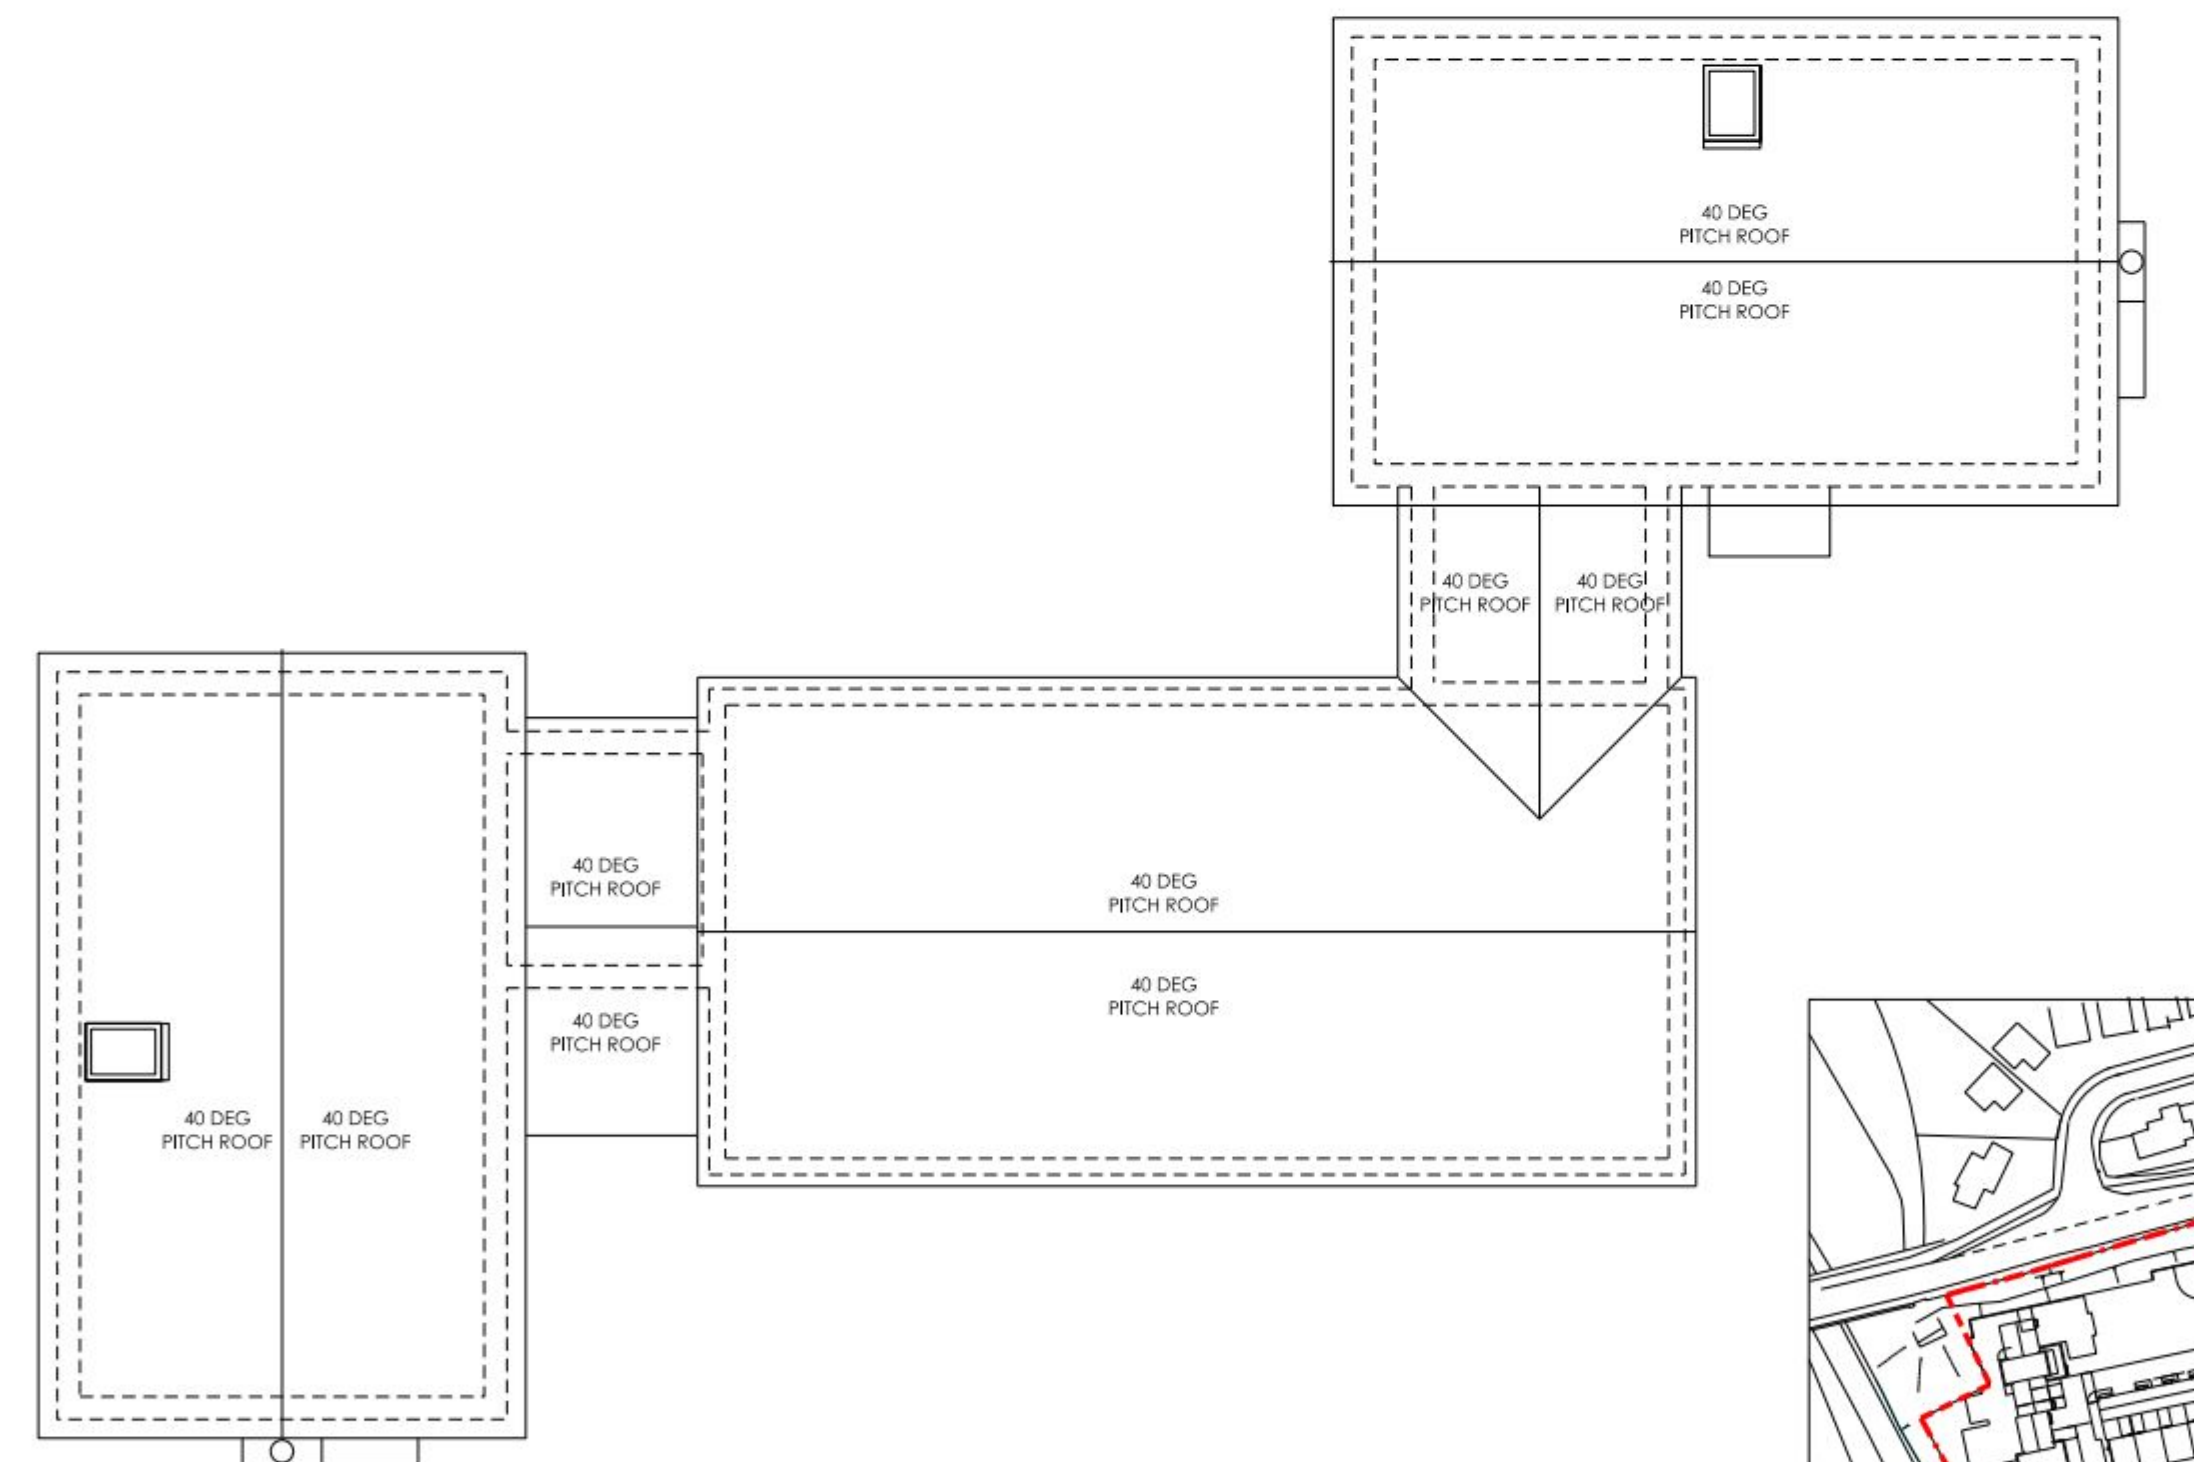

ROOF PLAN

