


**PROPOSED SINGLE STOREY REAR ADDITION.
107, HAVANT ROAD, HAYLING ISLAND, HANTS.
FOR MR & MRS D. JONES.**

Peter J. Walker MRICS
Chartered Surveyor
182 Seafront, Hayling Island
HANTS PO11 9AN
Tel: 02392 467571



rear

PROPOSED ELEVATIONS

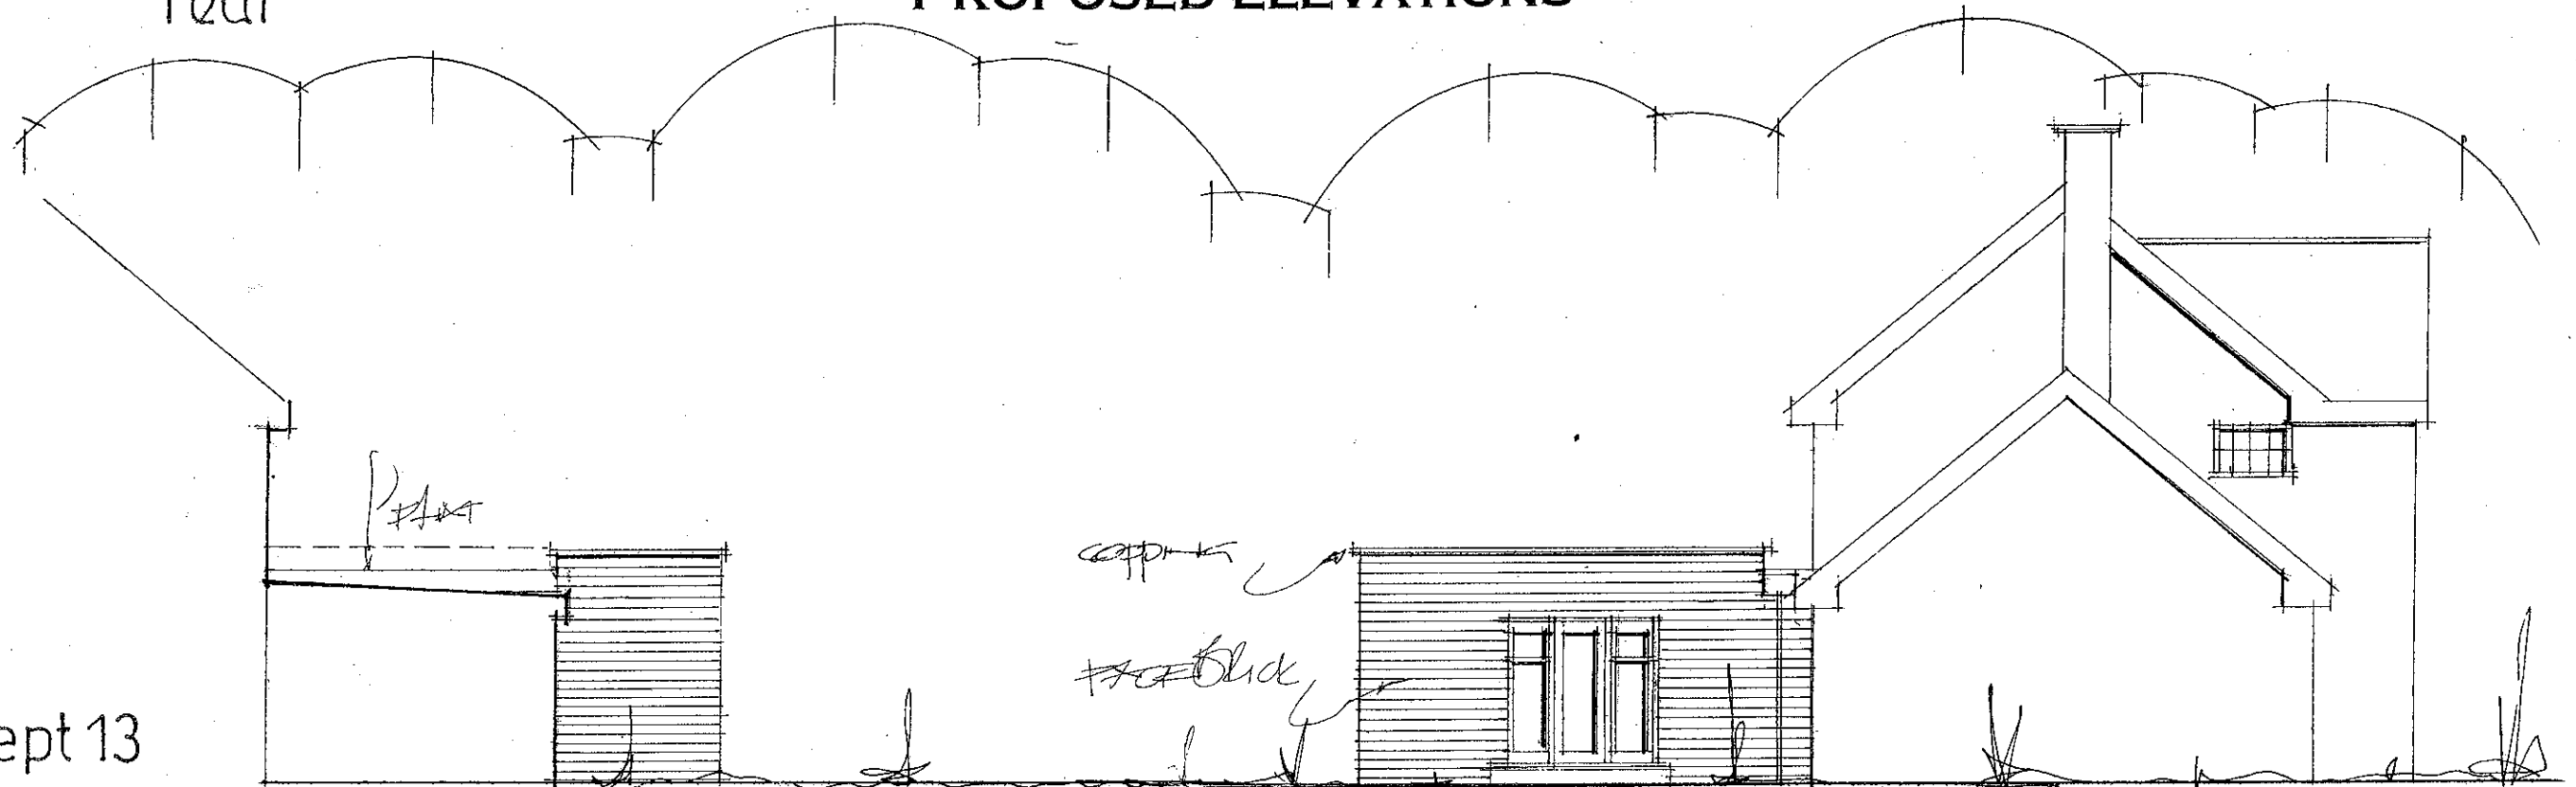

side

side

date sept 13
scale 1:100