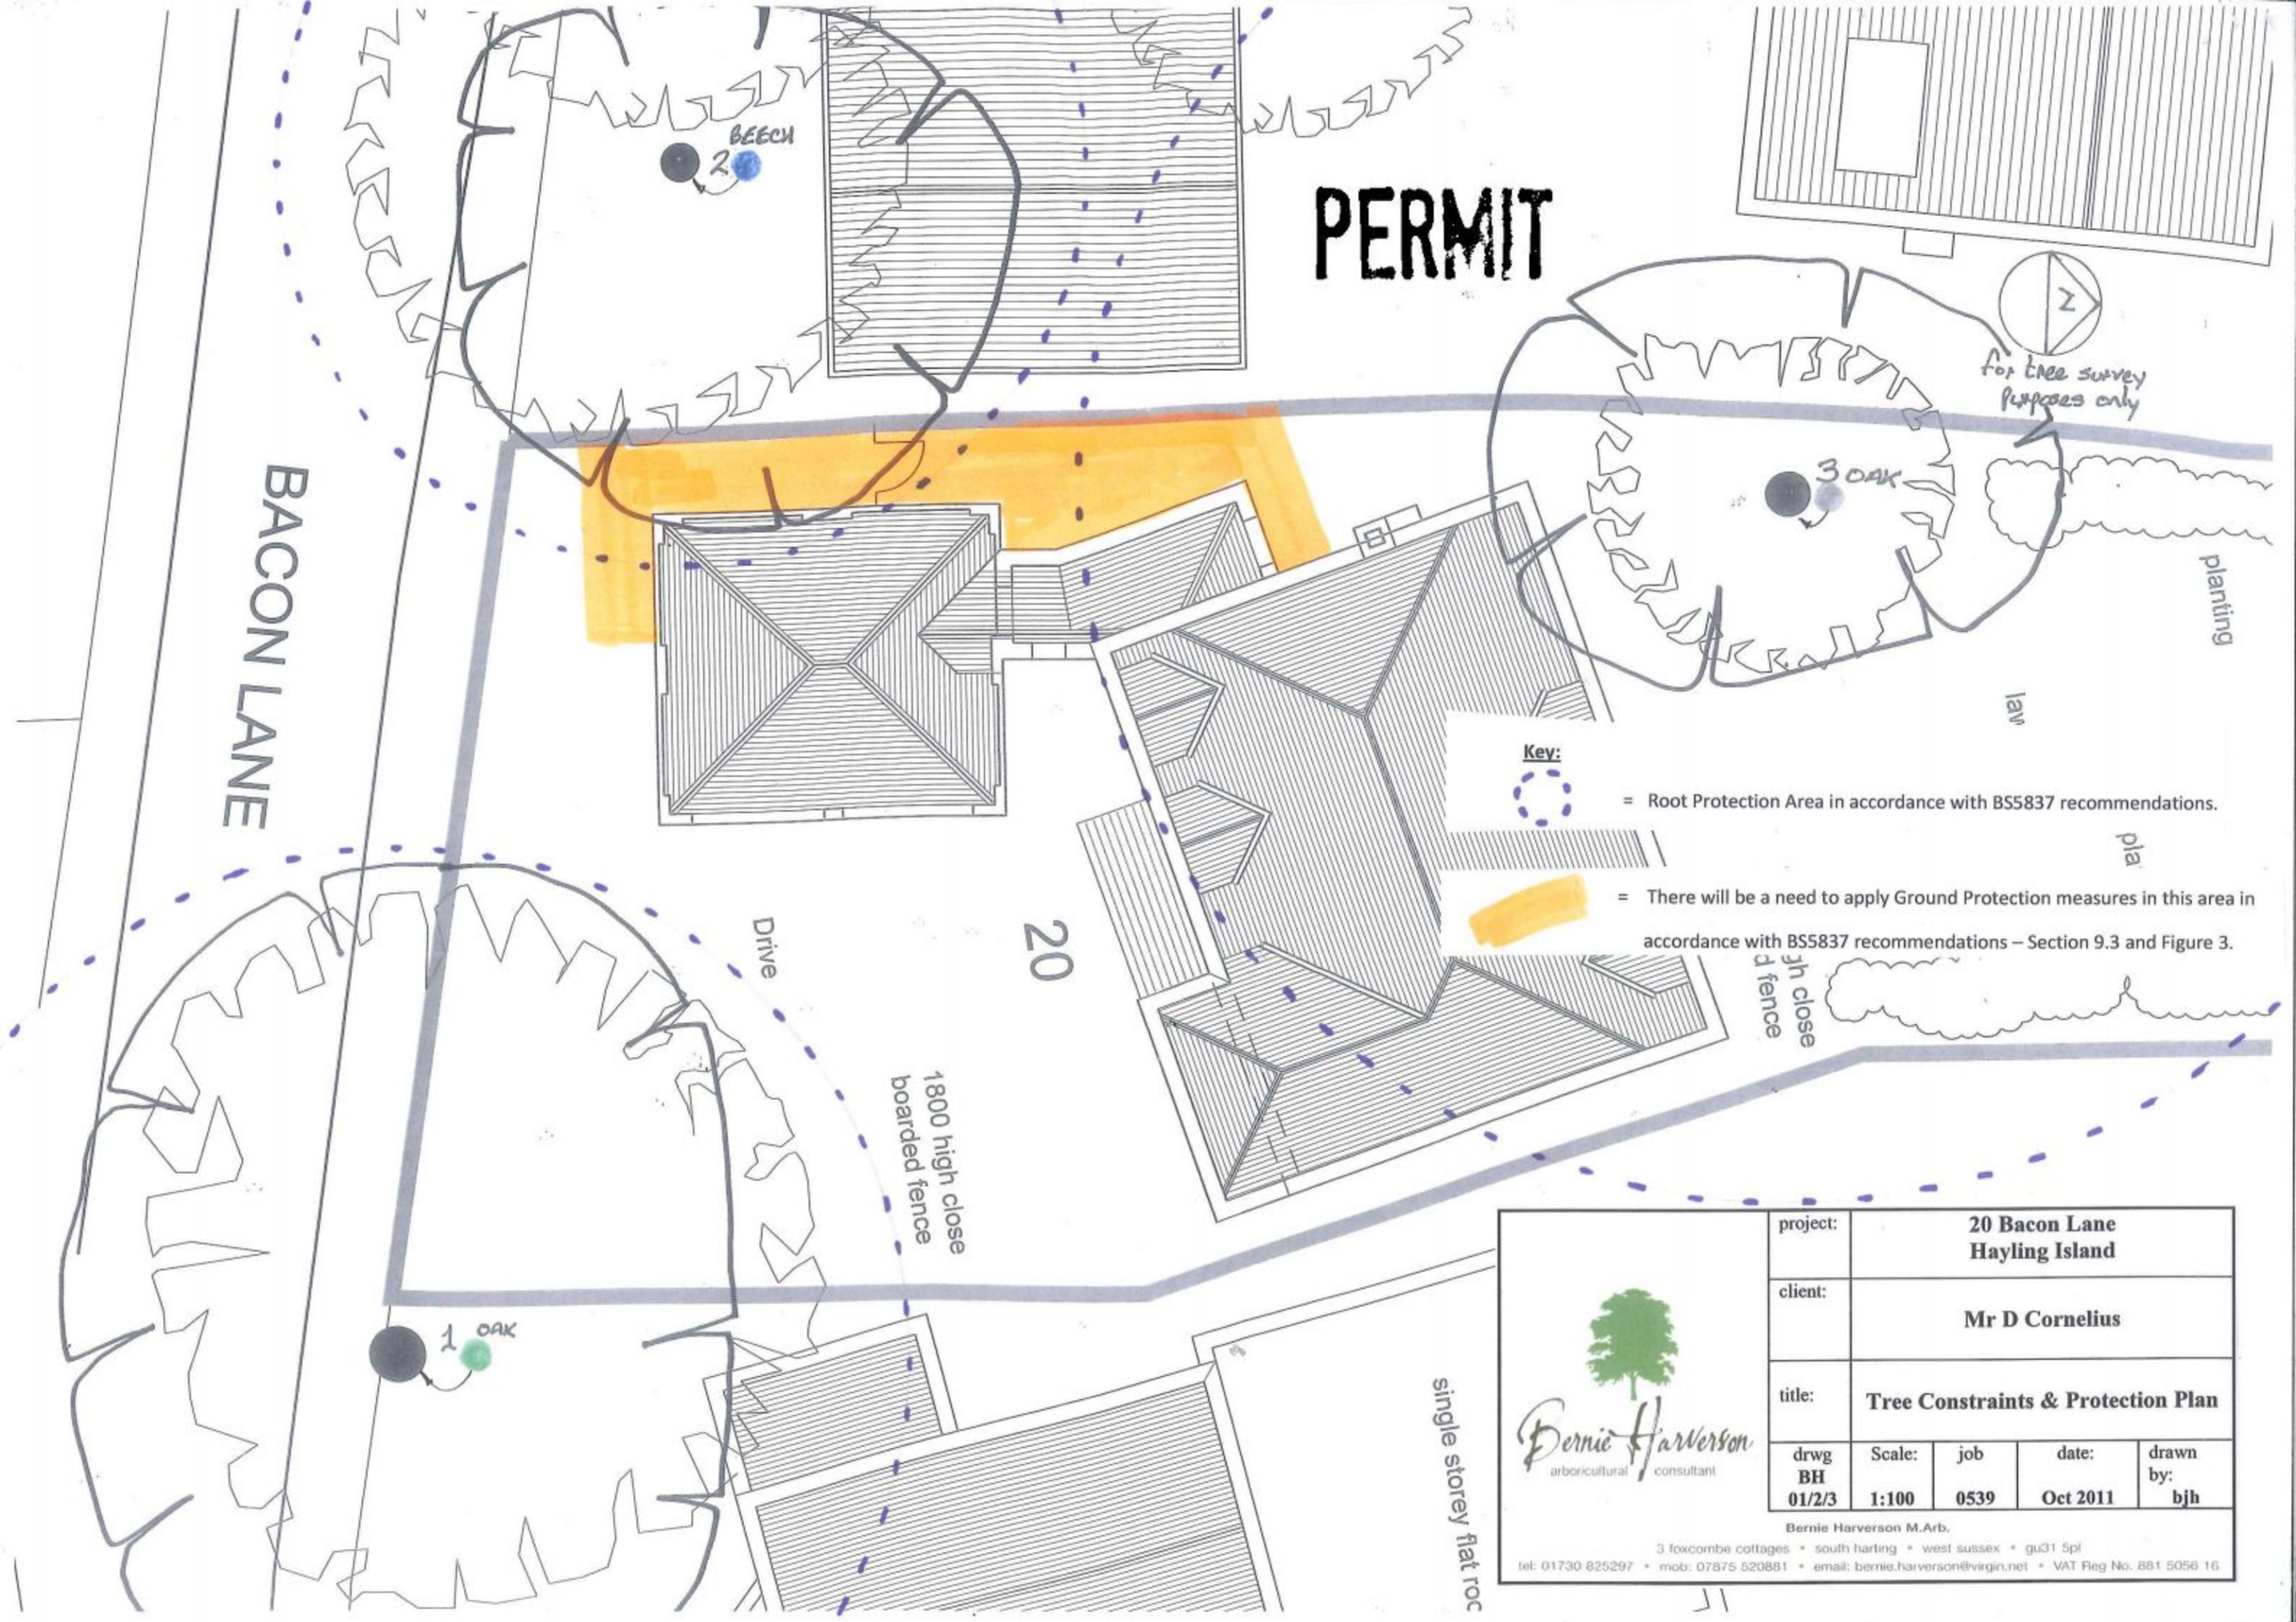
PERMIT
BEECH
2
3 OAK
1 OAK
for tree survey purposes only
BACON LANE
Drive
20
1800 high close boarded fence
single storey flat roc
planting
Key:
= Root Protection Area in accordance with BS5837 recommendations.
= There will be a need to apply Ground Protection measures in this area in accordance with BS5837 recommendations – Section 9.3 and Figure 3.
Bernie Harverson
arboricultural consultant
project: 20 Bacon Lane Hayling Island
client: Mr D Cornelius
title: Tree Constraints & Protection Plan
drwg BH 01/2/3
Scale: 1:100
job 0539
date: Oct 2011
drawn by: bjh
Bernie Harverson M.Arb.
3 foxcombe cottages • south harting • west sussex • gu31 5pl
tel: 01730 825297 • mob: 07875 520881 • email: bernie.harverson@virgin.net • VAT Reg No. 881 5056 16