PERMIT

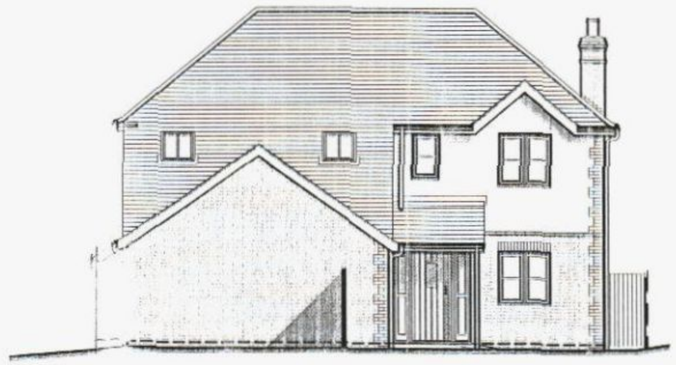

Front Elevation

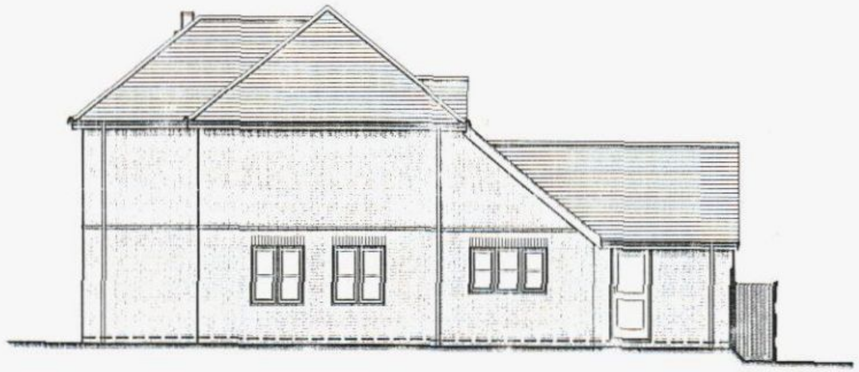

Side Elevation

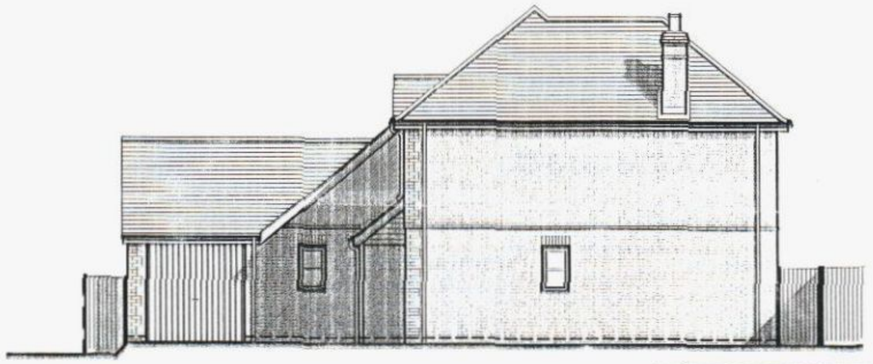

Side Elevation



Rear Elevation

Elevations – Plot 3.

HAVANT BOROUGH COUNCIL
13 APR 2011
RECEIVED

A	MAR 11	ROOFLIGHT AMENDED
	Date	Revision

© copyright

THORNS-YOUNG
ARCHITECTURAL

THORNS-YOUNG LTD
232 London Road, North End, Portsmouth PO2 9HQ
Tel: 02392 672883 Fax: 02392 663457

Client

MR & MRS A. COOPER.

Job Title

LAND TO REAR OF 92 & 96
LONDON ROAD
PURBROOK.

Drawing Title

PLOT N° 3.
ELEVATIONS

Scale 1:100 AT A2.

Date NOV'10 | Drawn by BST

Drg. No. 2153_09_51. | Rev. A