

1

PROPOSED DETAIL ELEVATION SIDE (WEST)


HAVANT BOROUGH
COUNCIL

11 JAN 2013

RECEIVED

NEW GUTTERING AND
DOWNPIPES TO BE WHITE PVC
TO MATCH EXISTING

NEW ROOF TILES TO
MATCH EXISTING

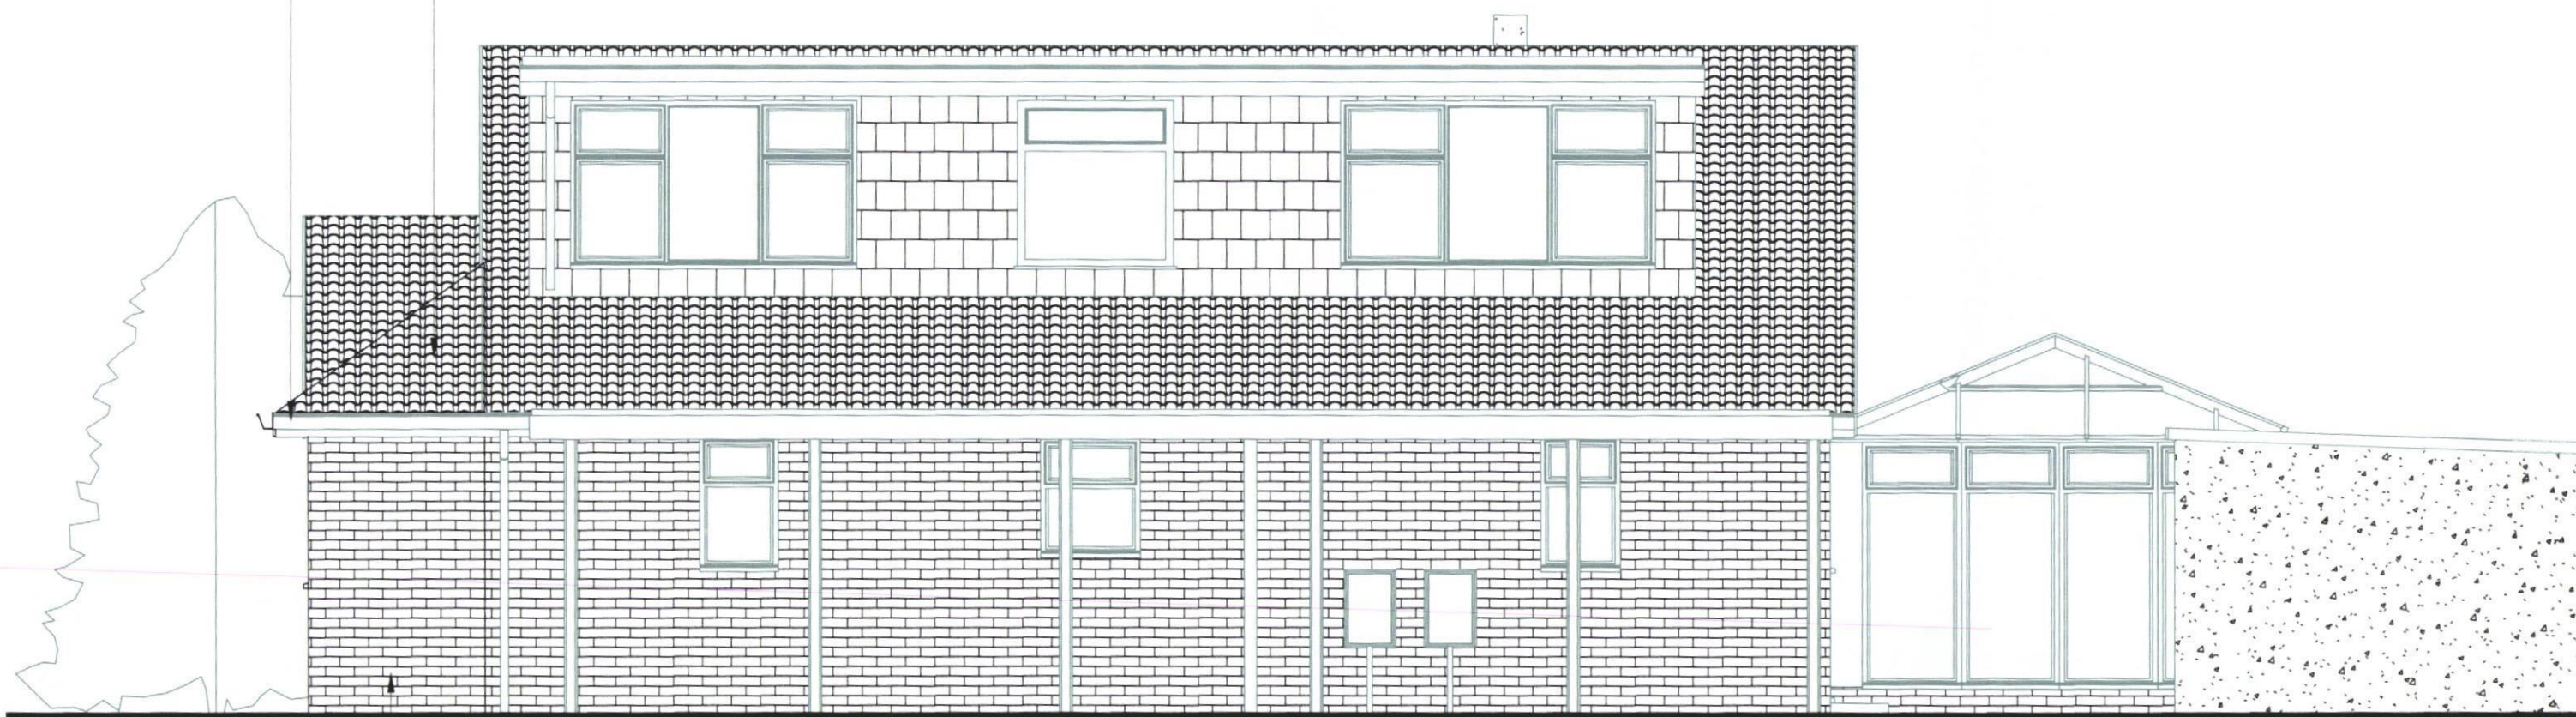

NEW BRICK STOCK
TO MATCH EXISTING



The Planning Service
Office, 135 North Lane
Clanfield, Waterlooville
Hampshire PO8 0RL

T: 023 92 597364
F: 0845 519 1103
E: info@theplanningservice.co.uk

All dimensions to be checked on site and not to be scaled from drawings.
The contractor to ensure the works are inspected and completed to the satisfaction of the Local Authority.
These drawings have been produced for planning approval purposes only and should not be used for any other purpose. Compliance with building regulations is not to be assumed.
© These plans remain the copyright of the Planning Service and must not be copied or reproduced in any way without written permission, with the exception of Local Authorities for planning purposes.

Mrs Susan Farmer
46 Haslar Crescent
Waterlooville

PROPOSED ELEVATION (WEST)

Project number 106

Date 07/06/2012

Drawn by JJ

Project Status Drafting

Scale

P007