


Ordnance Survey


OS Sitemap

Notes :
Contractors must verify dimensions on site before commencing work. Do not rely on scales.

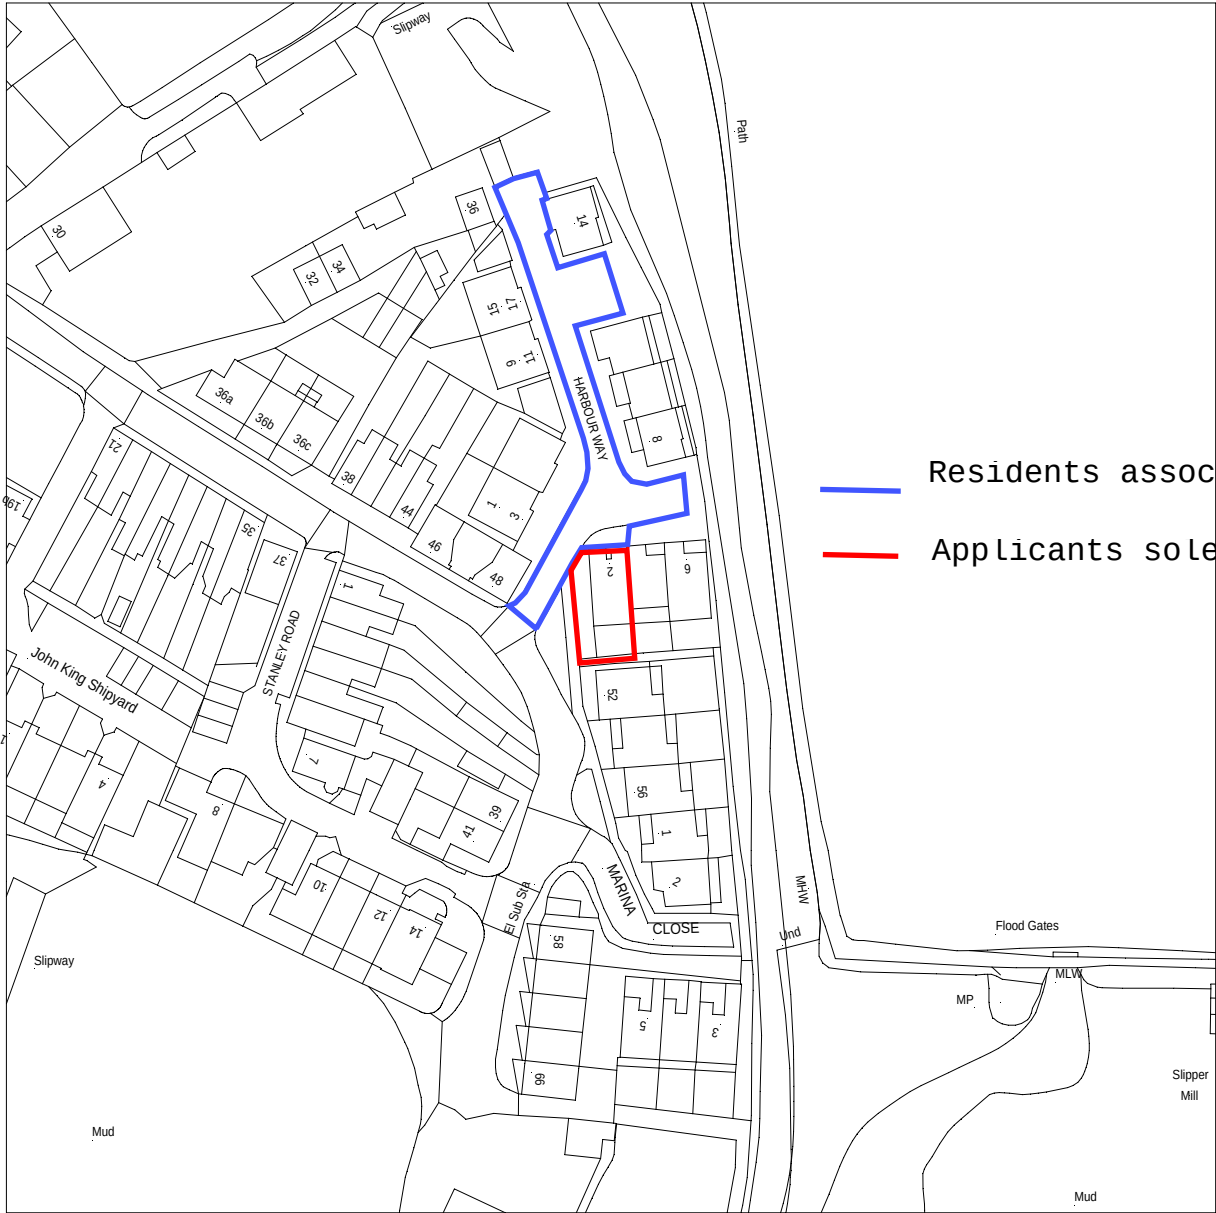

Residents association ownership

Applicants sole ownership

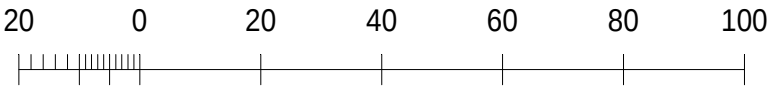

©Crown Copyright. All rights reserved. Licence no. 100019980 Metres

RHH ASSOCIATES
Consultancy
Design
Construction

2 Harbour Way
Emsworth
PO10 7BE

Project
Proposed Two Storey
Refurbishment

Drawing
Planning Application
OS Map

Scale 1:1250 Date April 2012
Drawn RHH Approved GP/MP

CAD File Emsworth/planning/7-4-12
Dwg. No. GPMP/Ems/004

RHH Associates Ltd
10 Hildersham Road
Little Abington
Cambridge CB21 6BP
M - 07711160285
E - richard@rhhassociates.co.uk