
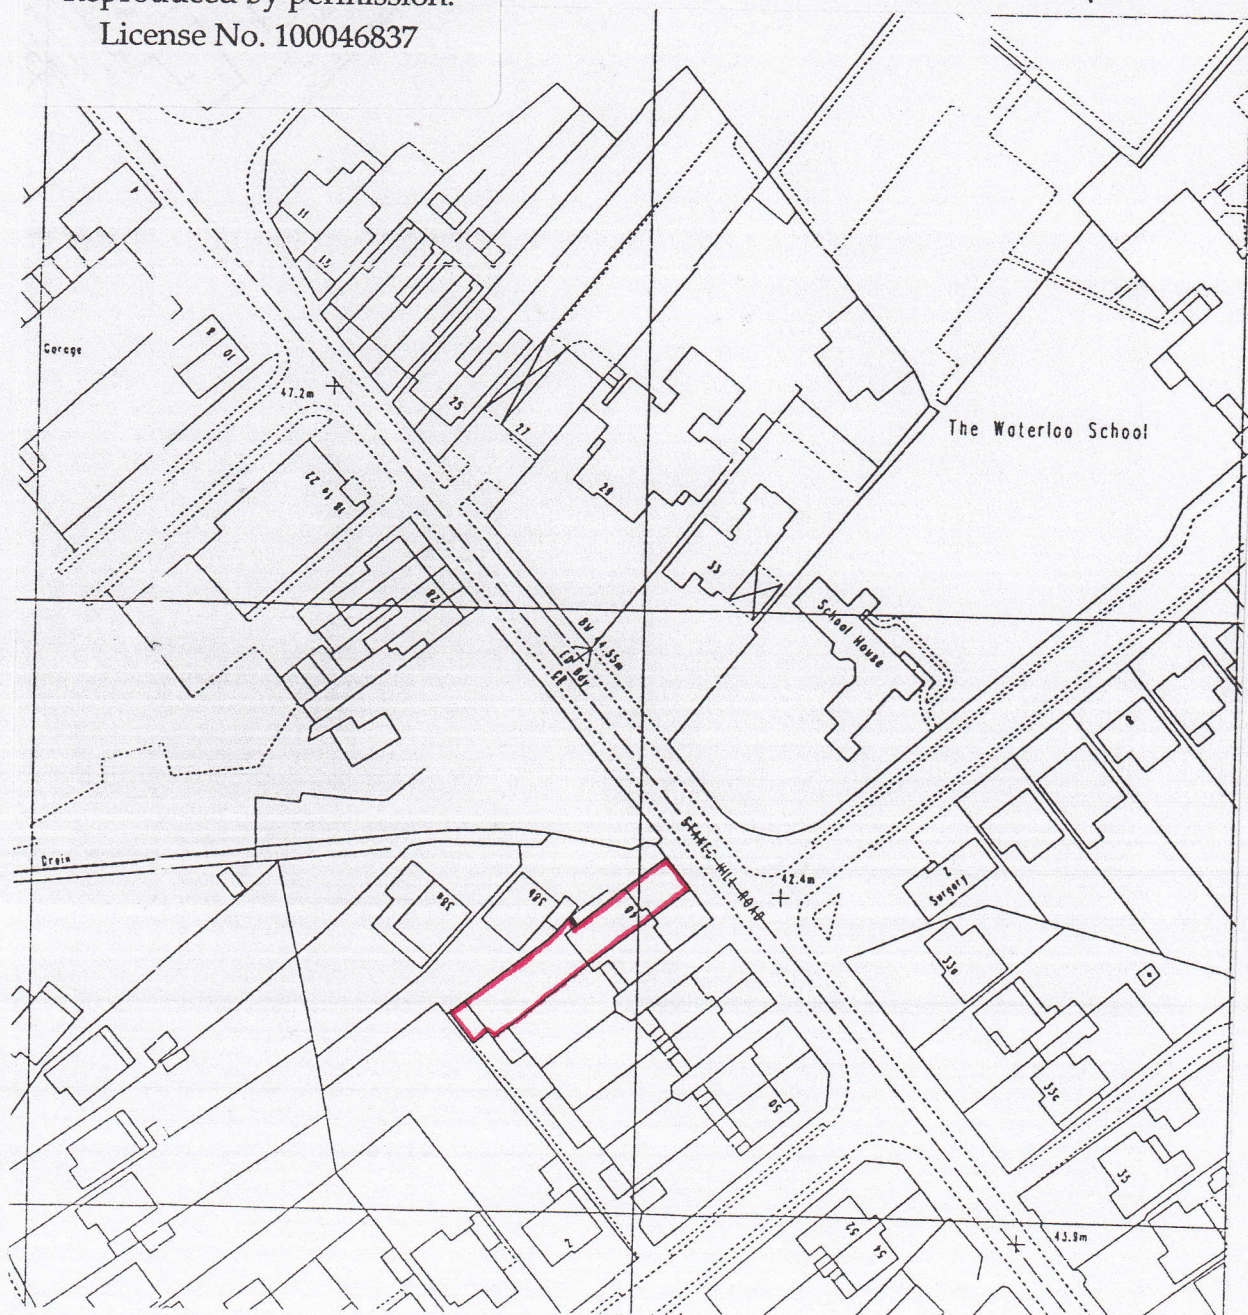


© Crown copyright.  
All rights reserved.  
Reproduced by permission.  
License No. 100046837

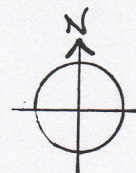

**Martin Critchley**  
Chartered Architect  
7 North Street  
Havant, Hampshire, PO9 1PW  
023 92 474 919  
critchleyarchitect@hotmail.com

Job

40 STAKES HILL ROAD,  
WATERLOOVILLE, PO7 7HY

Job No.

1043

Title

LOCATION PLAN

Drawing No.

201

Date: 06/12/12

Scale: 1:1250

Drawn: P.C.